B.M. 100.425 "M" IN MUELLER FIRE PLUG N.W. COR OSAGE & MAXWELL
B.M. 101.17 S.W. COR PORCH HO# 2510 S. OSAGE
BASE LINE ON E. PROP. LINE

N

0+00 +50 0+81.47 M.S.P. S.O. 1+41.47 M.S.P. 2+00 +50 3+00 +50 4+00 +50 5+00

NOTE TO FIELD ENGR & CONTRACTOR
REMOVE 60' CURB & GUTTER & REPLACE AT NEW GRADE & LEVEL UP WITH ASPHALT

RD. GRADE

26TH ST.

7' CONC.

OSAGE AVE

Existing Concrete

MATCH EXISTING

8" SAN.

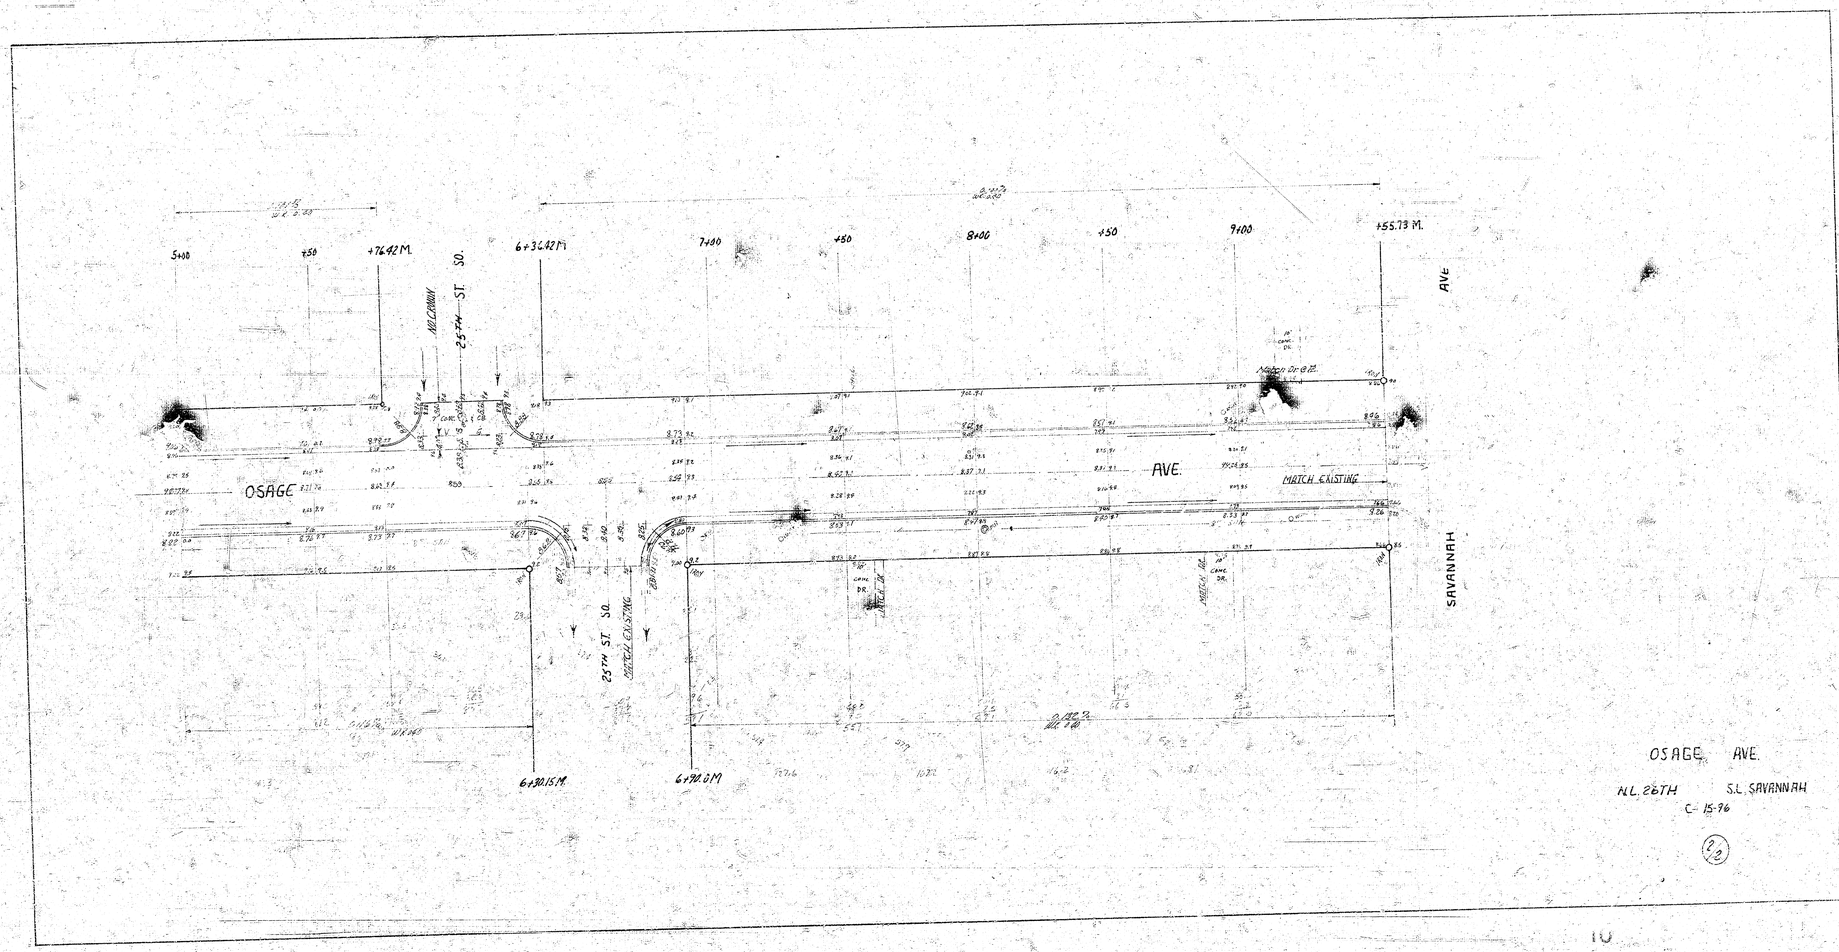
12" SAN.

26TH ST. S.O.

NOTICE TO CONTRACTOR:
ALL ENTRANCE PIPES ARE TO BE DISPOSED OF IN ACCORDANCE WITH INSTRUCTIONS OF CITY DIRT CHECKER

(1/2)

OSAGE AVE.
N.L. 26TH S.L. SAVANNAH
26-2-30 A.C.
CITY OF WICHITA KANS
B.E. SMITH CITY ENGINEER
DATE [illegible] PROJ NO [illegible]


5+00
+50
7+62.92 M.
MCCORMICK
25TH ST. SO.
6+30.42 M.
7+00
+50
8+00
+50
9+00
+55.73 M.
AVE
OSAGE
AVE.
MATCH EXISTING
SAVANNAH
25TH ST. SO.
MATCH EXISTING
6+30.15 M.
6+90.61 M.
OSAGE AVE.
N.L. 26TH S.L. SAVANNAH
C- 15-96
22