

B.M.: 106.27 'G' in Globe Blt Wt. N. El. Osage & NL Lincoln.
B.M.: 106.66 SE cor conc porch Ho# 1103 Osage.
B.M.: 104.76 NE cor conc porch Ho# 1145 Osage.
B.M.: 104.67 RR spike E.S. H.L.P. SW cor Osage & Walter.

GRAND TOTALS

	EXCAVATION		FILL COMPACTION	
	CITY	PROP.	CITY	PROP.
	113.1	52 6/6	50	52)
+10%	11.3	52.7		2.3
	124.4	379.3	0.0	58.2 Cu Yds.

SCALE 1"=20'

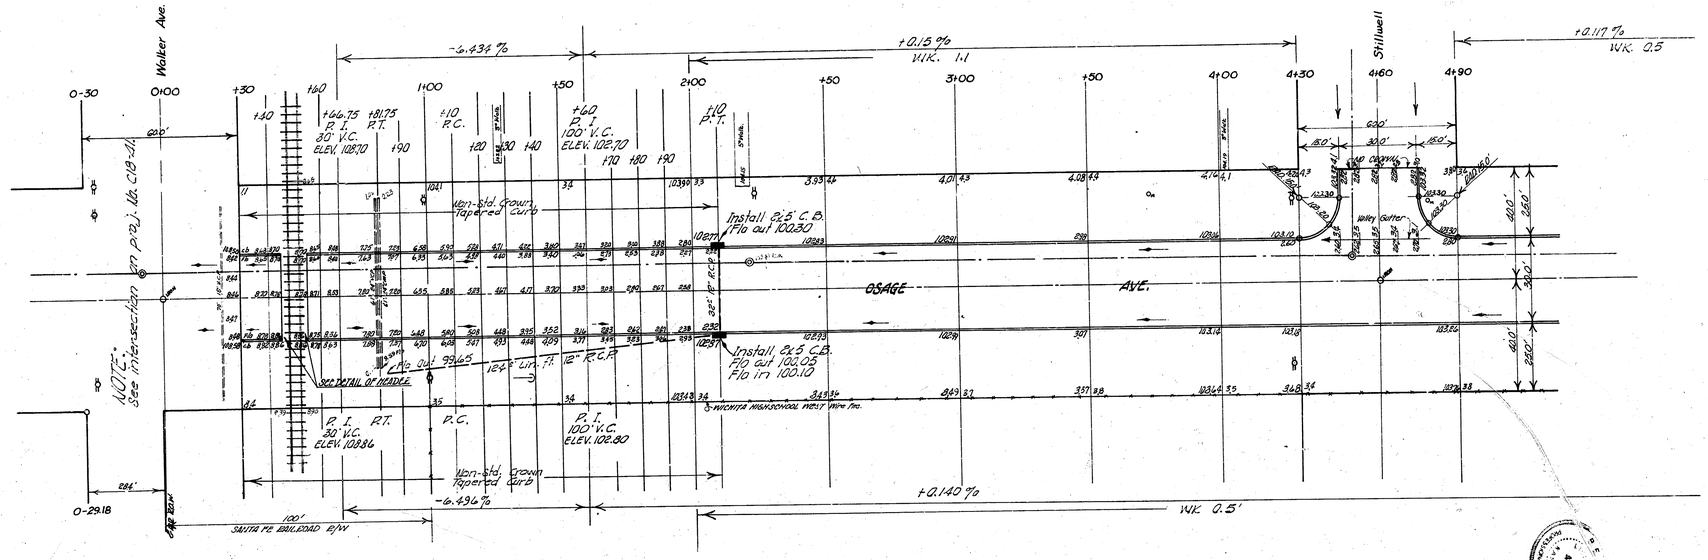

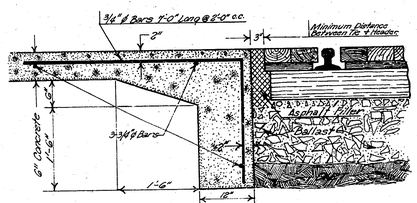

DETAIL OF CONCRETE HEADER FOR R.R. CROSSING
NOT TO SCALE

NOTE TO FIELD ENGINEER:
Take ties to all irons before construction and replace some.

JOHN H. EPPERSON LICENSED 531 KANSAS PROFESSIONAL ENGINEER

JOHN H. EPPERSON 531 KANSAS REGIONAL SURVEYOR


KANSAS 436 REGISTERED ENGINEER

OSAGE AVENUE
SL. WALKER AVE. & NL. IRVING AVE.
300' CONCRETE & C.B.
CITY OF WICHITA, KANSAS
B.E. SMITH CITY ENGINEER
Date: MAR. 1959, PROJ. NO. C17-38

1/4

Survey Ziegler Eff. AE-1
Plan Gerstner 4-Sept 4-30-59
Exc. Greening 4-Sept 4-30-59
Checked

SCALE 1"=20'

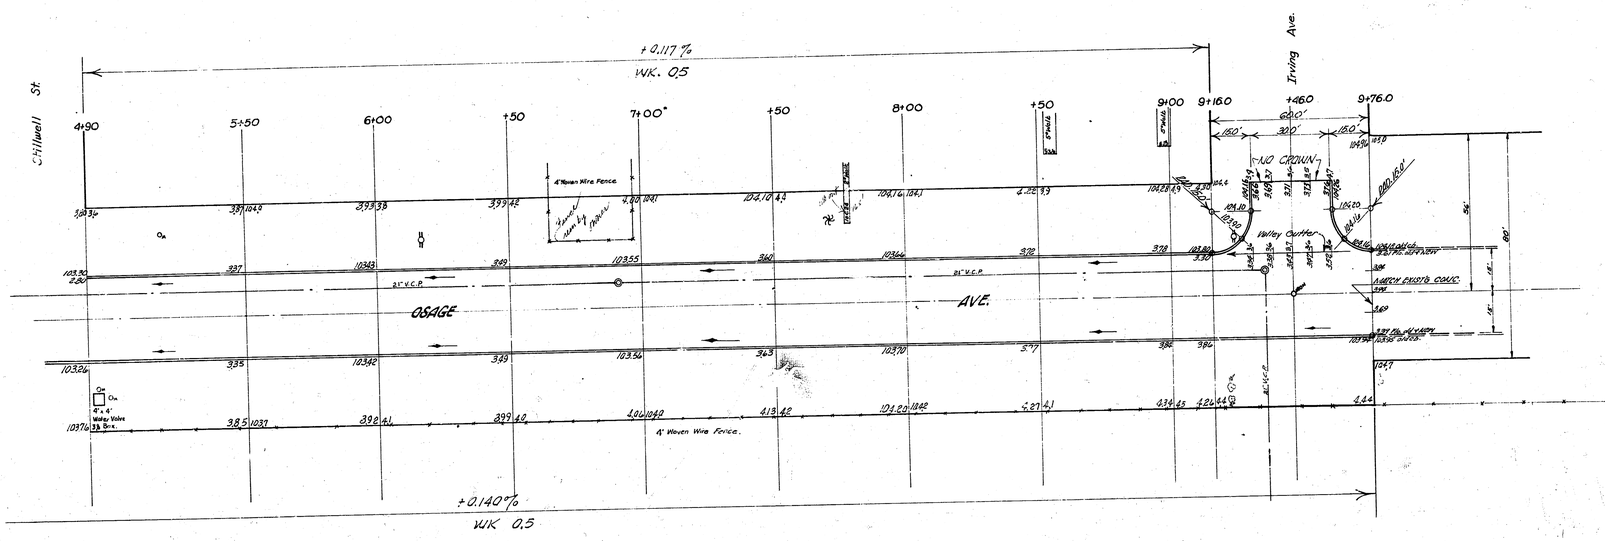

OSAGE AVE.

PROJ. NO. C/T-35

2/4