

BM = 172.44 "X" TOP E. CB. RUTLAND AT N.L. PAGENT EAST.
BM = 169.02 R.R. SPIKE N.S. BELL POLE. N.E. RUTLAND & DOUGLAS

BASE LINE IS ON NORTH PROPERTY LINE.

N

SCALE 1" = 20'

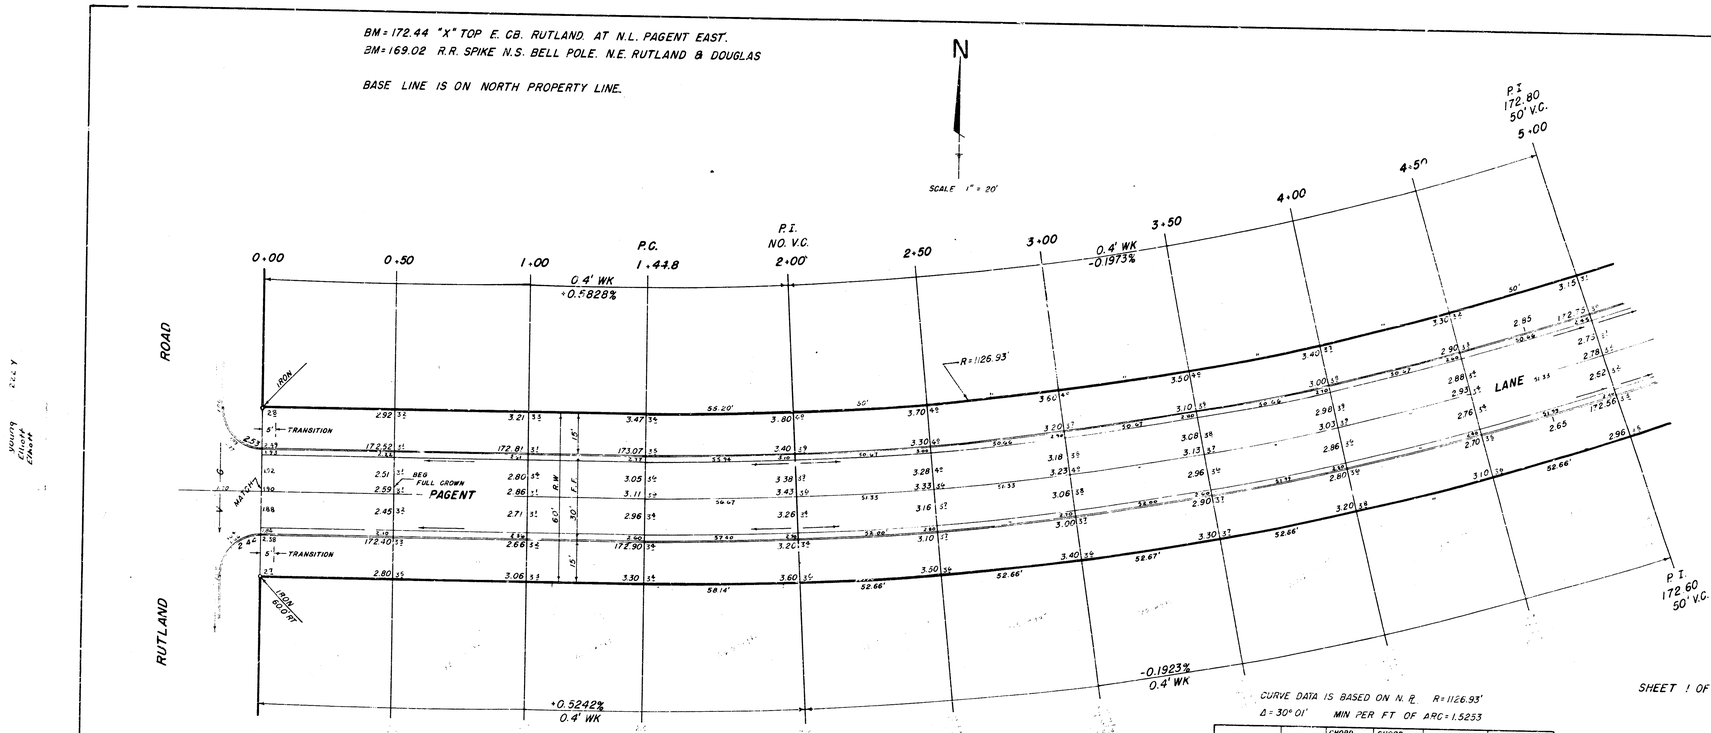

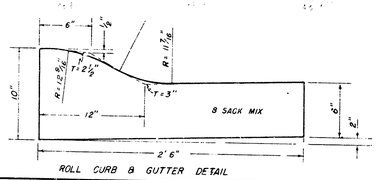

ROLL CURB & GUTTER DETAIL

NOTE: TOP OF CURB ELEVATIONS SHOWN ARE FOR ROLL CURB. 0.30' TO FLO.

EXCAVATION

PROPERTY 1674.8 CU YDS
10% 167.5 " "
TOTAL 1842.3 CU YDS

CURVE DATA IS BASED ON N. R. R=1126.93'
Δ = 30° 01' MIN PER FT OF ARC = 1.5253

STATION	ARC	CHORD B' S N.C.R.B.	CHORD B' S S.C.R.B.	DEFLECTION	TOTAL DEFLECTION
P.C. 1+44.8				0° 00' 00"	0° 00' 00"
2+00	55.54	55.	57.79	1° 24' 12"	1° 24' 12"
2+50	50.31	50.30	52.34	1° 16' 16"	2° 40' 28"
3+00	"	"	"	"	3° 56' 44"
3+50	"	"	"	"	5° 13' 00"
4+00	"	"	"	"	6° 29' 16"
4+50	"	"	"	"	7° 45' 32"
5+00	"	"	"	"	9° 01' 48"
5+50	"	"	"	"	10° 18' 04"
6+00	"	"	"	"	11° 34' 20"
6+50	"	"	"	"	12° 50' 36"
7+00	50.31	50.30	52.34	1° 16' 16"	14° 06' 52"
P.T. 7+35.19	35.41	35.38	36.83	0° 53' 38"	15° 00' 30"

SHEET 1 OF 2

PAGENT LANE


E.L. RUTLAND RD TO W.L. POSTOAK RD.

26' - 2' - 30' ASPH-CONC.

CITY OF WICHITA, KANSAS

B.E. SMITH CITY ENGINEER

DATE: APRIL 1945 PROJ No. 615-17

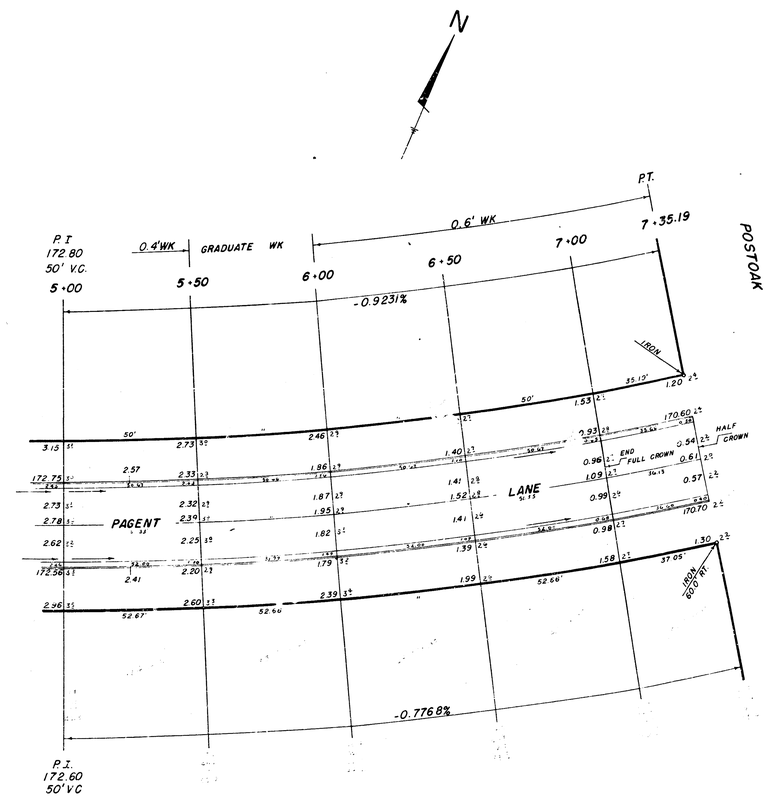

NOTE: Contractor is to ditch to drain. If intersection project is not under contract. Payment will be cu. yds. of excavation.

SHEET 2 OF 2

PROJECT No. C15-17