




TYPICAL SECTION

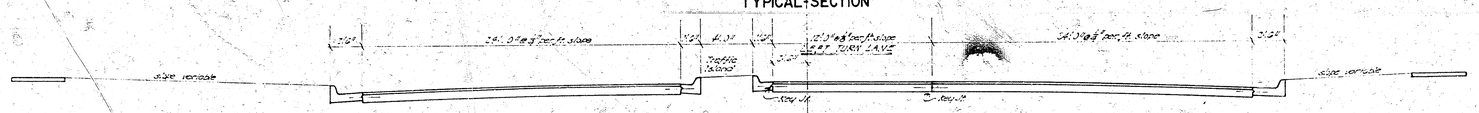

TYPICAL SECTION w/
(LEFT TURN LANE)

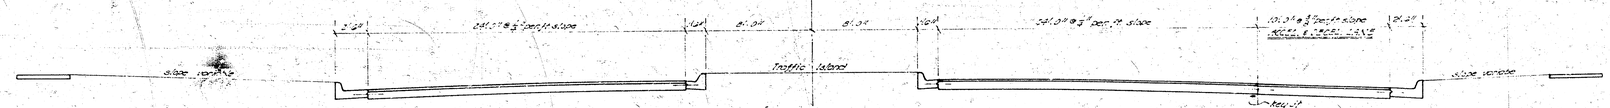

TYPICAL SECTION w/
(ACCEL. & DECEL. LANE)

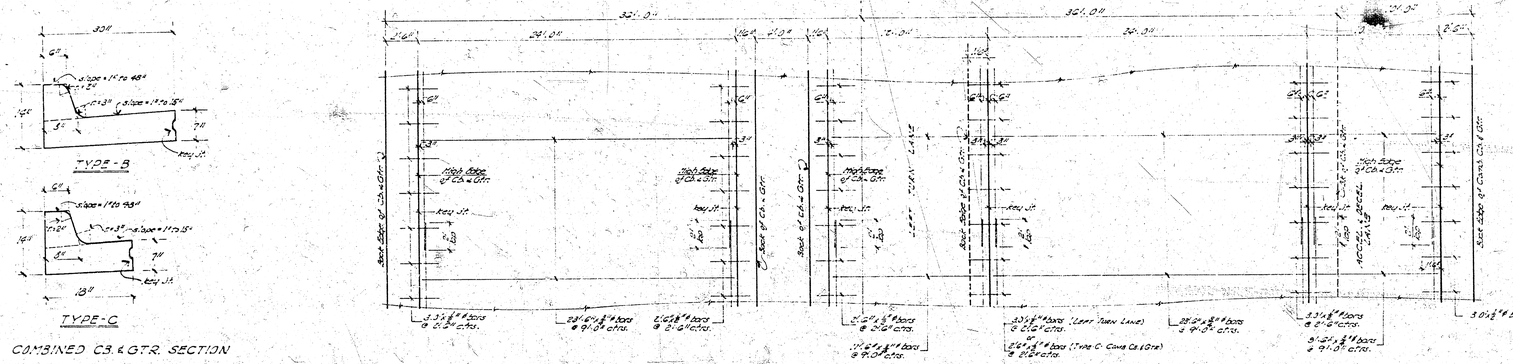



COMBINED C.B. & G.T.R. SECTION


°° PARK PLAZA °°


WACO AVE. - CENTRAL AVE.
GREENWAY BLVD.


69-6
STRCL
File 61

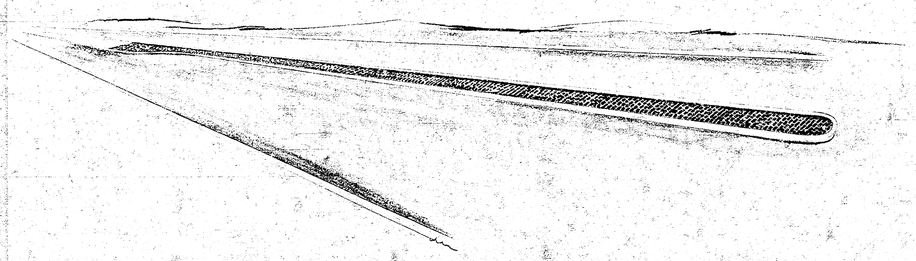


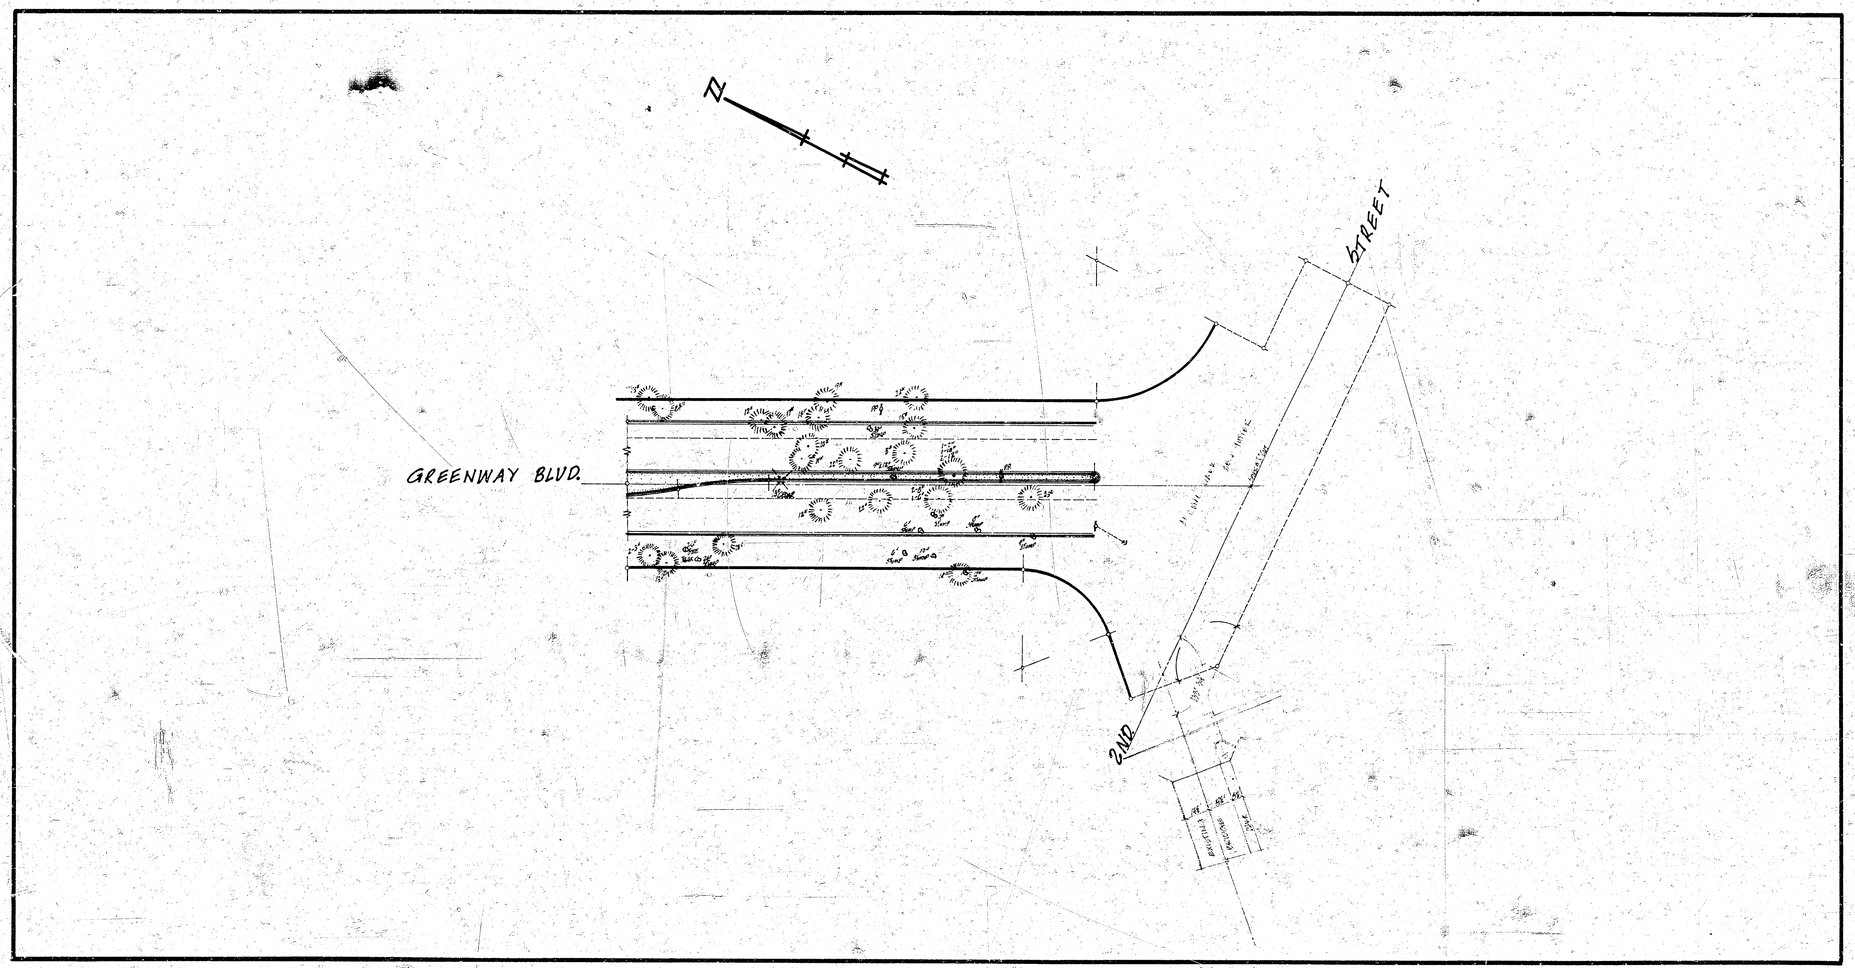

N
STREET
GREENWAY BLVD.
2ND

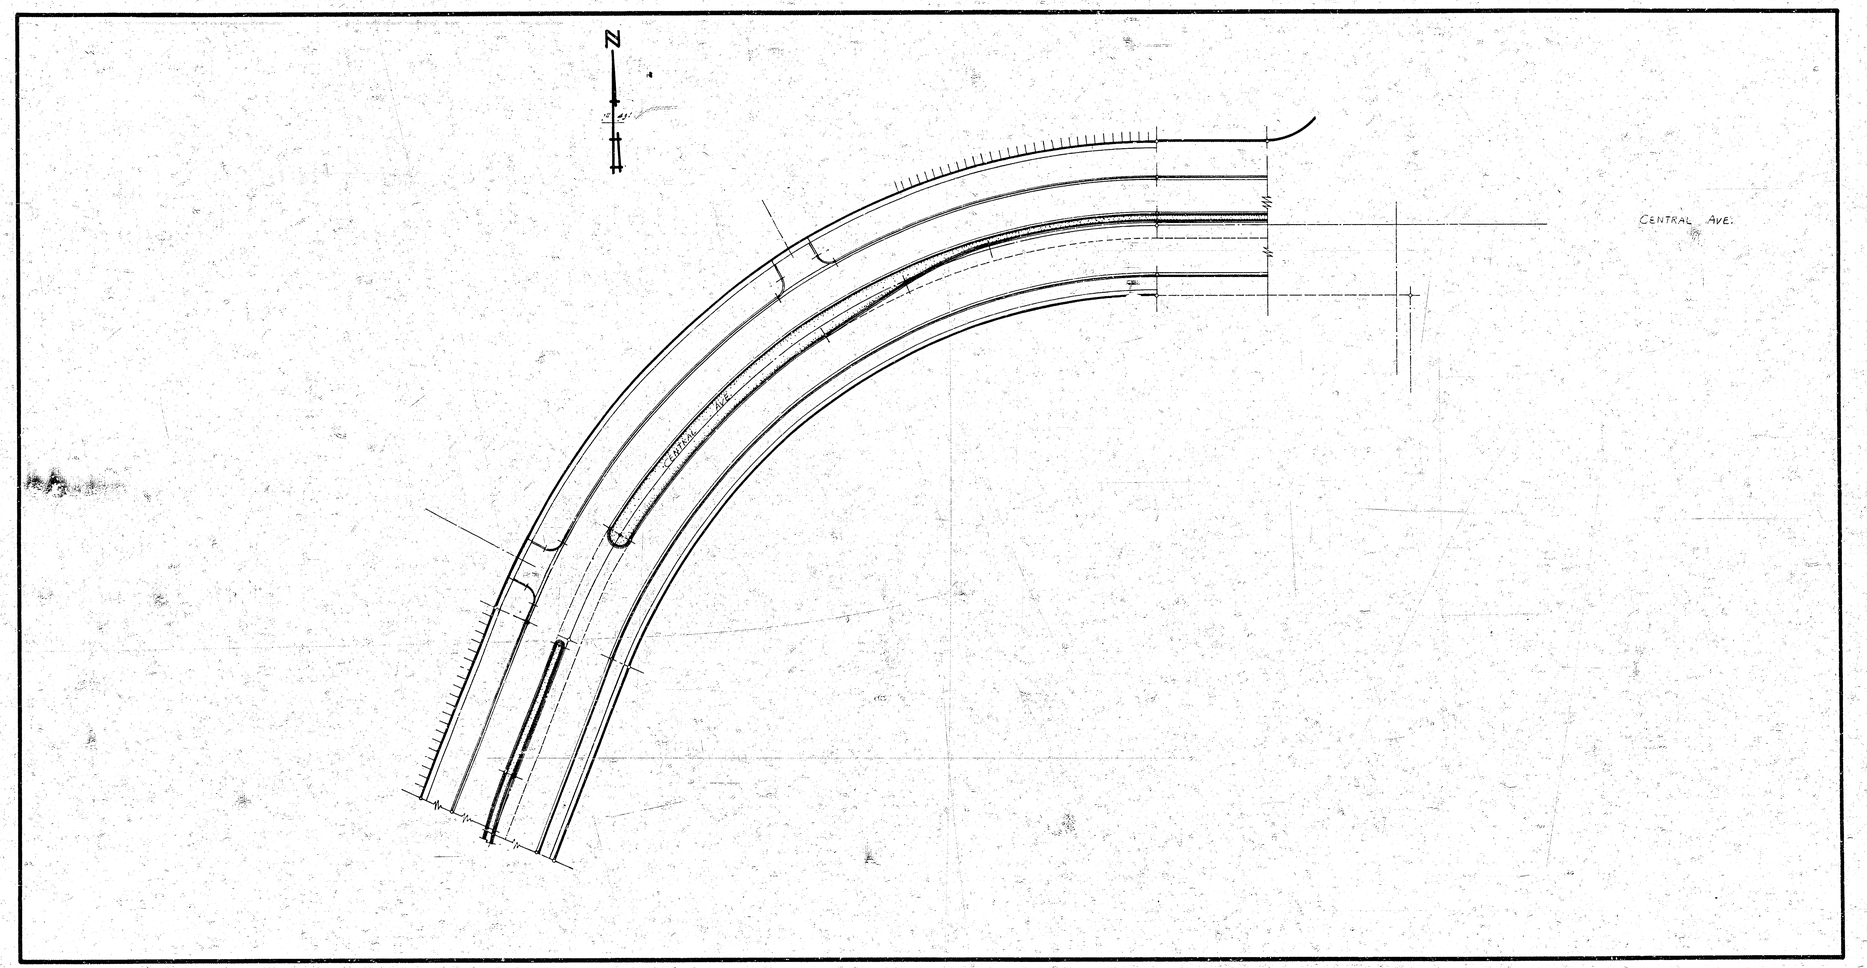

N
CENTRAL AVE.
CENTRAL AVE.

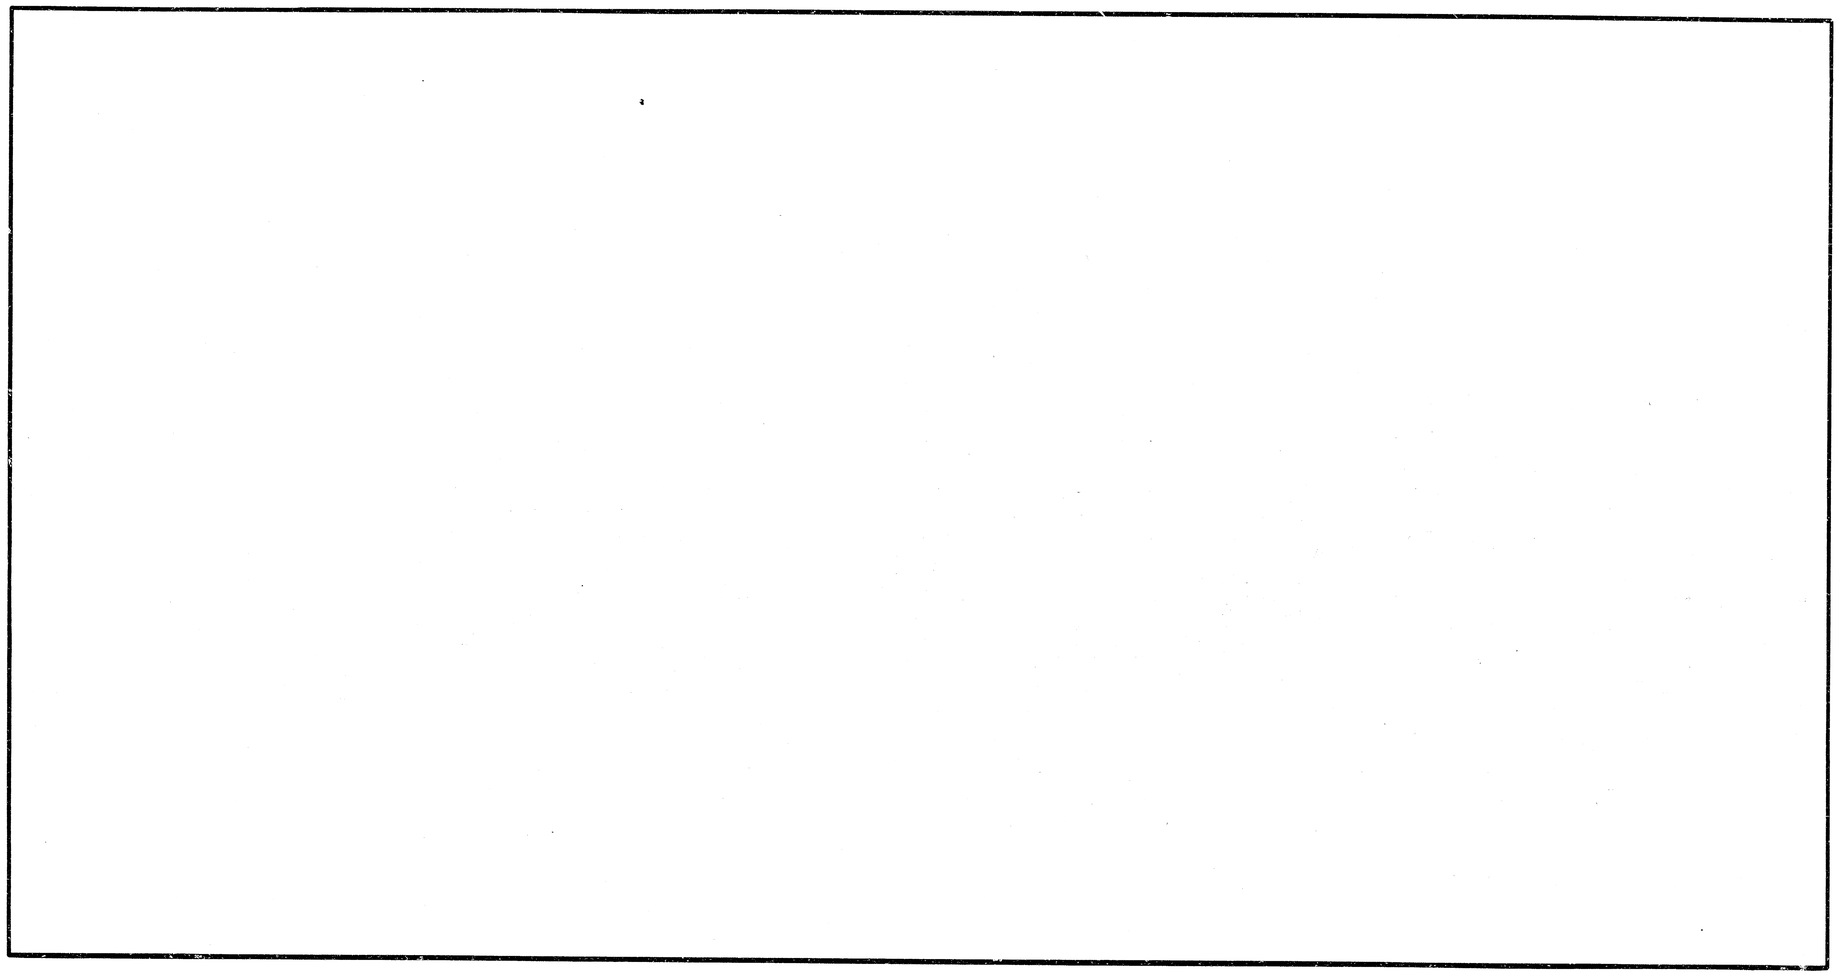

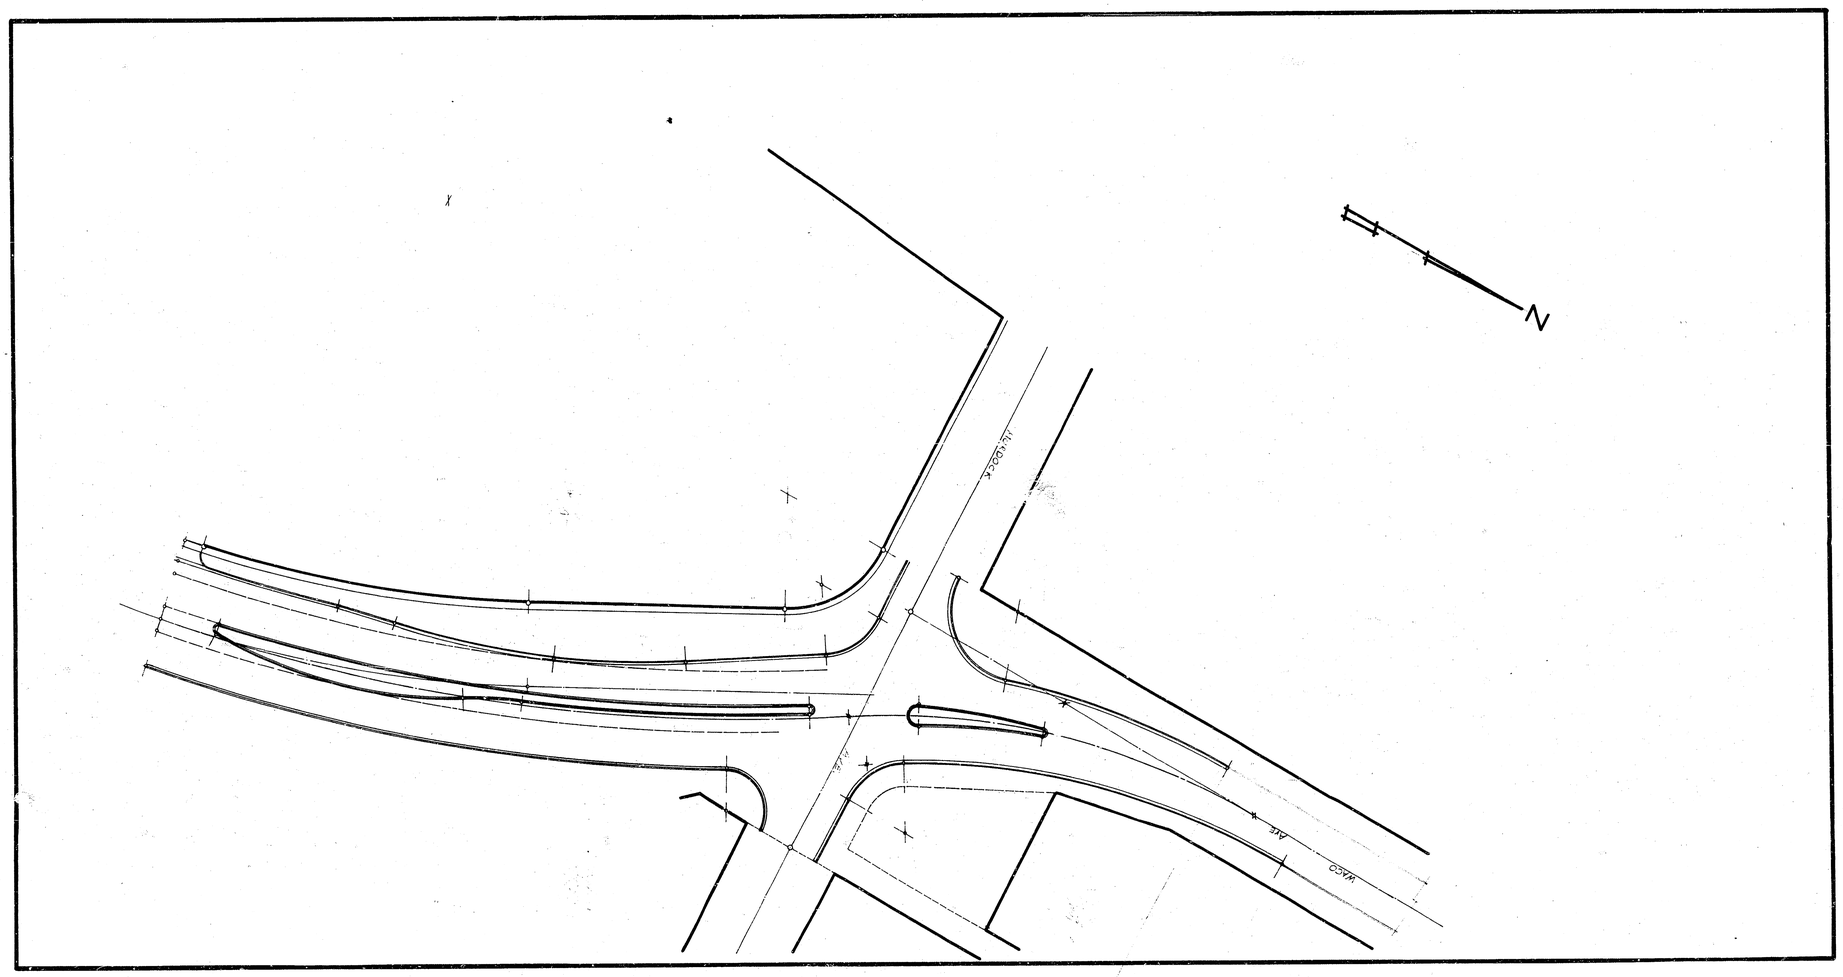

N
LAKESIDE
WACO
AVE

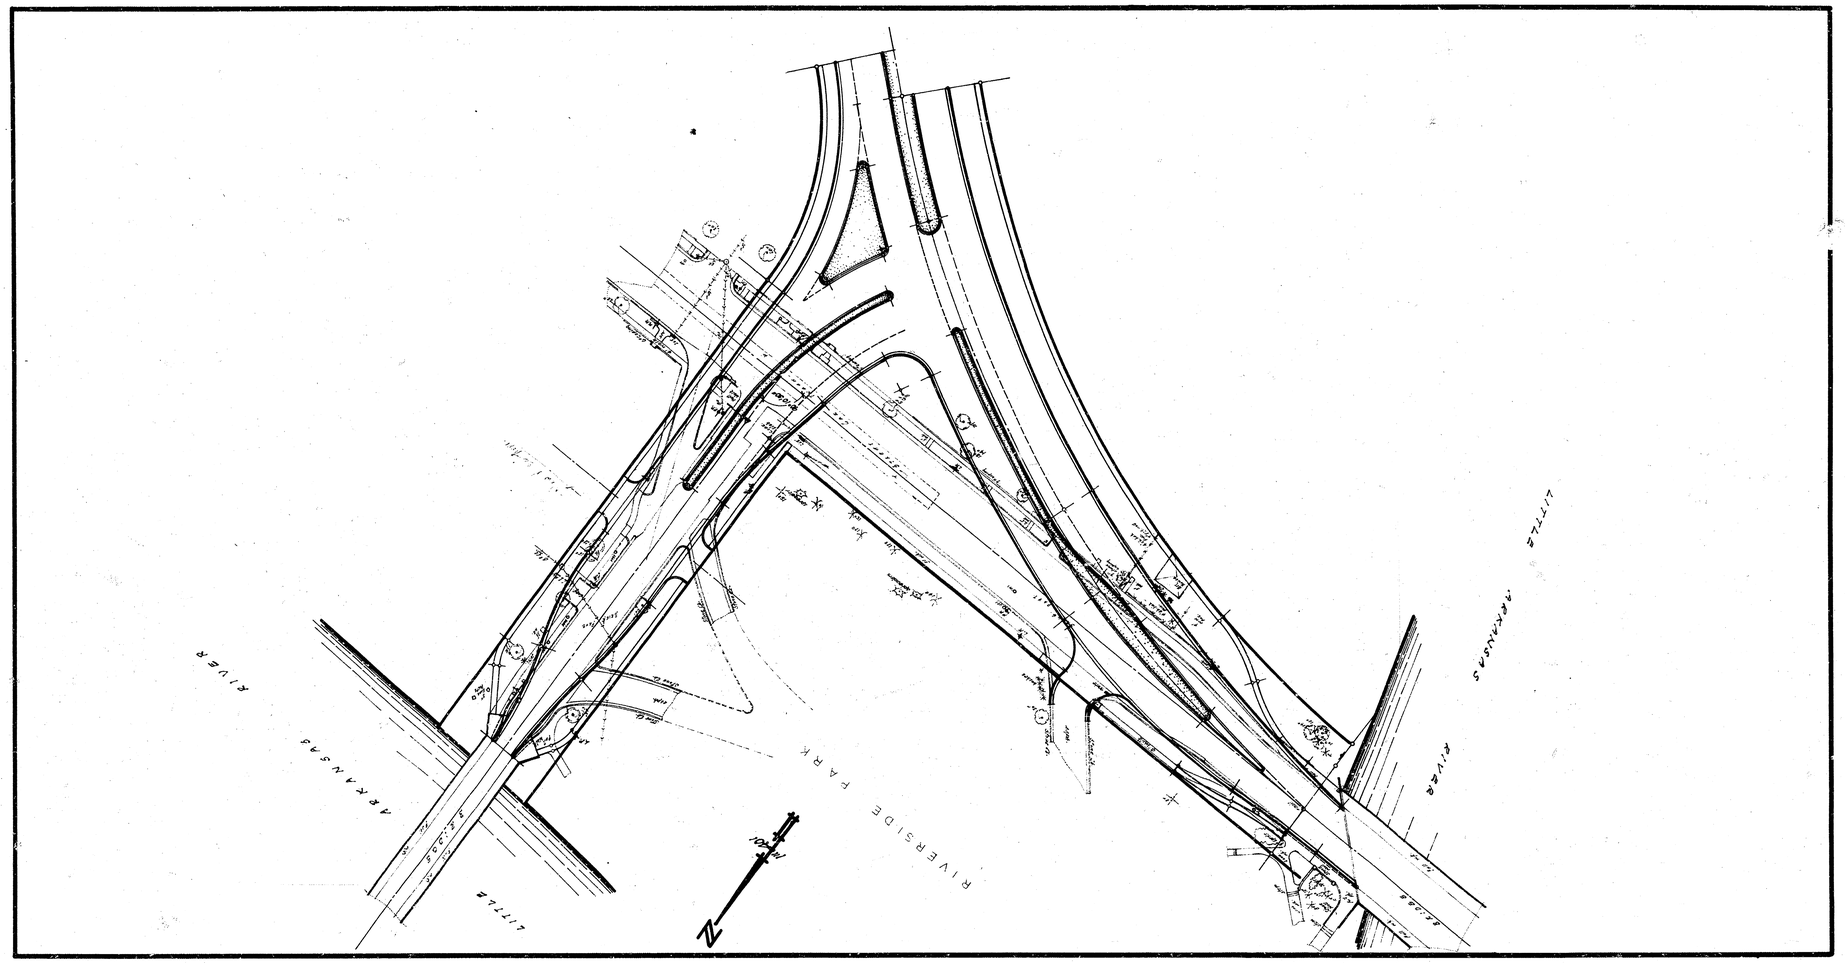
RIVERSIDE PARK
ARKANSAS
LITTLE
RIVER
LITTLE ARKANSAS RIVER
N

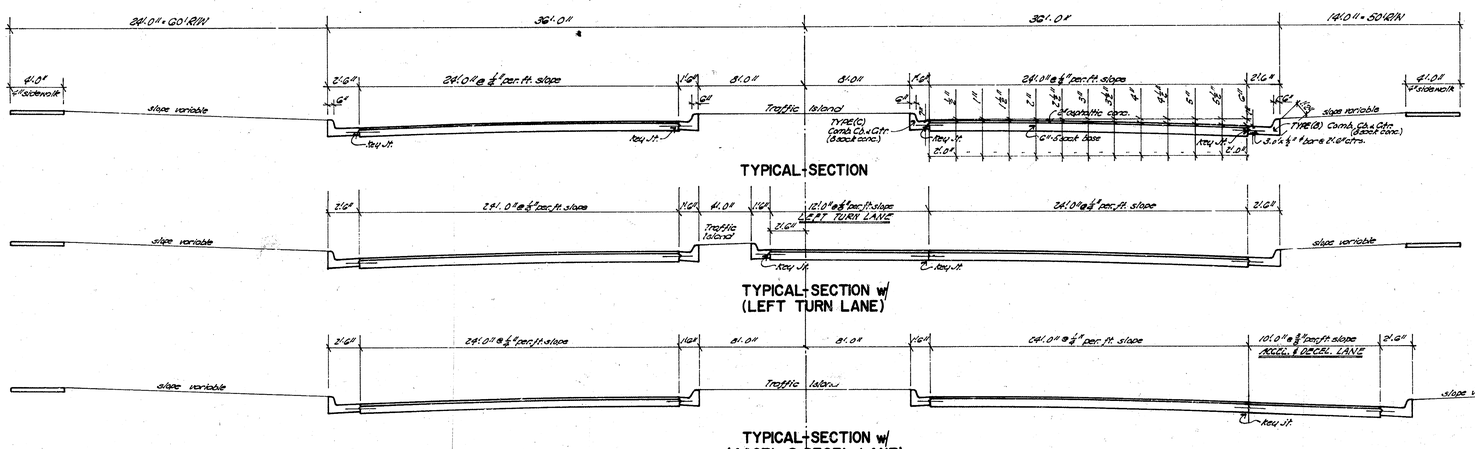

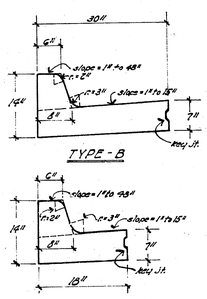


COMBINED CB. & GTR. SECTION

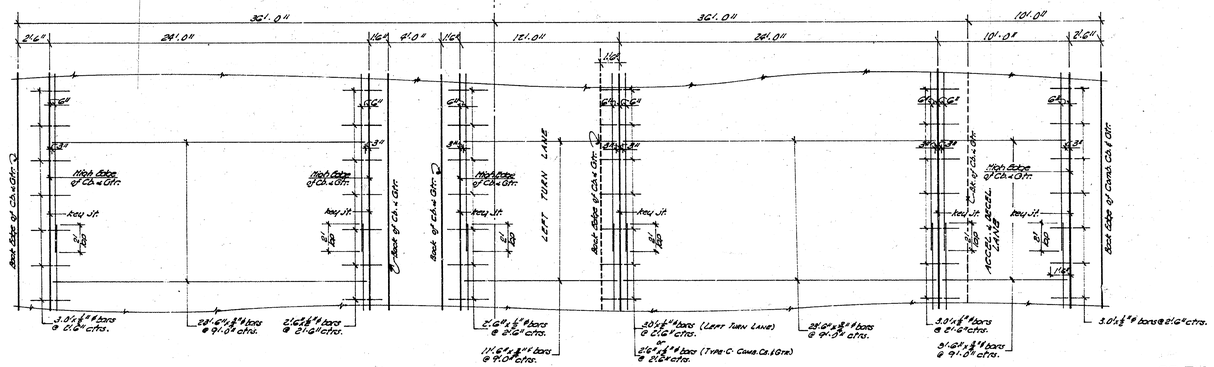



STEEL PATTERN

°° PARK PLAZA °°

WACO AVE.-CENTRAL AVE.
GREENWAY BLVD.

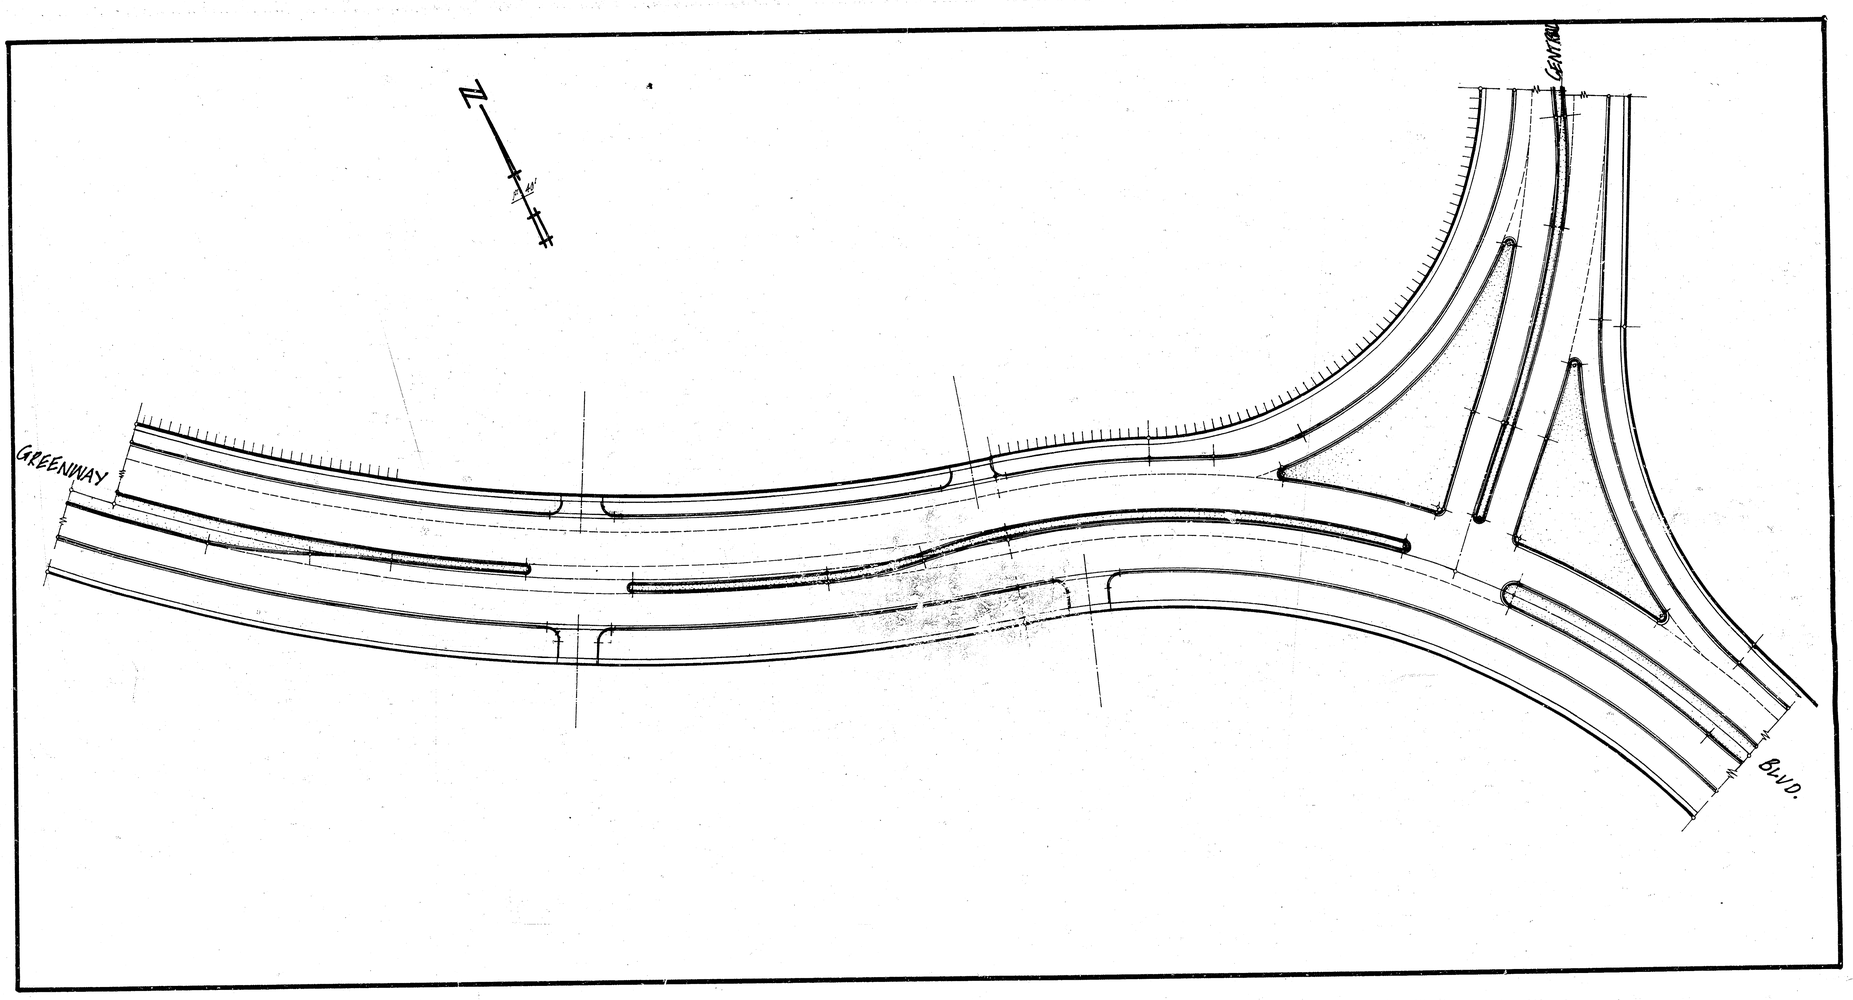
N
GREENWAY
CENTRAL
BLVD.

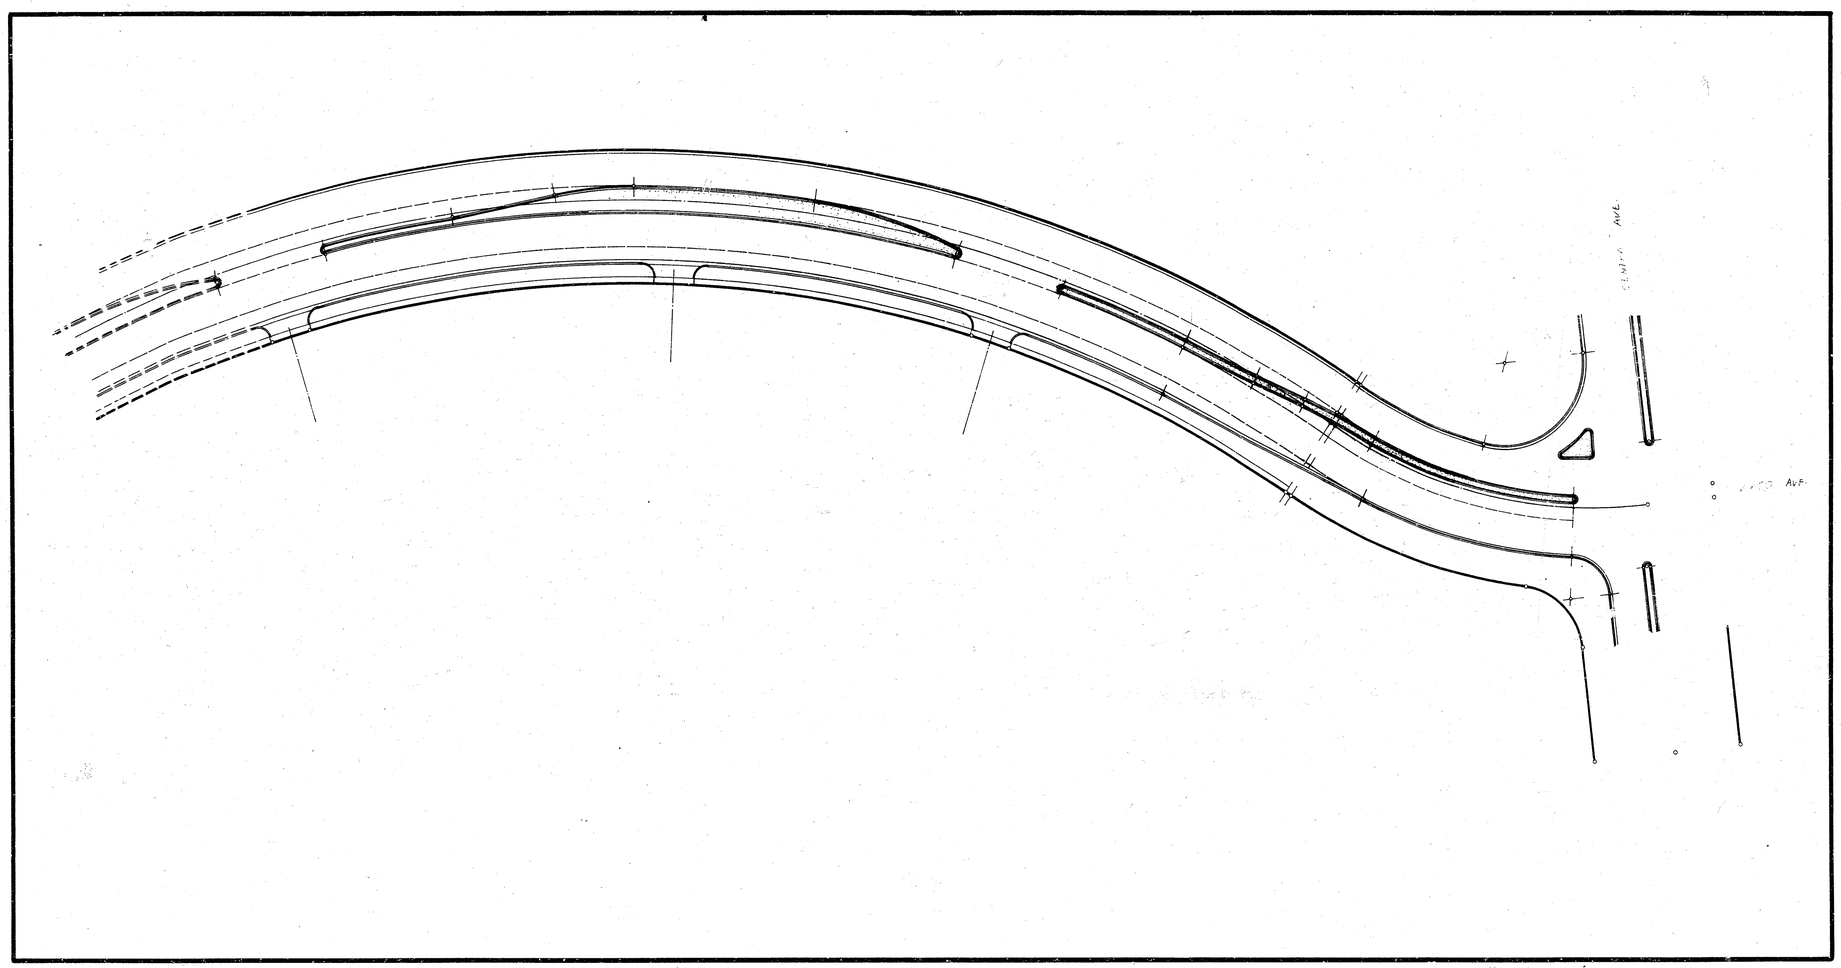

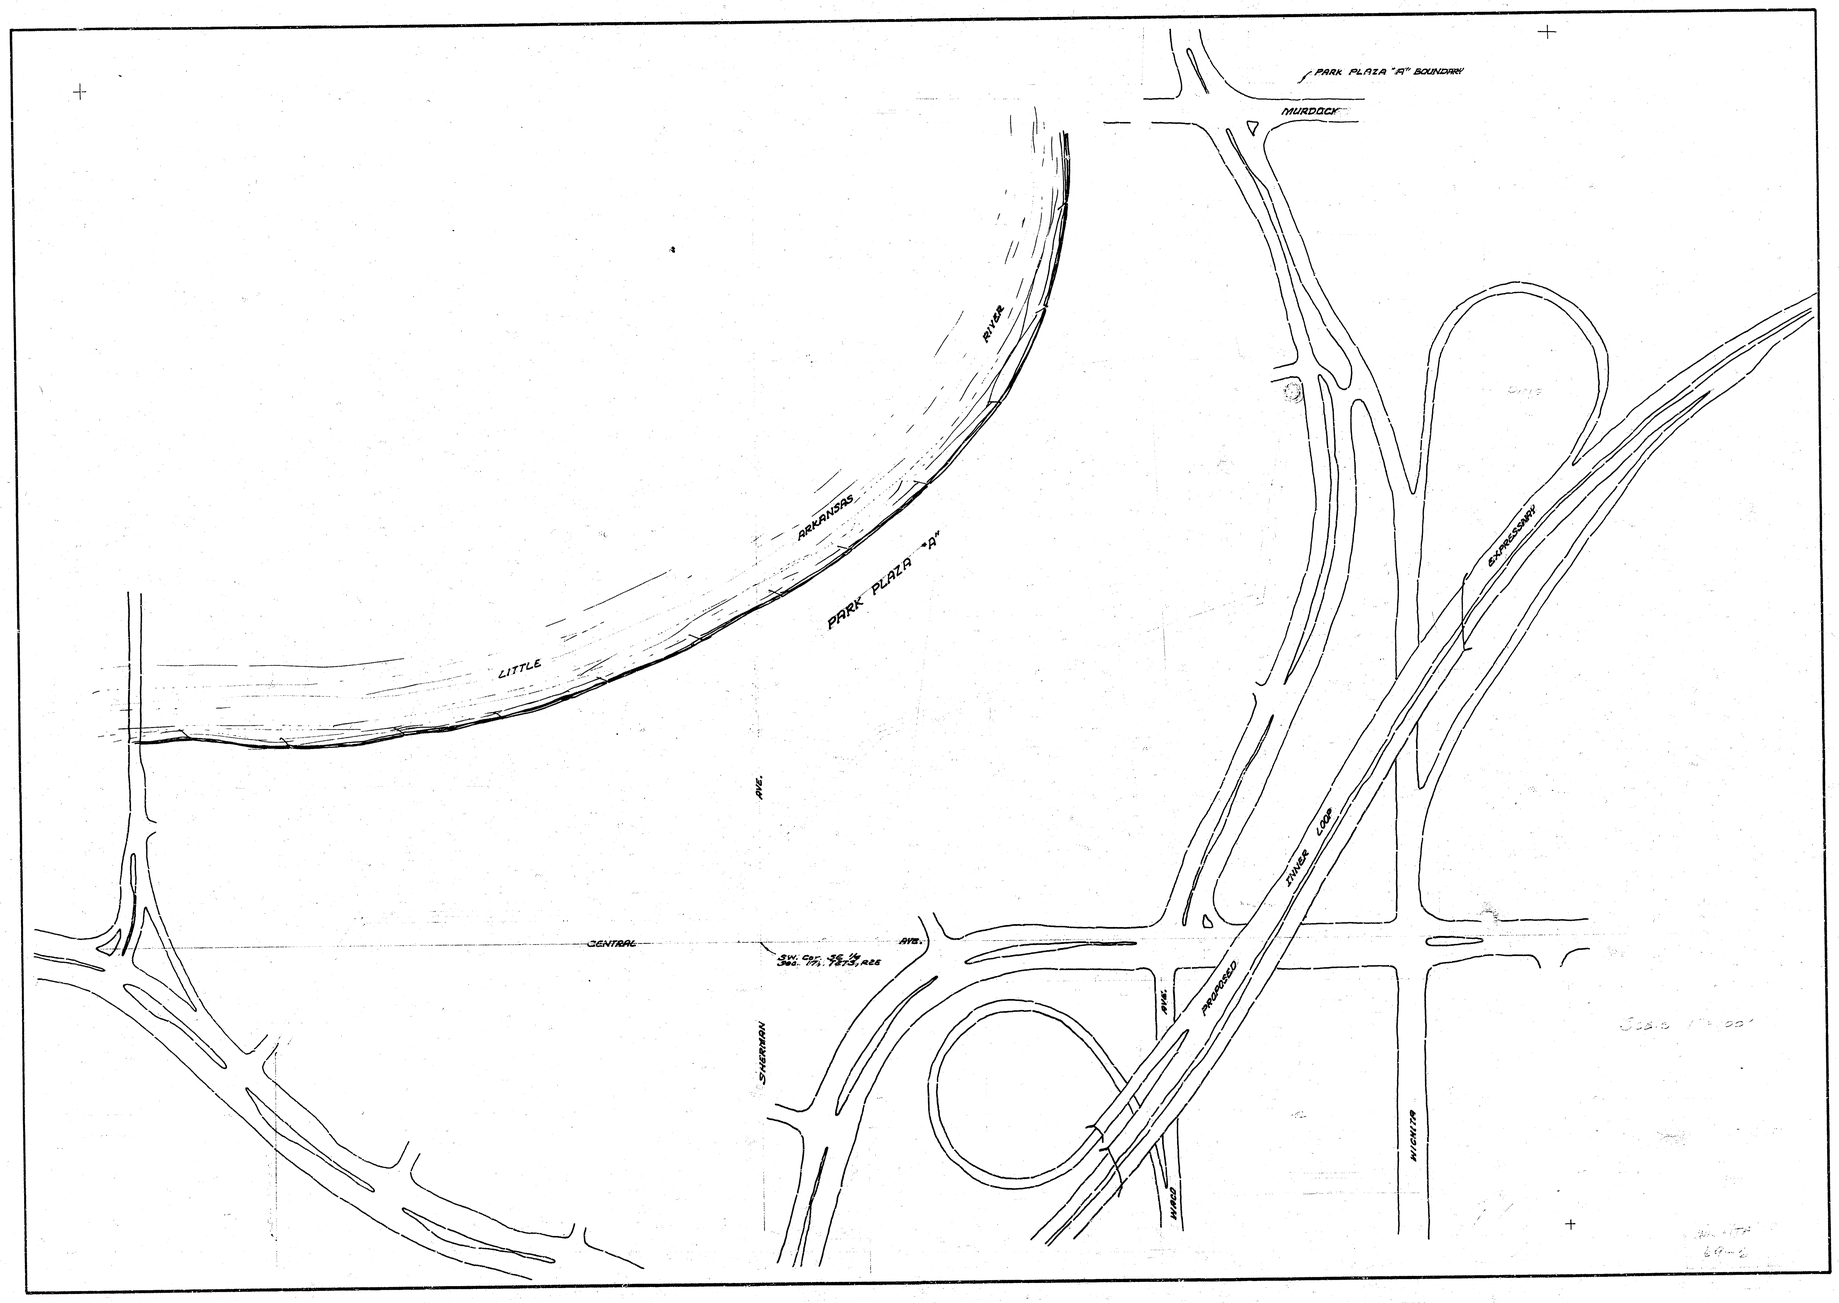
PARK PLAZA "A" BOUNDARY
MURDOCK
RIVER
ARKANSAS
PARK PLAZA "A"
LITTLE
AVE.
CENTRAL
SW. Cor. SE¼ Sec. 17, T2S, R2E
AVE.
SHERIDAN
AVE.
PROPOSED
INNER LOOP
EXPRESSWAY
WIGHTON
WARD

Surveyed G. Young Bk. 269-17
Plat D. Chaimar
Checked

B.M. 110.22 Iron in Thimble N. Side Central @ Nims

PINE ST.

WACO AVE.


SLIM ST.


Thimble


Plan Scale 1"=40'
Profile Scale 1"=40' Hor.
1"=4' Vert.

120
110
100

0 1 2 3 4 5 6 7 8 9

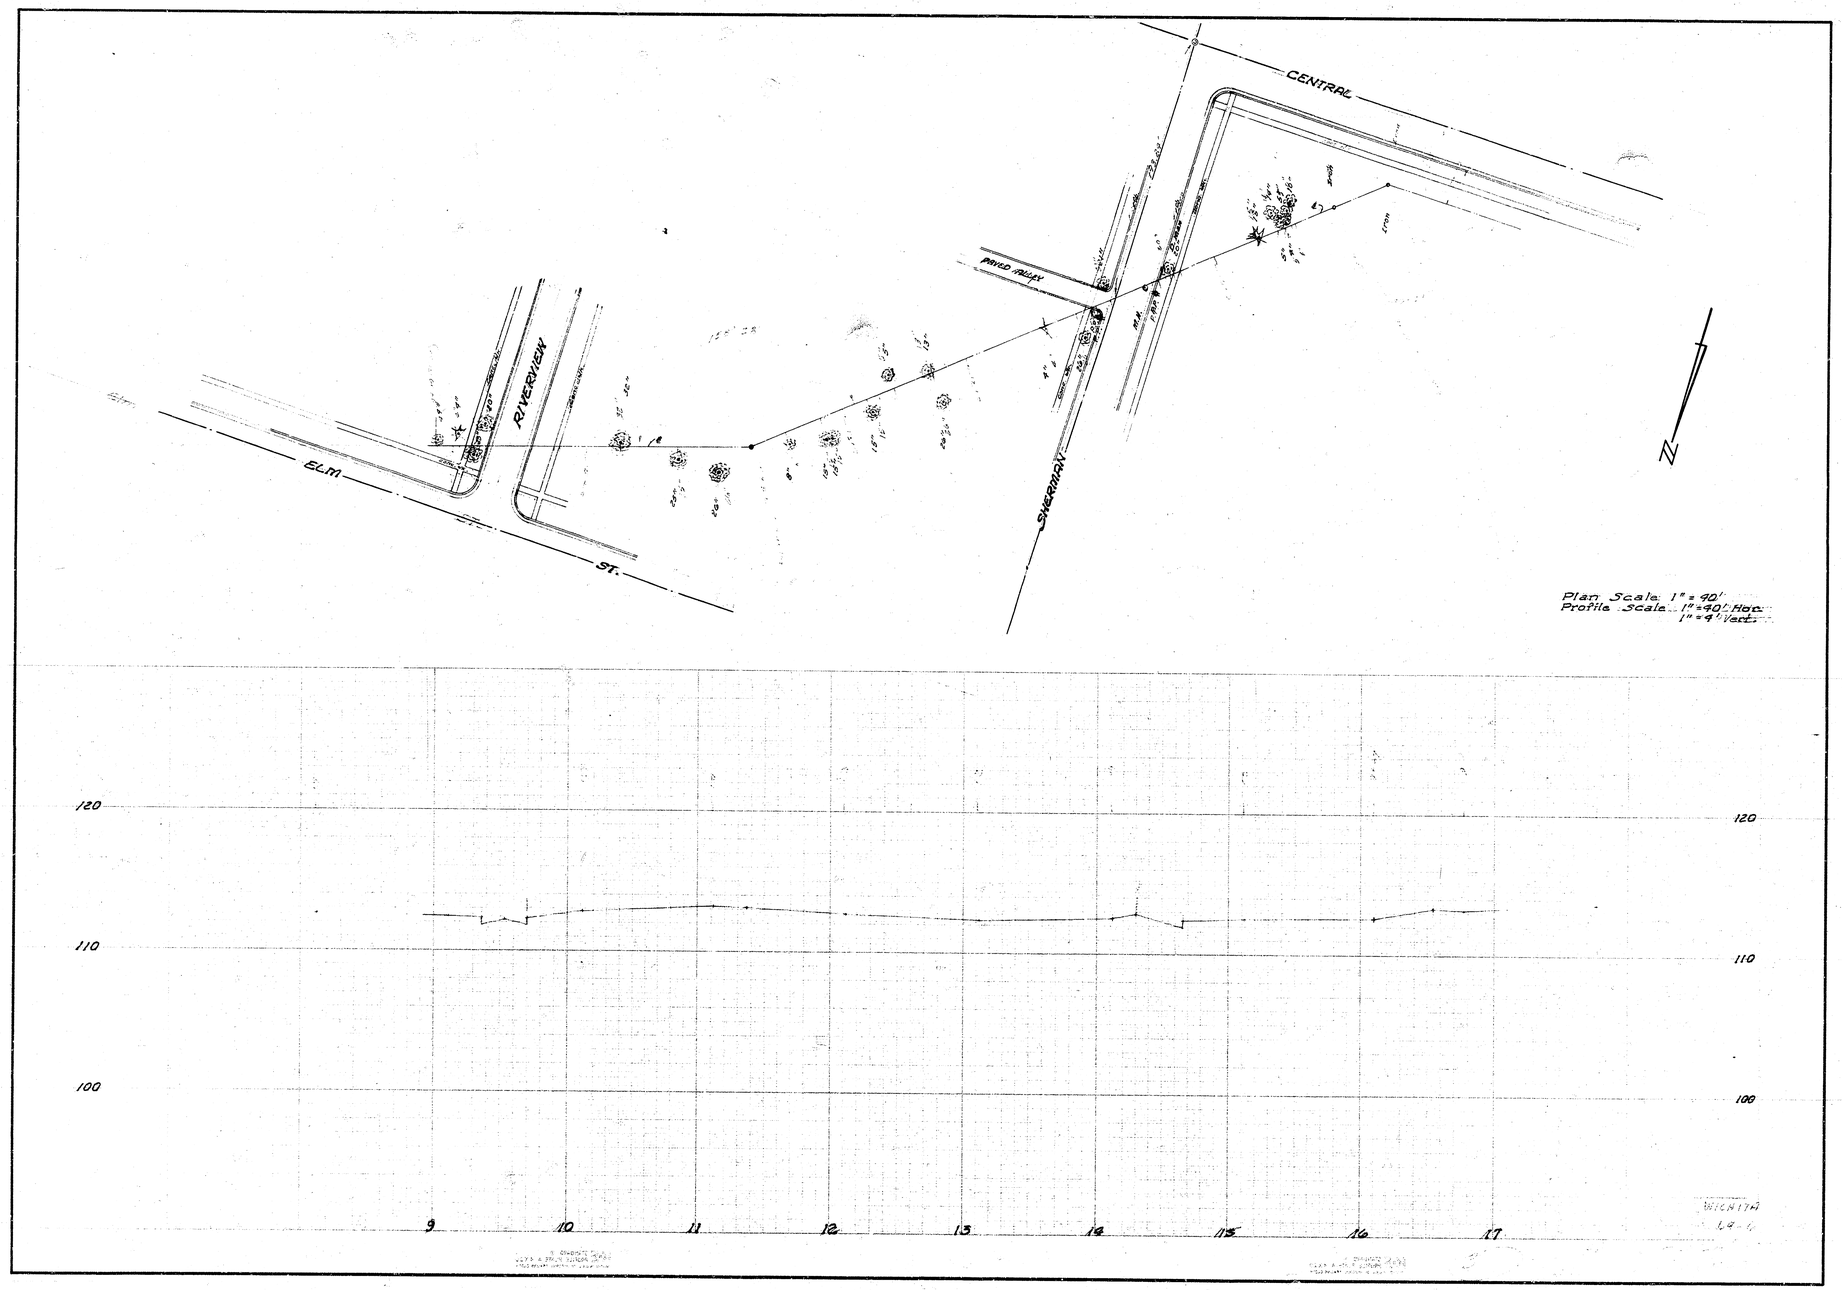
CENTRAL
PAYNO VALLEY
RIVERVIEW
ELM
ST.
SHERMAN
N
Plan Scale 1" = 40'
Profile Scale 1" = 40' Hor.
1" = 4' Vert.
120
110
100
9
10
11
12
13
14
15
16
17
WIDNITH
L4-1

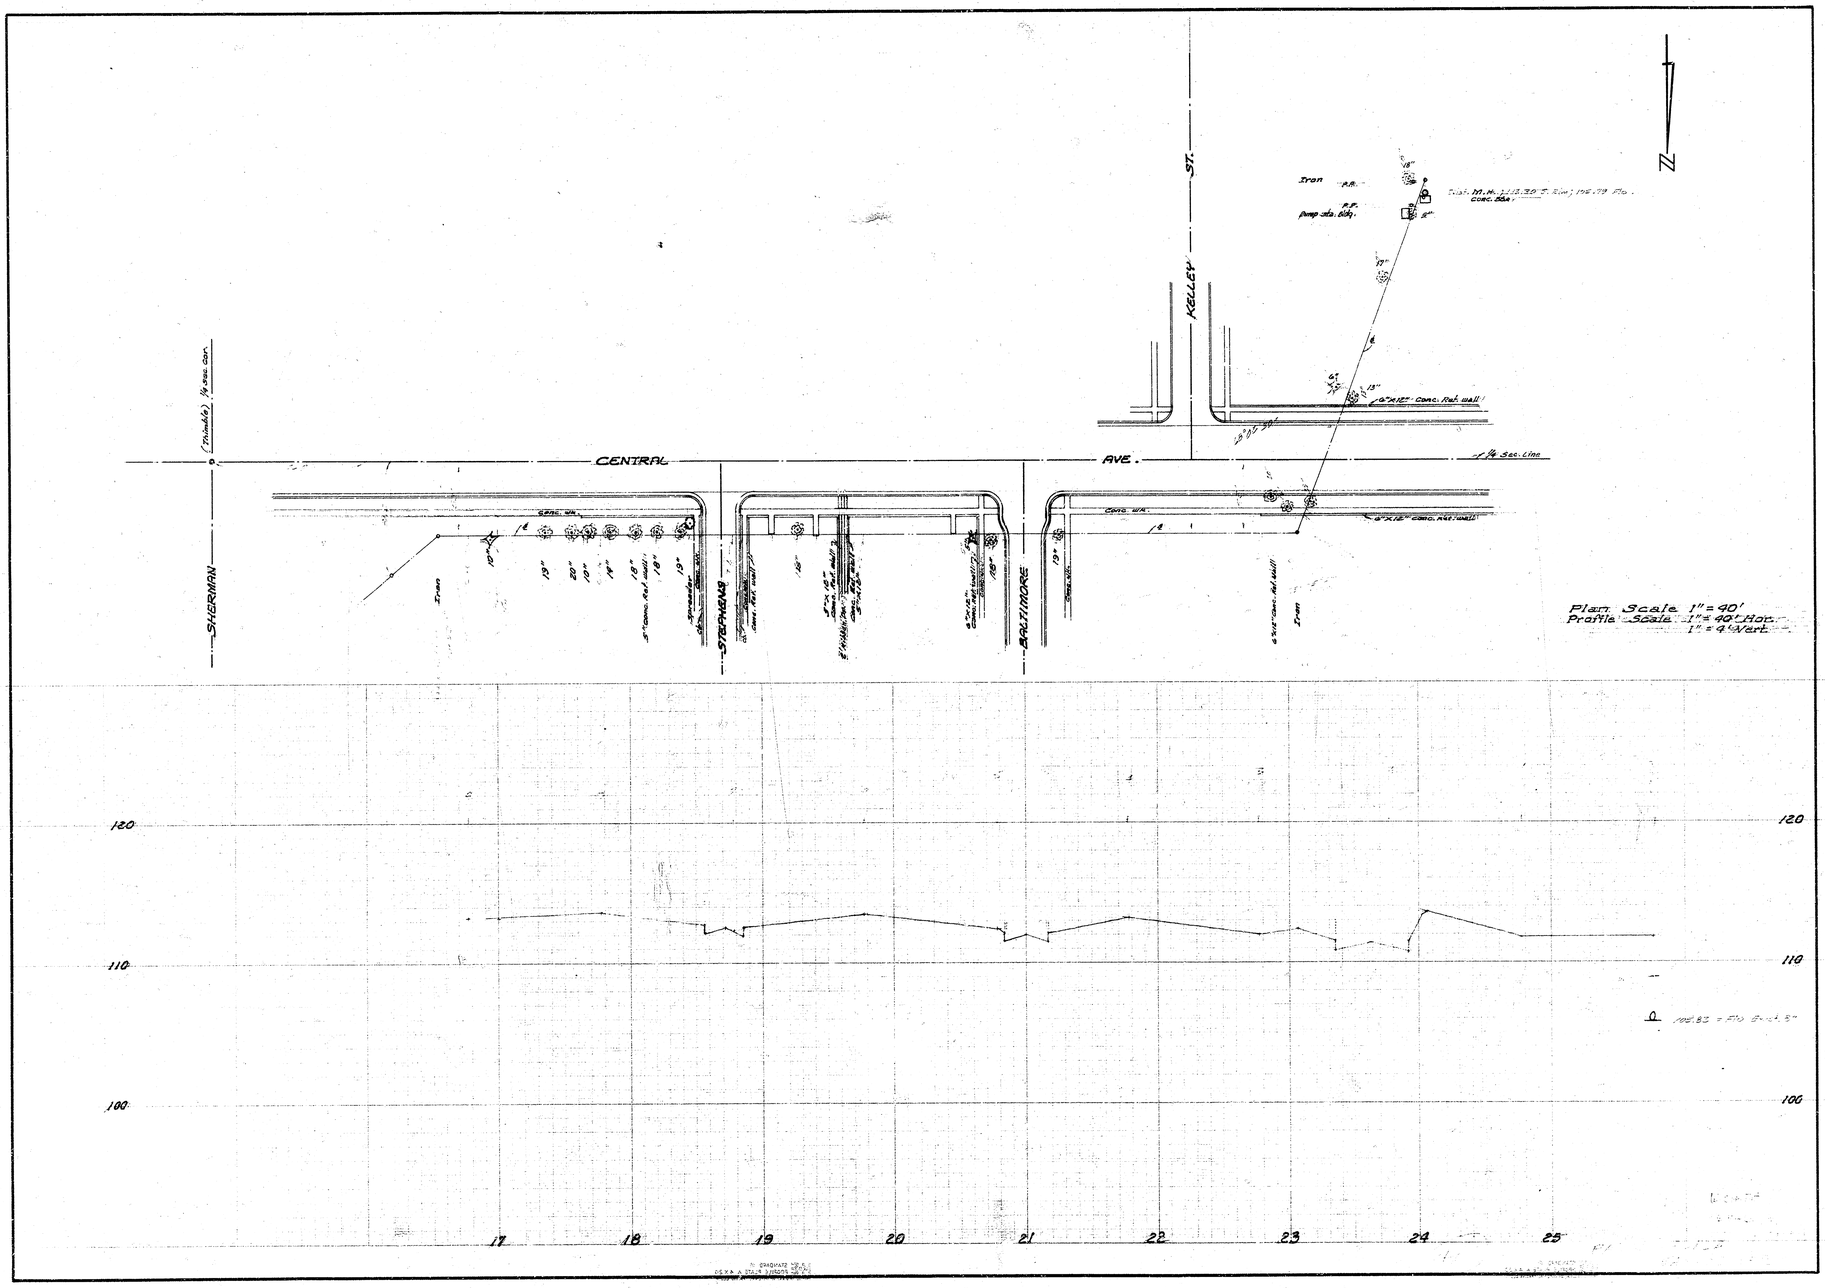
SHERMAN
(Extended) ¼ sec. cor.
CENTRAL
AVE.
¼ Sec. Line
STEPHENS
BALTIMORE
KELLEY
ST.
N
Iron
R.R.
R.P.
Pump sta. bldg.
Dist. M.M. 1213.30 F. Elev. 116.79 Fin.
Conc. Base
Conc. W.K.
6"x12" Conc. Ret. wall
Spreader
Plan Scale 1" = 40'
Profile Scale 1" = 40' Hor.
1" = 4' Vert.
120
110
100
17
18
19
20
21
22
23
24
25

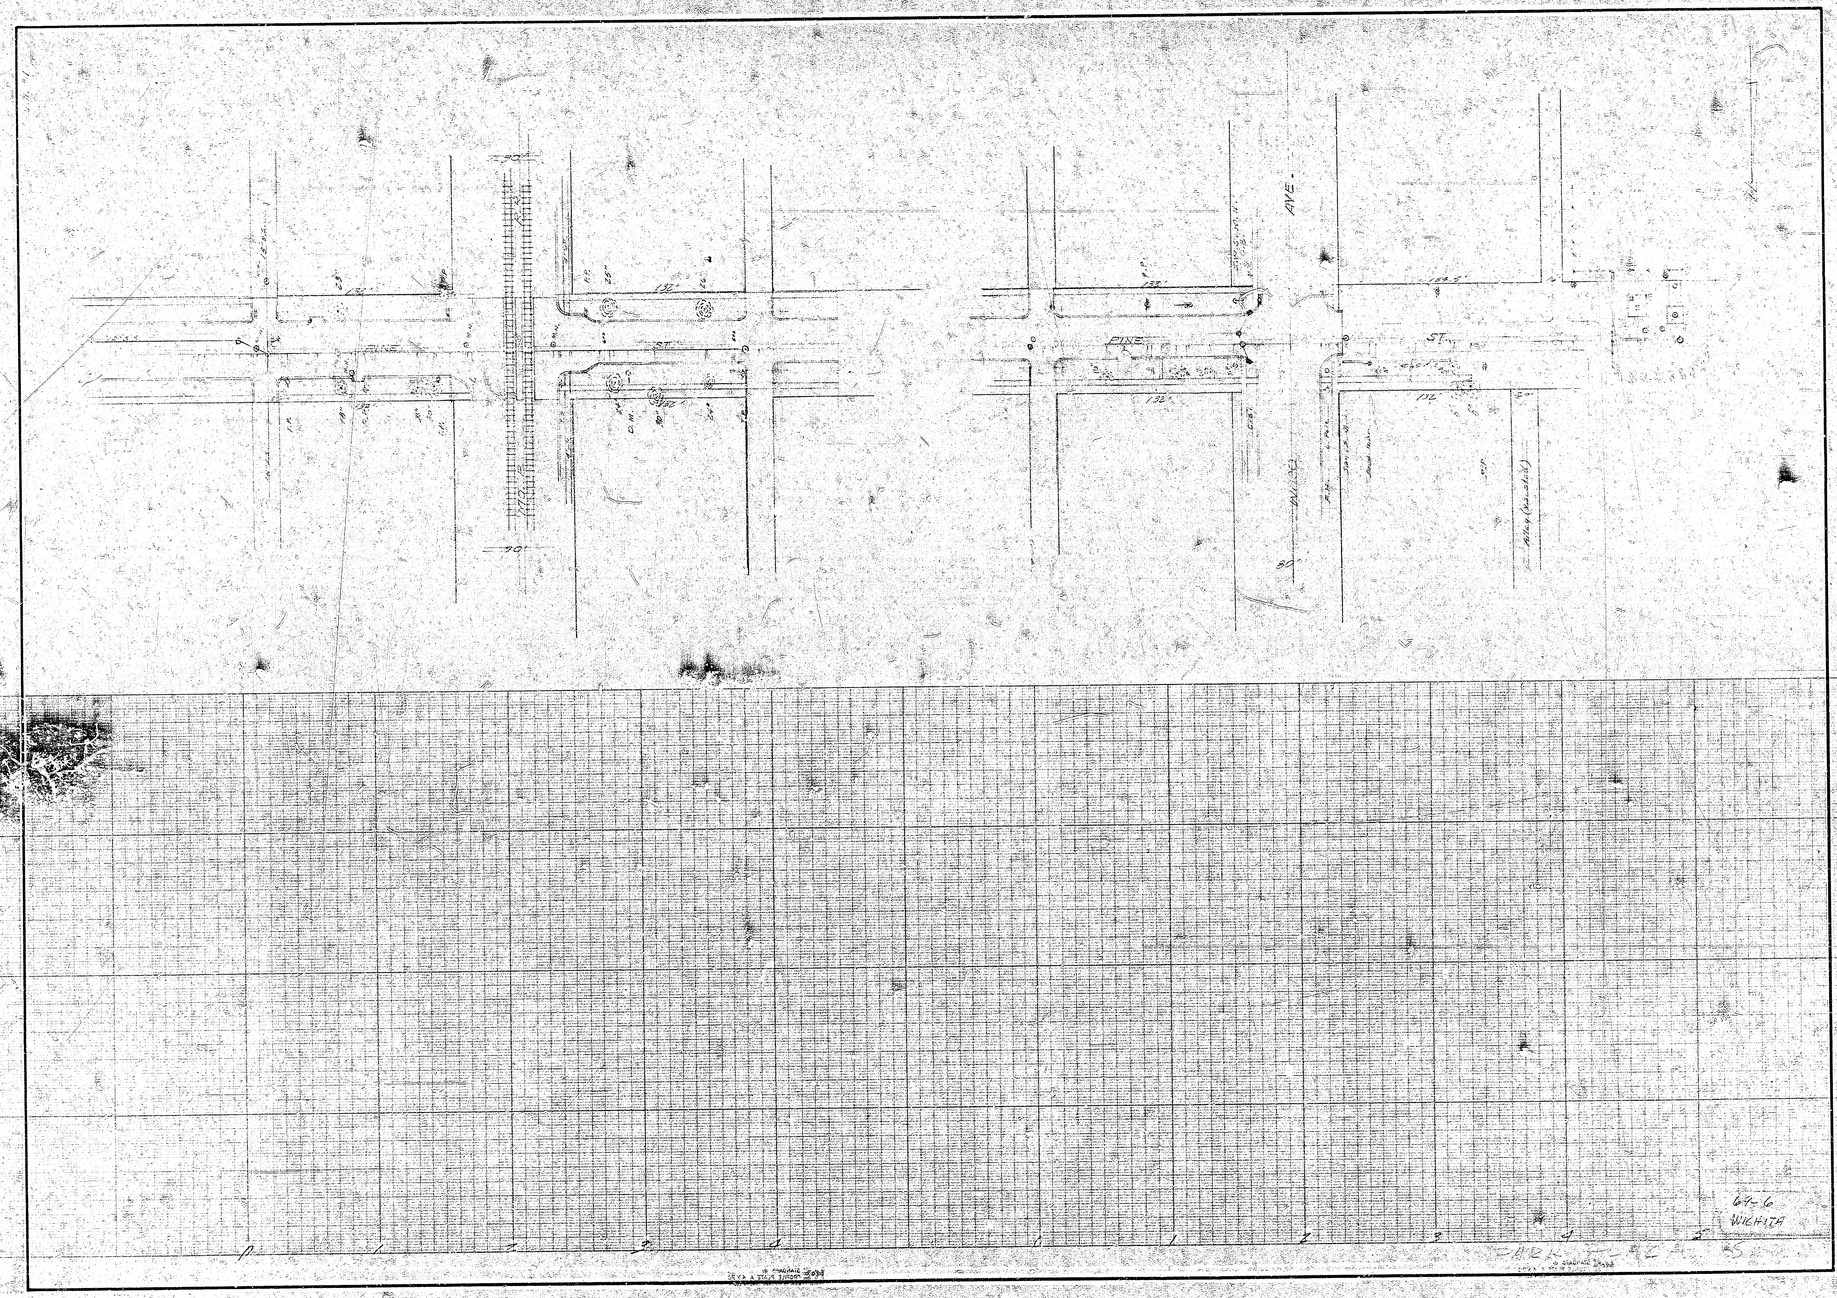
FINE
ST.
AVE.
132'
70'
80'
64-6
WICHITA