



PAWNEE AVENUE EL SENECA TO WL MIDLAND VALLEY RR.

C15 - 209
C15 - 210

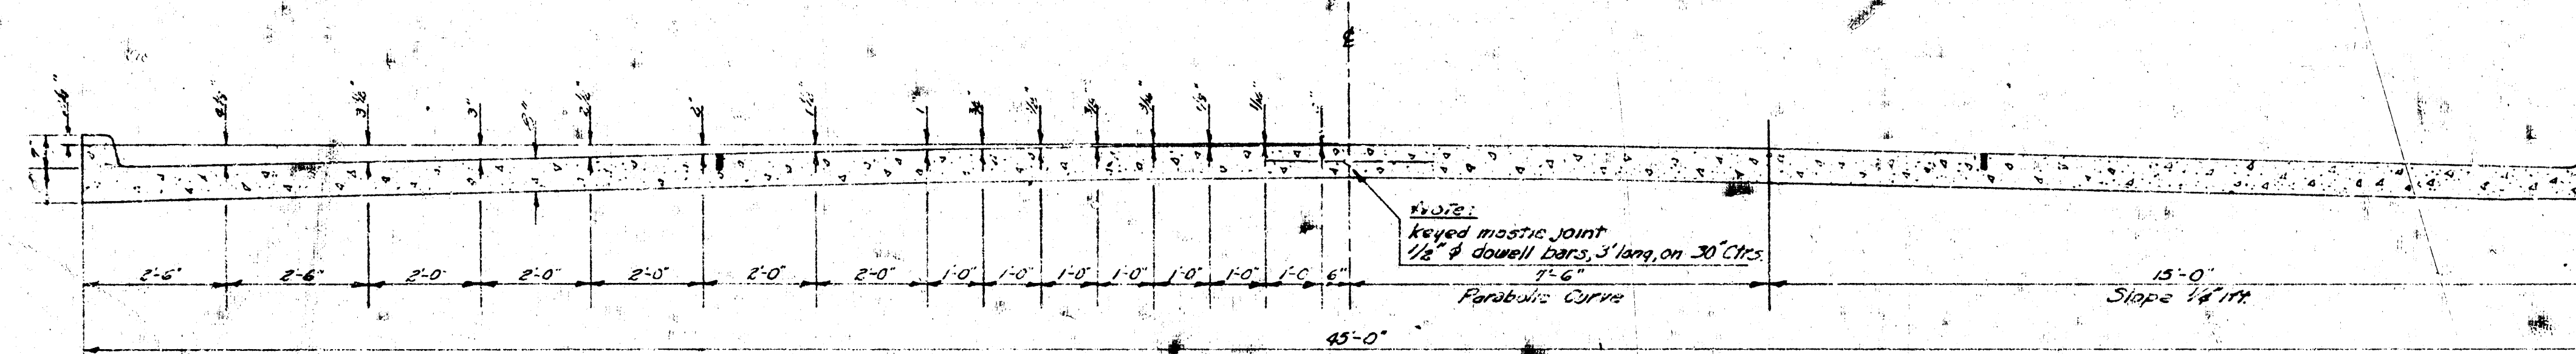


TYPICAL SECTION
NO SCALE

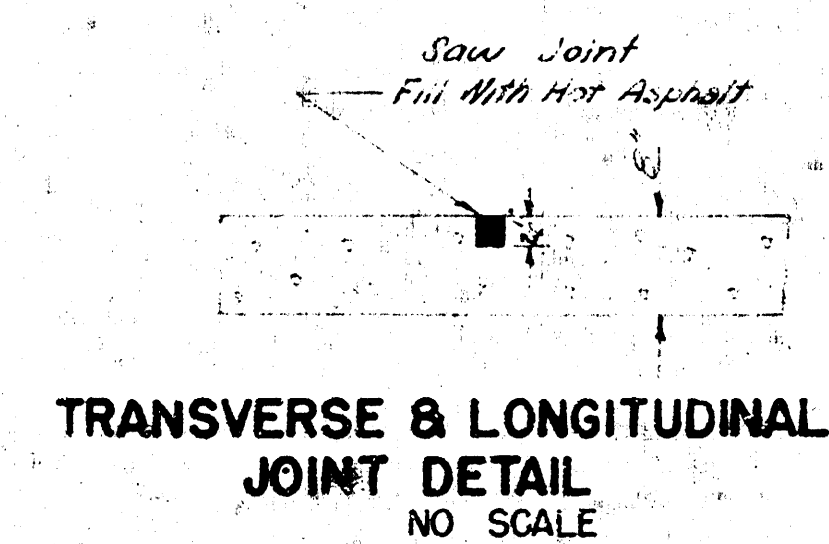



NOTE -

WHERE CURBS IN THE SAME SECTION
ARE AT DIFFERENT ELEVATIONS USE
ELEVATION SHOWN ON PLAN FOR
CONSTRUCTION JOINT.

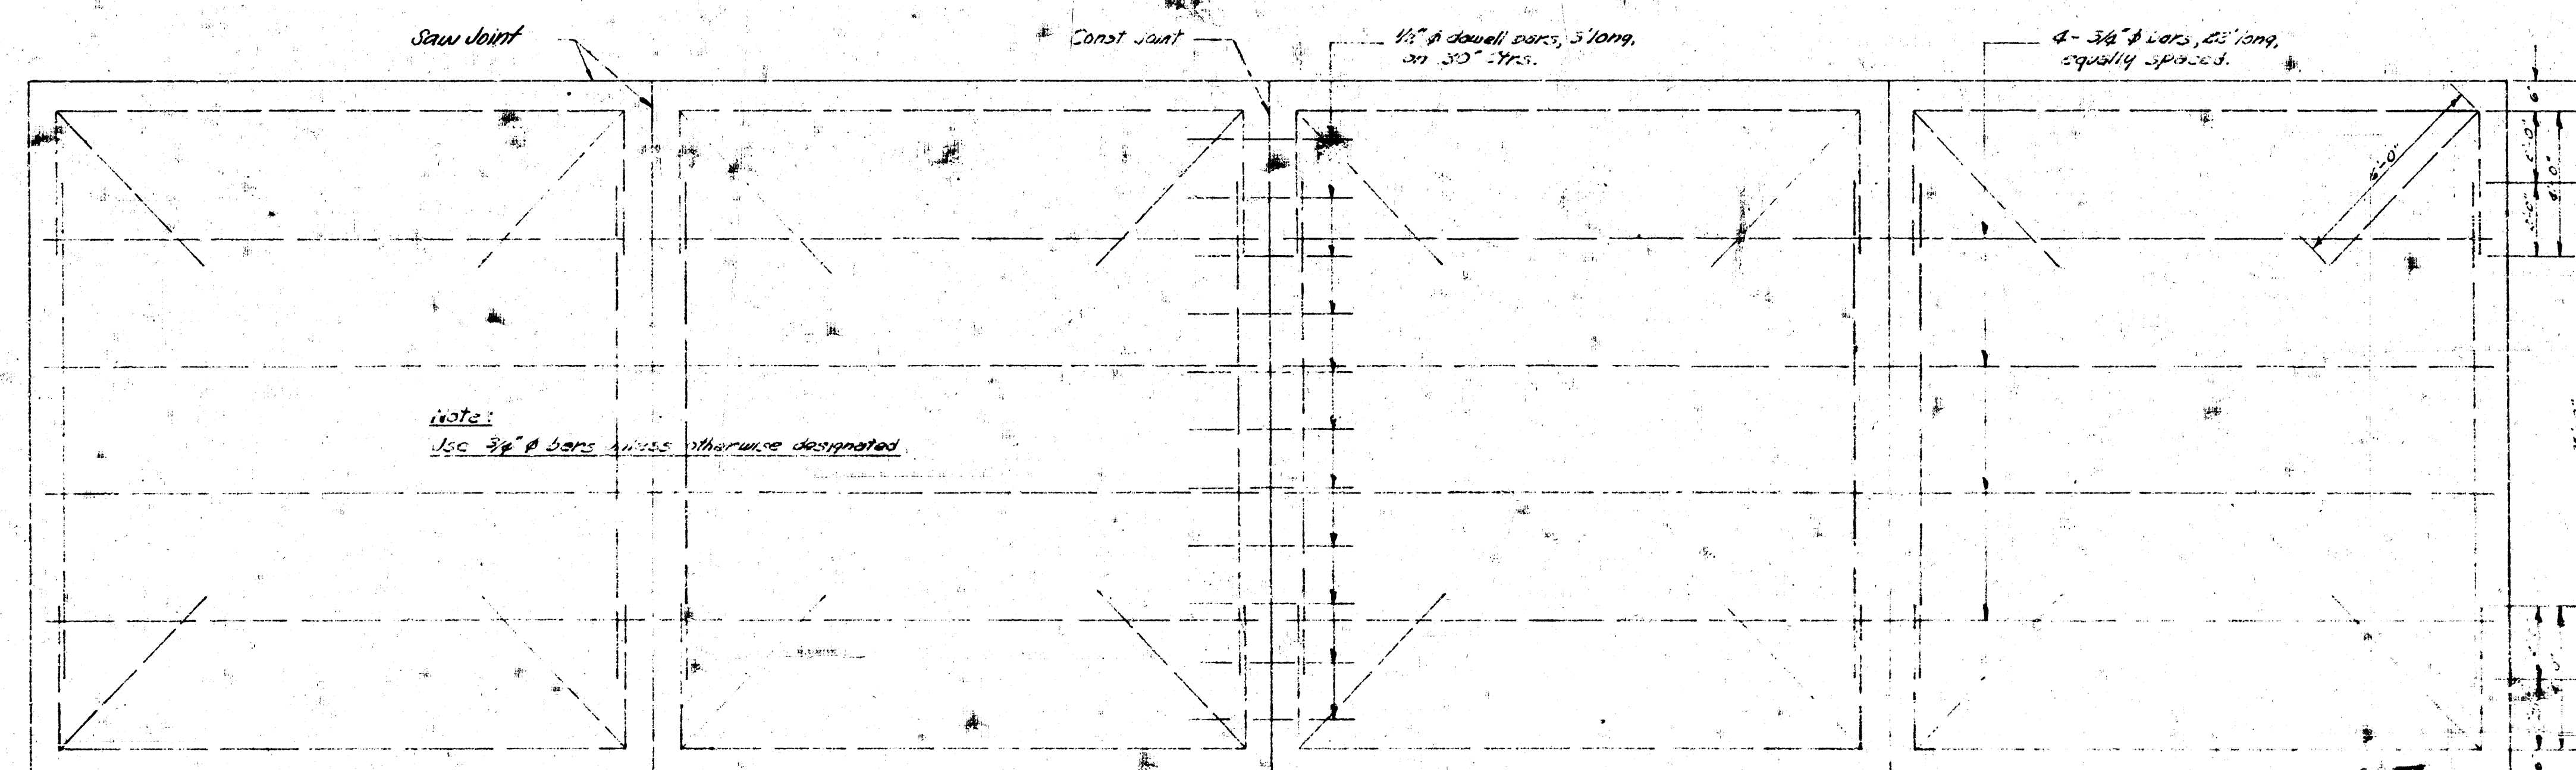

STEEL PATTERN
NO SCALE

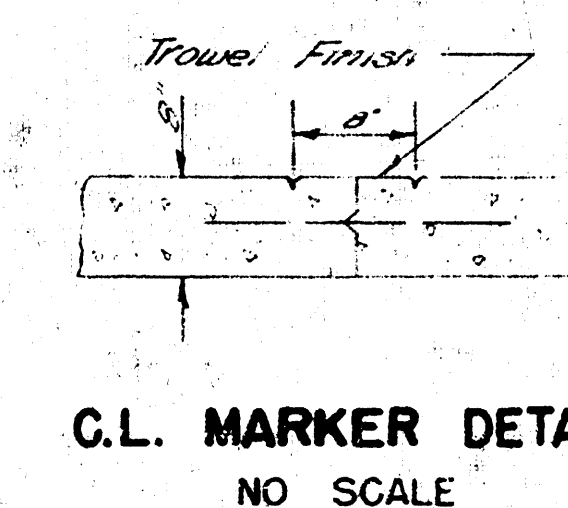

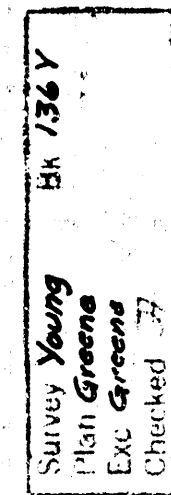

1022

A circular professional engineer seal for B. E. Smith, License No. 436, State of Kansas. The seal features the text "B. E. SMITH" at the top, "LICENSED PROFESSIONAL ENGINEER" around the perimeter, and "KANSAS" and "436" in the center.

PAWNEE AVE.
EL Seneca to WL Midland Valley RR
30' Conc. & Cb.
Widen to 44' - 8" Conc.
CITY OF WICHITA, KANSAS
B.E. SMITH CITY ENGINEER
AUG. 1957 PROJ. NO. C15-20942

