LANDSCAPE BEAUTIFICATION FOR

ROCK ROAD

FROM MORNINGSIDE TO CENTRAL

DOUGLAS AVENUE

FROM MALL ENTRANCE TO LOCHINVAR

Project Number

472-76-245-82422-000-000-001

Index Code


705798

CITY OF WICHITA, KANSAS


Michael E. Lindebak City Engineer

INDEX TO PLANS


1	COVER SHEET
2	ROCK ROAD STA. 61+50 TO 65+50
3	ROCK ROAD STA. 65+50 TO [illegible]
4	ROCK ROAD STA. 68+00 TO [illegible]
5	ROCK ROAD STA. 74+00 TO 78+00
6	ROCK ROAD STA. 78+00 TO 84+00
7	ROCK ROAD STA. 84+00 TO 89+00
8	ROCK ROAD STA. 89+00 TO 94+00
9	ROCK ROAD STA. 94+00 TO 99+00
10	DOUGLAS AVENUE STA. 4+00 TO 10+00
11	DOUGLAS AVENUE STA. 10+00 TO 13+00
12	DOUGLAS AVENUE STA. 13+00 TO 16+58

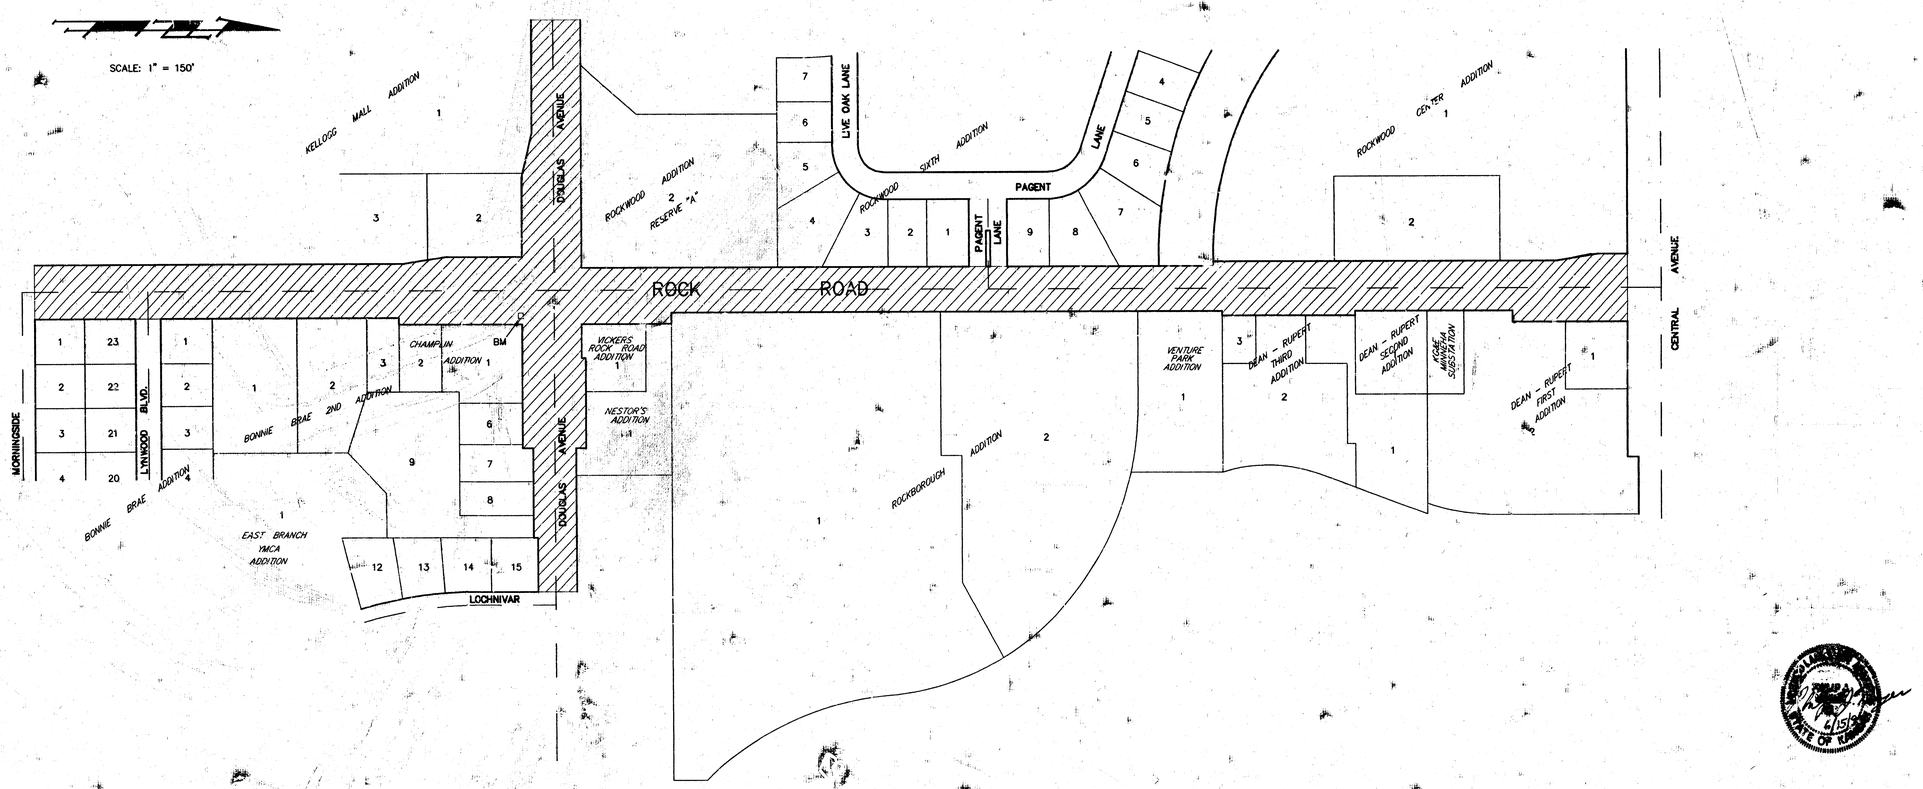

BAUGHMAN COMPANY P. A.
ENGINEERING & SURVEYING
316/262-7271 • 315 ELLIS • WICHITA, KANSAS 67211

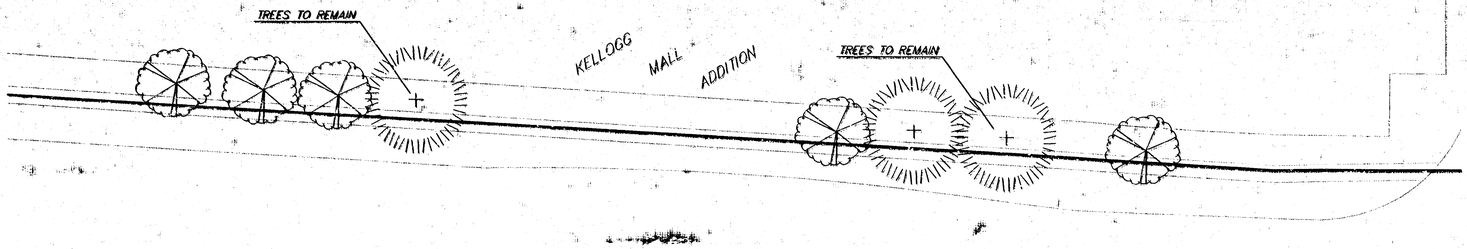

Scale 1" = 20'

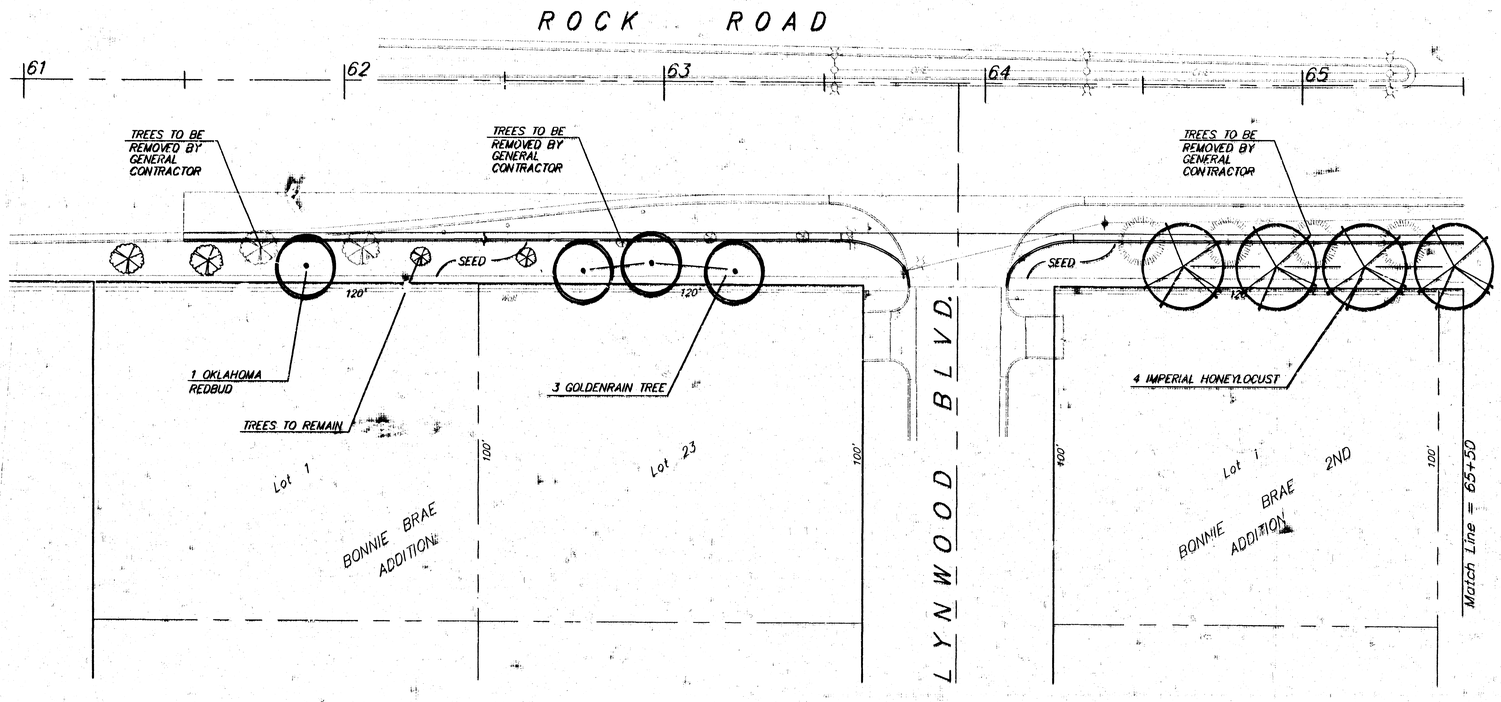

PLANT SCHEDULE

QTY.	BOTANICAL NAME	COMMON NAME	SIZE	CONDITION	REMARKS
4	Celtis occidentalis 'Prairie Pride'	Prairie Pride Hackberry	2" Cal.	B & B	Single Stem Only
2	Fraxinus pennsylvanica 'Urbanite'	Urbanite Ash	2" Cal.	B & B	Single Stem Only
7	Gleditsia triacanthos 'Imperial'	Imperial Honeylocust	2" Cal.	B & B	Single Stem Only
3	Quercus shumardii	Shumard Oak	2" Cal.	B & B	Single Stem Only
17	Cercis ransiformis 'Oklahoma'	Oklahoma Redbud	1 1/2" Cal.	B & B	Single Stem Only
13	Crataegus crusgalli inermis	Thornless Cockspur Hawthorn	1 1/2" Cal.	B & B	Single Stem Only
16	Koelreuteria paniculata	Goldenrain Tree	1 1/2" Cal.	B & B	Single Stem Only
12	Malus sp. 'Prairiefire'	Prairiefire Crabapple	1 1/2" Cal.	B & B	Single Stem Only
15	Malus sp. 'Spring Snow'	Spring Snow Crabapple	1 1/2" Cal.	B & B	Single Stem Only
9	Pyrus calleryana 'Chanticleer'	Chanticleer Pear	1 1/2" Cal.	B & B	Single Stem Only

PLANT MATERIAL SHEET COUNT

QTY	NAME
–	Prairie Pride Hackberry
–	Urbanite Ash
4	Imperial Honeylocust
–	Shumard Oak
1	Oklahoma Redbud
–	Thornless Cockspur Hawthorn
3	Goldenrain Tree
–	Prairiefire Crabapple
–	Spring Snow Crabapple
–	Chanticleer Pear

PLANT MATERIAL LOCATION

STATION		NAME
61+88	55' RT	Oklahoma Redbud
62+75	55' RT	Goldenrain Tree
62+96	53' RT	Goldenrain Tree
63+22	55' RT	Goldenrain Tree
64+63	53' RT	Imperial Honeylocust
64+91	53' RT	Imperial Honeylocust
65+19	53' RT	Imperial Honeylocust
65+47	53' RT	Imperial Honeylocust

ROCK ROAD LANDSCAPE PLAN
Sta. 61+50 to Sta. 65+50

BAUGHMAN COMPANY P. A.
ENGINEERING & SURVEYING
316/262-7271 • 315 ELLIS • WICHITA, KANSAS 67211


PROJECT NUMBER 472-76-245-82422-000-000-001

SHEET 2 OF 12

DESIGN	DRAWN	CHECKED	DATE	SCALE
PJM	BAH		4-19-94	1" = 20'

82-02-240


ROCKROADLP

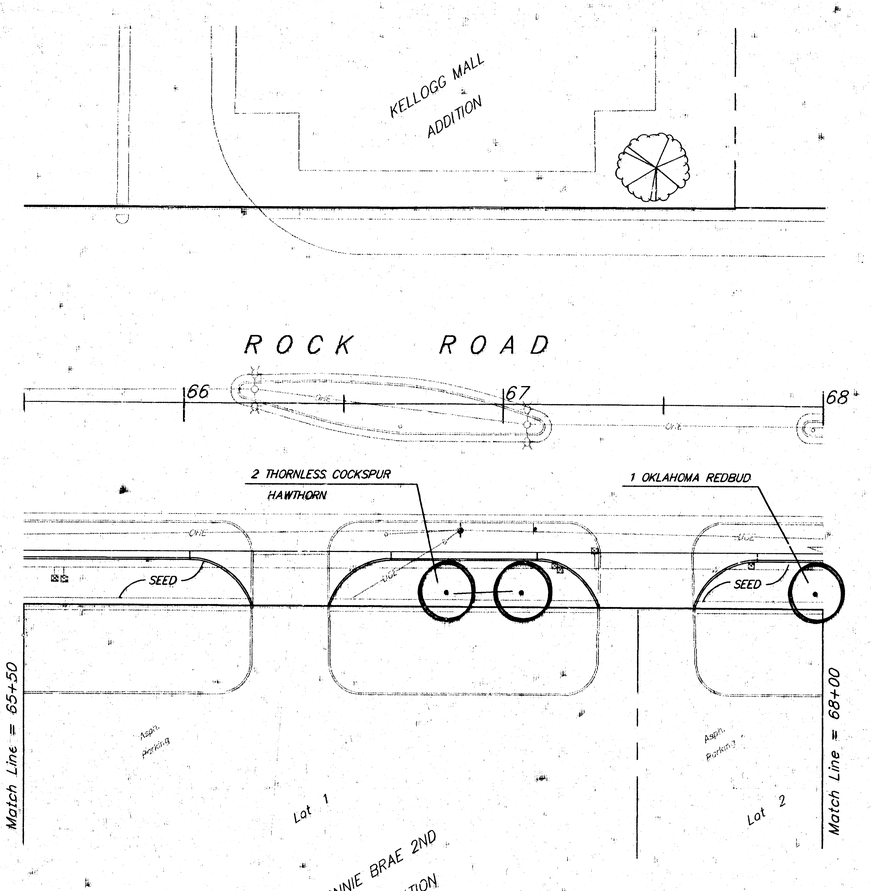

SCALE: 1" = 20'

PLANT MATERIAL SHEET COUNT	
QTY	NAME
–	Prairie Pride Hackberry
–	Urbanite Ash
–	Imperial Honeylocust
–	Shumard Oak
1	Oklahoma Redbud
2	Thornless Cockspur Hawthorn
–	Goldenrain Tree
–	Prairiefire Crabapple
–	Spring Snow Crabapple
–	Chanticleer Pear

PLANT MATERIAL LOCATION		
STATION		NAME
66+82	56' RT.	Thornless Cockspur Hawthorn
67+06	56' RT.	Thornless Cockspur Hawthorn
67+97	56' RT.	Oklahoma Redbud

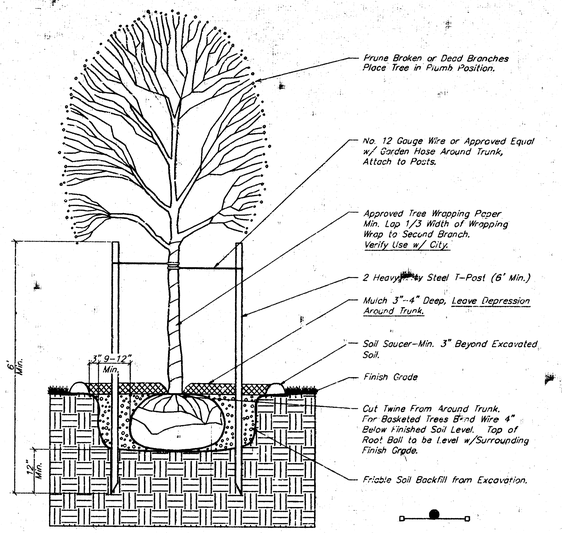


STAKING PLAN SCHEMATIC
Verify Orientation w/ City

TREE PLANTING & STAKING DETAIL

Deciduous Trees Larger than 2" Cal.
Evergreen Trees Larger than 6' Height

No Scale

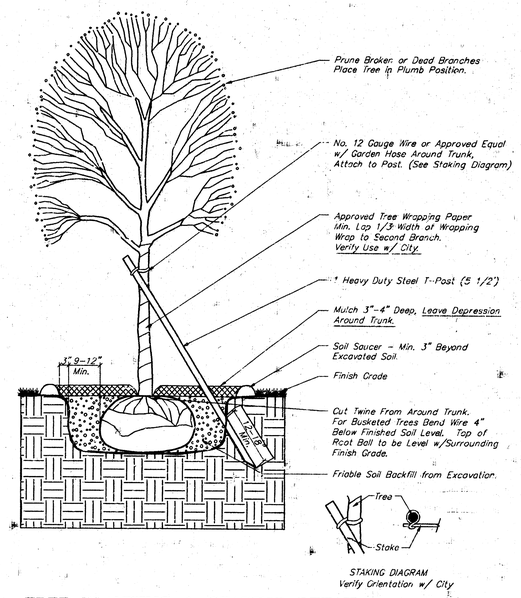

STAKING DIAGRAM
Verify Orientation w/ City

TREE PLANTING & STAKING DETAIL

Deciduous Trees 2" Cal. and Smaller
Evergreen Trees 6' Height and Smaller

No Scale

PLANTING NOTES:

1. All landscape work shall be done in accordance with City of Wichita specifications.
2. All areas called out on the plan as seed shall be seeded with Rebel Fescue at a rate of 8-10 pounds per 1,000 square feet. Fertilizer shall have a 16-20-8 ratio, applied at a rate of 4 pounds per 1,000 square feet.
3. Trees with broken leaders will not be accepted.
4. Mulch all tree saucer wells with 4" of mulch. Mulch material to be per specifications.
5. Topsoil hauled onto site shall be fertile, friable, natural loam topsoil, of uniform quality characteristic of representative local soils which produce heavy growth of crops, grass, or other vegetation. It shall be free of subsoil, clay lumps, brush, weeds, roots, stones, trash, or other matter toxic to plant growth.
6. Topsoil shall be delivered in an unfrozen and non-muddy condition and shall be subject to approval by the Project Engineer.
7. Report any discrepancies in the planting plan to the Project Engineer, prior to starting construction.

ROCK ROAD LANDSCAPE PLAN
Sta. 65+50 to Sta 68+00

BAUGHMAN COMPANY P. A.
ENGINEERING & SURVEYING
316/262-7271 • 315 ELLIS • WICHITA, KANSAS 67211

PROJECT NUMBER					SHEET
472-76-245-82422-000-000-001					3
DESIGN	DRAWN	UTIL. CHECK'D	DATE	SCALE	OF
PJM	BAM		4-19-94	1" = 20'	12

52-02-6487
ROCKVOCOLS

Scale 1" = 20'

KELLOGG MALL ADDITION

EXISTING TREES TO REMAIN

ROCK ROAD

DOUGLAS AVENUE

68 69 70 71 72 73 74

TREE & LANDSCAPING TO BE REMOVED BY G.C.

2 OKLAHOMA REDBUD

TREE TO BE REMOVED BY G.C.

2 SPRING SNOW CRABAPPLE

SEED

2 SPRING SNOW CRABAPPLE

TREE TO BE REMOVED BY G.C.

SEED

3 PRAIRIEFIRE CRABAPPLE

SEED

65'

75'

100'

189.78'±

Match Line = 68+00

Match Line = 74+00

Exist. Building

Lot 2

BONNIE BRAE 2ND ADDITION

Lot 3

Exist. Building

Lot 2

Exist. Building

CHAMPLIN ADDITION

Lot 1

PLANT MATERIAL SHEET COUNT

QTY	NAME
–	Prairie Pride Hackberry
–	Urbanite Ash
–	Imperial Honeylocust
–	Shumard Oak
2	Oklahoma Redbud
–	Thornless Cockspur Hawthorn
–	Goldenrain Tree
3	Prairiefire Crabapple
4	Spring Snow Crabapple
–	Chanticleer Pear

PLANT MATERIAL LOCATION

STATION		NAME
68+14	52' RT	Oklahoma Redbud
68+30	55' RT	Oklahoma Redbud
69+32	55' RT	Spring Snow Crabapple
69+51	54' RT	Spring Snow Crabapple
70+28	68' RT	Spring Snow Crabapple
70+45	68' RT	Spring Snow Crabapple
71+36	68' RT	Prairie Fire Crabapple
71+52	60' RT	Prairie Fire Crabapple
71+70	54' RT	Prairie Fire Crabapple

ROCK ROAD LANDSCAPE PLAN

Sta. 68+00 to Sta. 74+00

BAUGHMAN COMPANY P. A.
ENGINEERING & SURVEYING
316/262-7271 • 315 ELLIS • WICHITA, KANSAS 67211

PROJECT NUMBER 472-76-245-82422-000-000-001


SHEET 4 OF 12

DESIGN	DRAWN	UTIL. CHECK'D	DATE	SCALE
PJM	BAM		4-19-94	1" = 20'

83-02-1467

ROCKMSCALE

Scale 1" = 20'

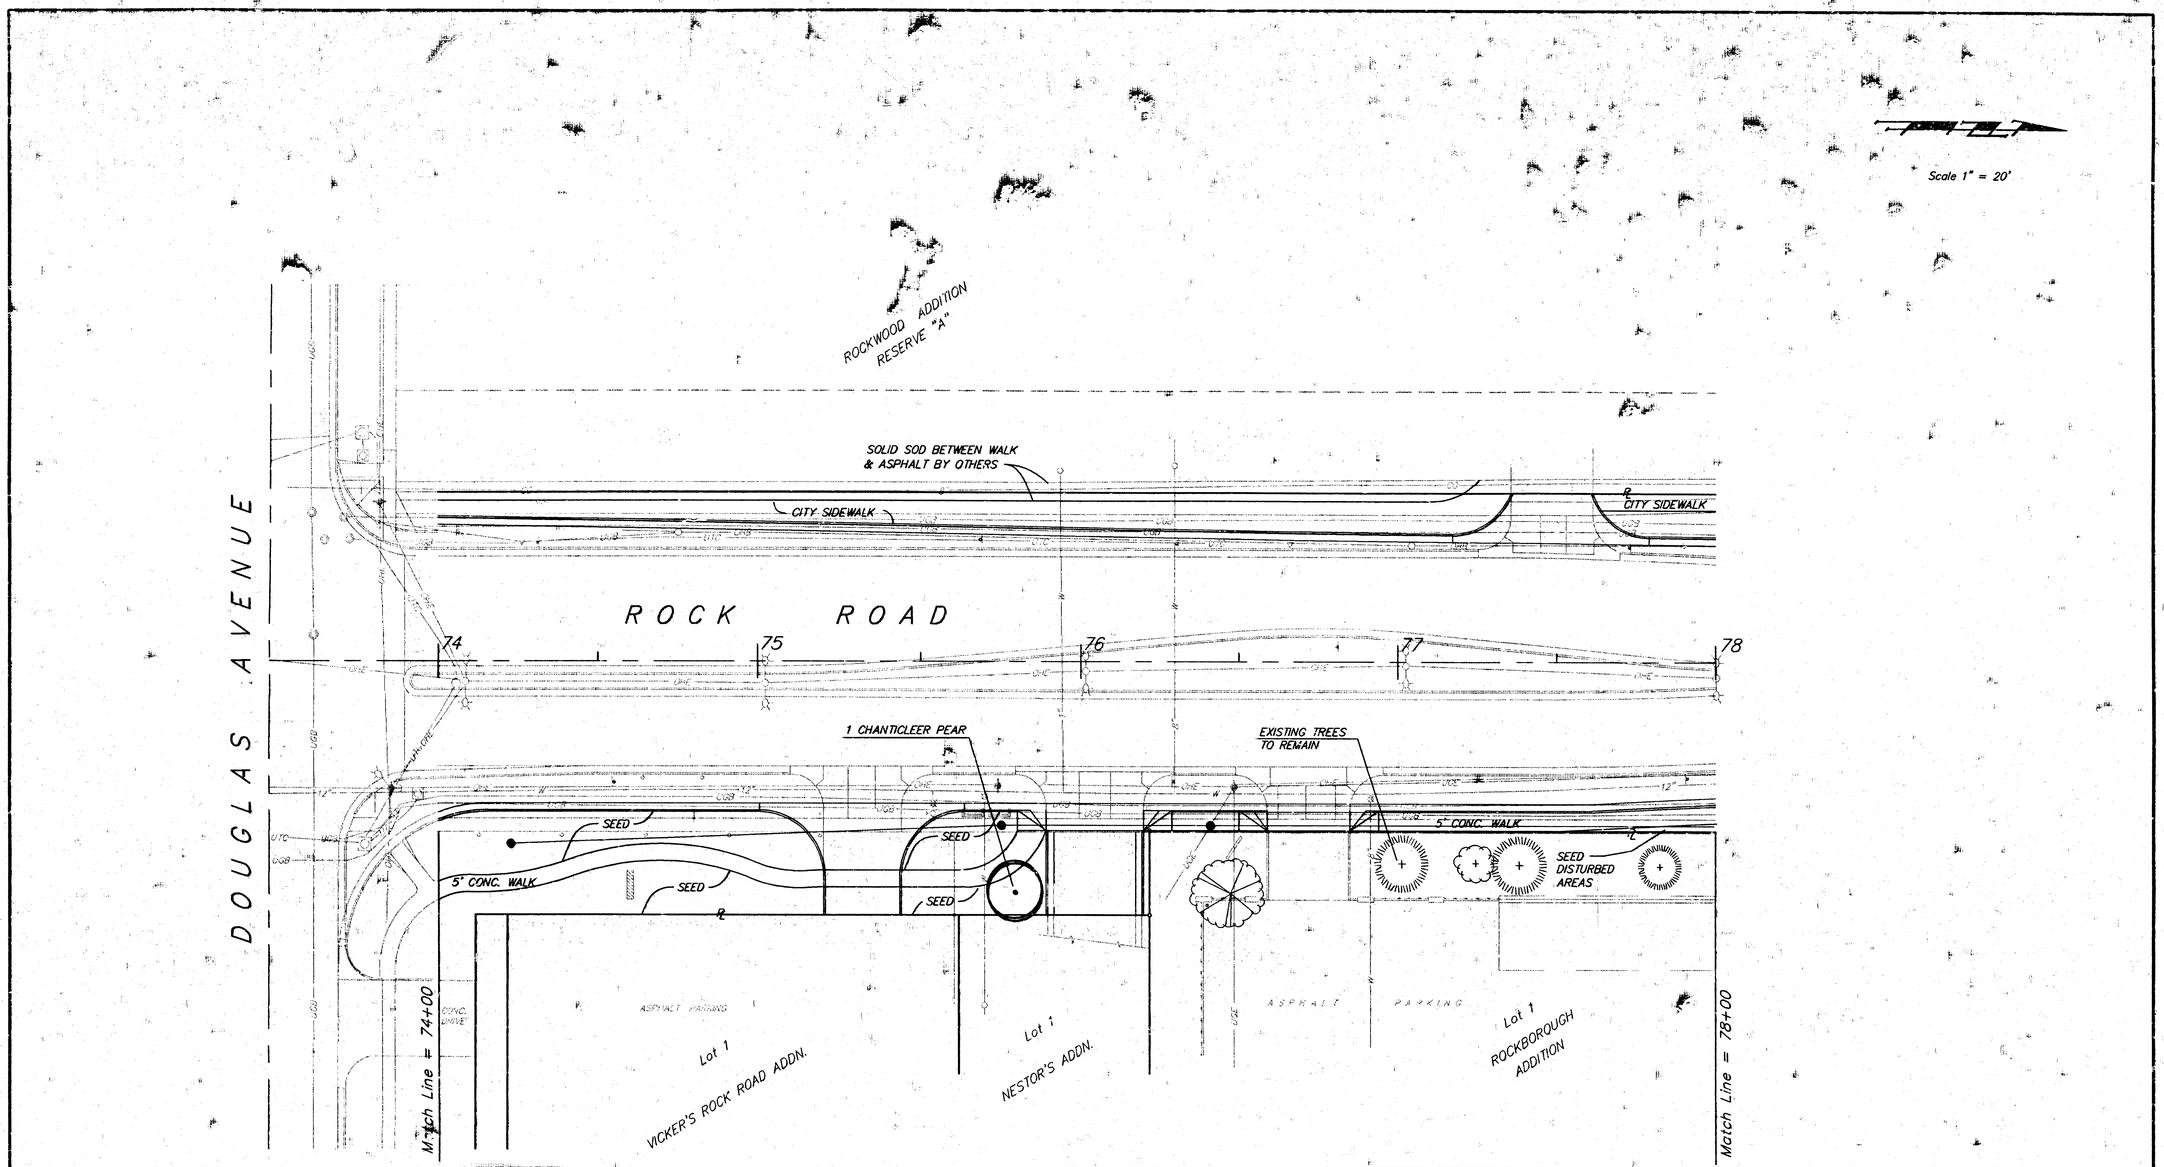

PLANT MATERIAL SHEET COUNT	
QTY	NAME
–	Prairie Pride Hackberry
–	Urbanite Ash
–	Imperial Honeylocust
–	Shumard Oak
–	Oklahoma Redbud
–	Thornless Cockspur Hawthorn
–	Goldenrain Tree
–	Prairiefire Crabapple
–	Spring Snow Crabapple
1	Chanticleer Pear

PLANT MATERIAL LOCATION		
STATION		NAME
75+79	68' RT	Chanticleer Pear

ROCK ROAD LANDSCAPE PLAN
Sta. 74+00 to Sta. 78+00

BAUGHMAN COMPANY P. A.
ENGINEERING & SURVEYING
316/262-7271 • 315 ELLIS • WICHITA, KANSAS 67211

PROJECT NUMBER 472-76-245-82422-000-000-001

SHEET 5 OF 12

DESIGN	DRAWN	UTIL. CHECK'D	DATE	SCALE
PJM	BAM		4-19-94	1" = 20'

31-12-4487

ROCK\ROCKLP4

SCALE: 1" = 20'

Lot 4 | Lot 3 | Lot 2 | Lot 1

ROCKWOOD SIXTH ADDITION

4

10' UTILITY EASEMENT

30' PIPELINE EASEMENT
(DIST. COURT CASE B-12597)

3 CHANTICLEER PEAR

2 PRAIRIE PRIDE HACKBERRY

2 THNLS. COCKSPUR HAWTHORN

1 OKLAHOMA REDBUD

3 SHUMARD OAK

2 OKLAHOMA REDBUD

2 SPRING SNOW CRABAPPLE

CITY SIDEWALK

SEED

P A G E N T L A N E

78 | 79 | 80 | ROCK ROAD | 81 | 82 | 83 | 84

2 SPRING SNOW CRABAPPLE

EXISTING TREES TO REMAIN

3 GOLDENRAIN TREE

PRAIRIEFIRE CRABAPPLE

2 SPRING SNOW CRABAPPLE

CONCRETE WALK

SEED

CITY SIDEWALK

Match Line = 78+00

Lot 2

ROCKBOROUGH ADDITION

A

20' UTIL. ESMT.

Match Line = 84+00

PLANT MATERIAL SHEET COUNT

QTY	NAME
2	Prairie Pride Hackberry
–	Urbanite Ash
–	Imperial Honeylocust
3	Shumard Oak
3	Oklahoma Redbud
2	Thornless Cockspur Hawthorn
3	Goldenrain Tree
2	Prairiefire Crabapple
6	Spring Snow Crabapple
3	Chanticleer Pear

PLANT MATERIAL LOCATION

STATION		NAME
79+08	41' LT	Chanticleer Pear
79+26	41' LT	Chanticleer Pear
79+43	41' LT	Chanticleer Pear
79+65	42' LT	Prairie Pride Hackberry
79+96	43' LT	Prairie Pride Hackberry
80+17	48' RT	Spring Snow Crabapple
80+22	41' LT	Thornless Cockspur Hawthorn
80+33	48' RT	Spring Snow Crabapple
80+35	42' LT	Thornless Cockspur Hawthorn
80+61	42' LT	Oklahoma Redbud
80+65	42' RT	Goldenrain Tree
80+85	42' RT	Goldenrain Tree

PLANT MATERIAL LOCATION

STATION		NAME
80+86	42' LT	Shumard Oak
81+06	42' RT	Goldenrain Tree
81+18	43' LT	Shumard Oak
81+50	42' LT	Shumard Oak
81+58	48' RT	Prairiefire Crabapple
81+74	48' RT	Prairiefire Crabapple
81+79	42' LT	Oklahoma Redbud
81+94	43' LT	Oklahoma Redbud
82+02	42' RT	Spring Snow Crabapple
82+11	42' LT	Spring Snow Crabapple
82+28	42' RT	Spring Snow Crabapple
82+30	43' LT	Spring Snow Crabapple

ROCK ROAD LANDSCAPE PLAN

Sta. 78+00 to Sta. 84+00

BAUGHMAN COMPANY P. A.
ENGINEERING & SURVEYING
316/262-7271 • 315 ELLIS • WICHITA, KANSAS 67211

PROJECT NUMBER: 472-76-245-82422-000-000-001


SHEET 6 OF 12

DESIGN	DRAWN	UTIL. CHECK'D	DATE	SCALE
PJM	BAM		4-19-84	1" = 20'

83-02-2467

ROCK ROCKLP3

SCALE: 1" = 20'

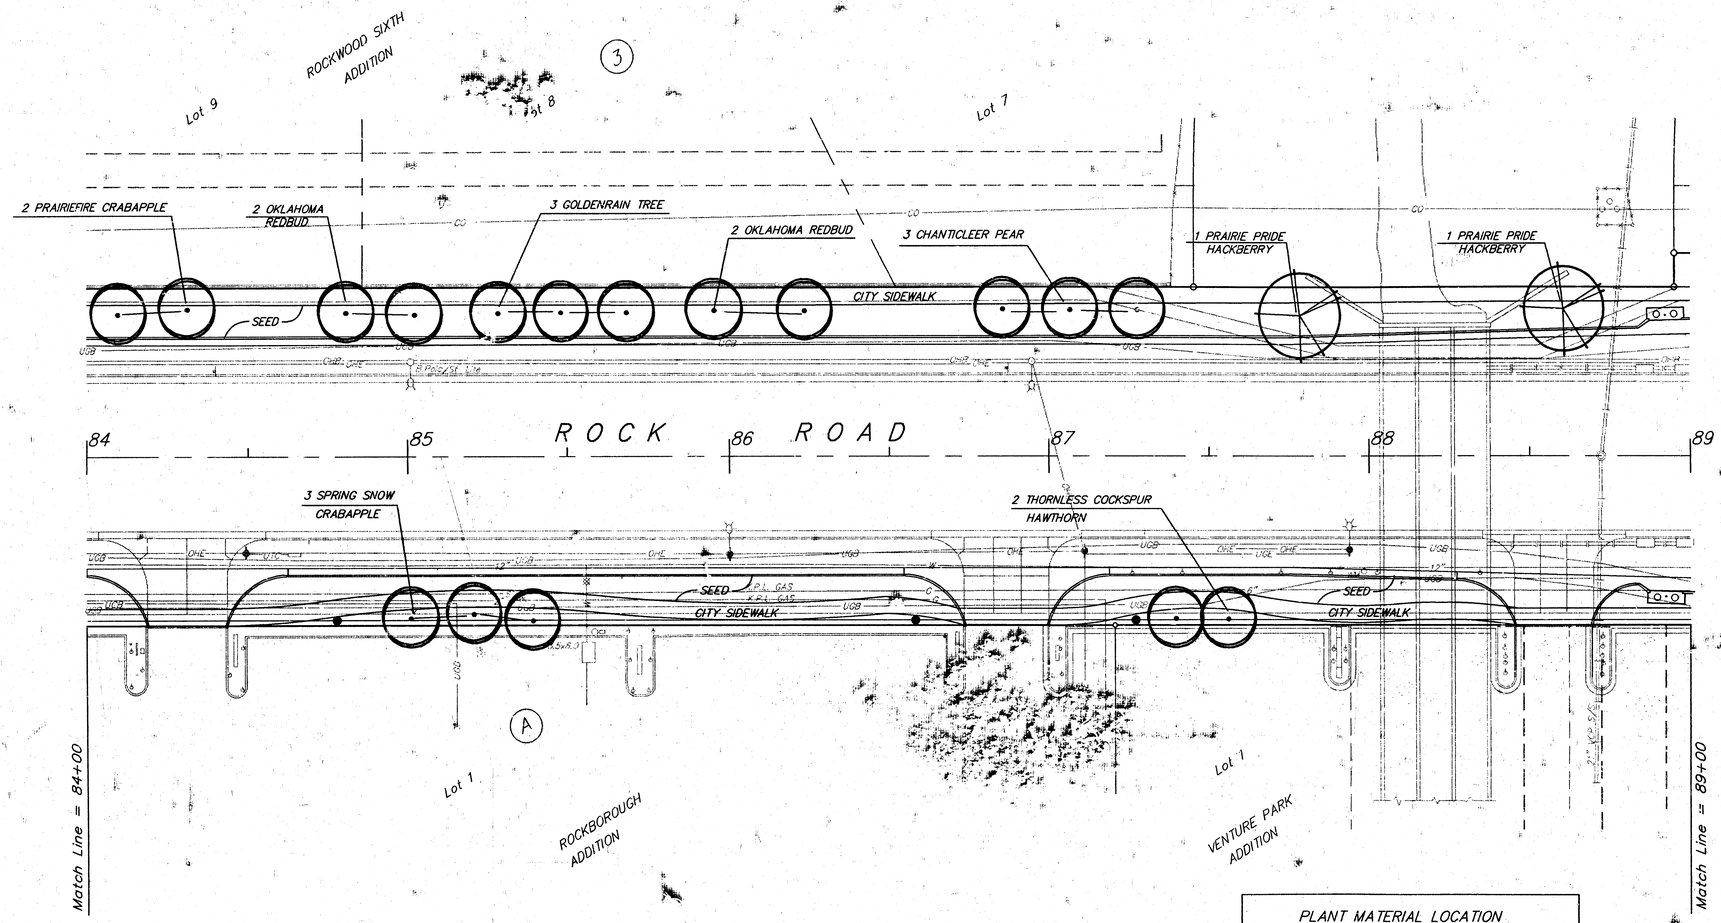

PLANT MATERIAL SHEET COUNT	
QTY	NAME
2	Prairie Pride Hackberry
–	Urbanite Ash
–	Imperial Honeylocust
–	Shumard Oak
4	Oklahoma Redbud
2	Thornless Cockspur Hawthorn
3	Goldenrain Tree
2	Prairiefire Crabapple
3	Spring Snow Crabapple
3	Chanticleer Pear

PLANT MATERIAL LOCATION		
STATION		NAME
84+10	42' LT	Prairiefire Crabapple
84+31	43' LT	Prairiefire Crabapple
84+81	42' LT	Oklahoma Redbud
85+01	48' RT	Spring Snow Crabapple
85+02	42' LT	Oklahoma Redbud
85+20	47' RT	Spring Snow Crabapple
85+29	42' LT	Goldenrain Tree
85+39	48' RT	Spring Snow Crabapple
85+48	42' LT	Goldenrain Tree
85+69	42' LT	Goldenrain Tree
85+96	43' LT	Oklahoma Redbud
86+24	43' LT	Oklahoma Redbud
86+85	43' LT	Chanticleer Pear
87+07	43' LT	Chanticleer Pear
87+28	43' LT	Chanticleer Pear
87+40	48' RT	Thornless Cockspur Hawthorn
87+56	48' RT	Thornless Cockspur Hawthorn
87+78	42' LT	Prairie Pride Hackberry
88+61	42' LT	Prairie Pride Hackberry

ROCK ROAD LANDSCAPE PLAN

Sta. 84+00 to Sta. 89+00

BAUGHMAN COMPANY P. A.
ENGINEERING & SURVEYING
316/262-7271 • 315 ELLIS • WICHITA, KANSAS 67211


PROJECT NUMBER
472-76-245-82422-000-000-001

SHEET 7 OF 12

DESIGN	DRAWN	UTIL. CHECK'D	DATE	SCALE
PJM	BAM		4-19-94	1" = 20'

82-02-4467
ROCKWOOD.LPS

SCALE: 1" = 20'

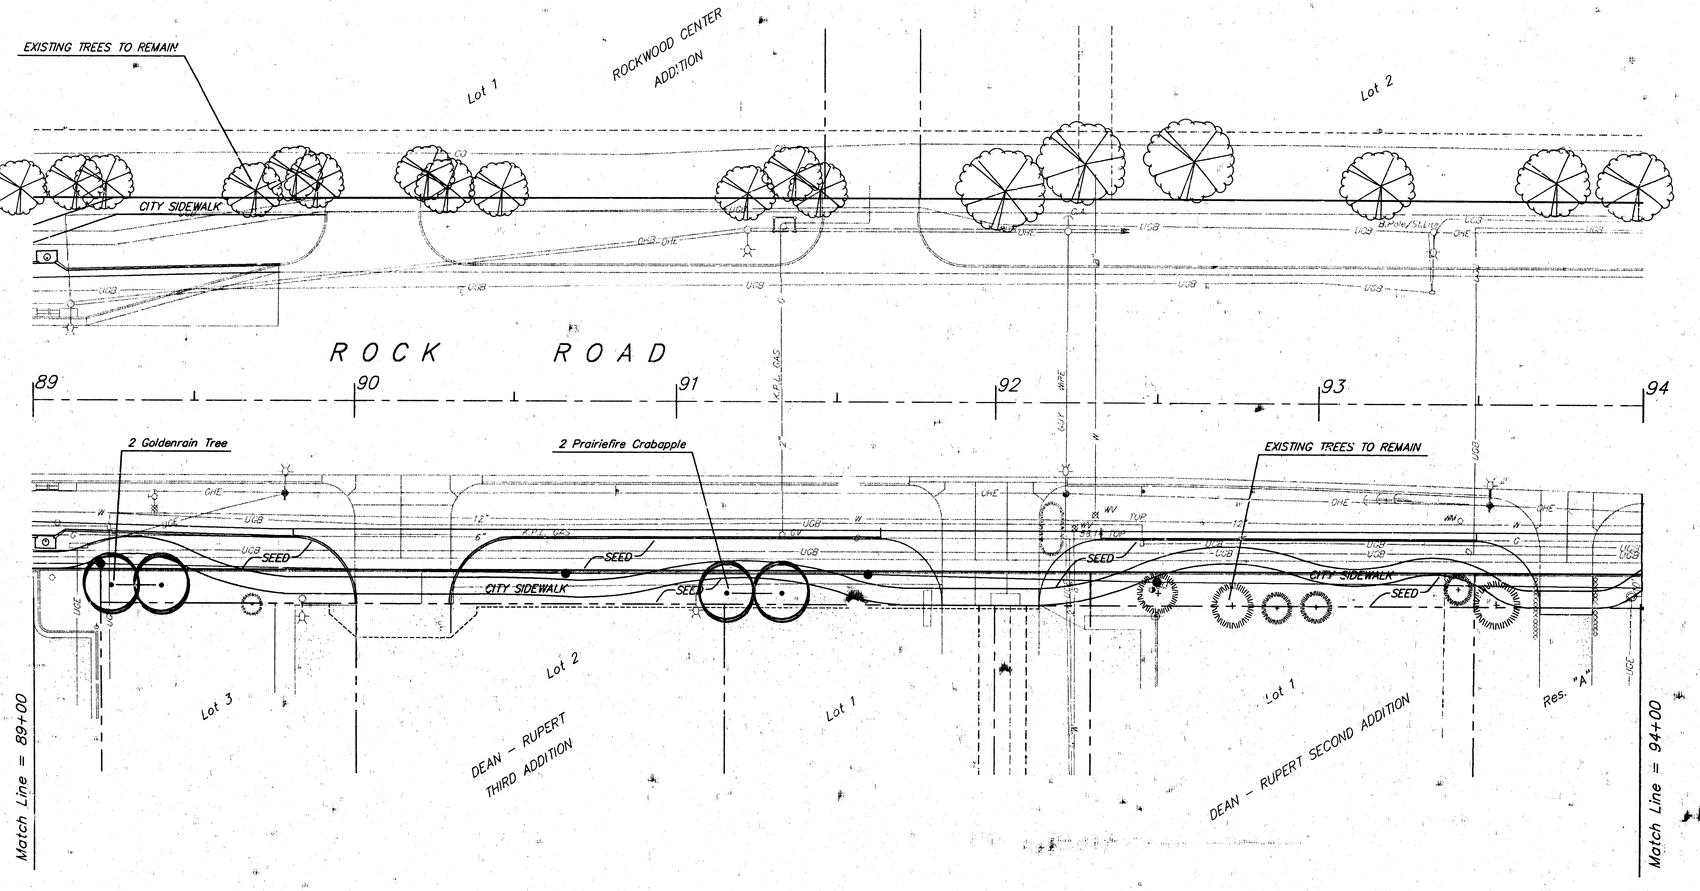

PLANT MATERIAL SHEET COUNT	
QTY	NAME
–	Prairie Pride Hackberry
–	Urbanite Ash
–	Imperial Honeylocust
–	Shumard Oak
–	Oklahoma Redbud
–	Thornless Cockspur Hawthorn
2	Goldenrain Tree
2	Prairiefire Crabapple
–	Spring Snow Crabapple
–	Chanticleer Pear

PLANT MATERIAL LOCATION		
STATION		NAME
[illegible]+24	54' RT	Goldenrain Tree
[illegible]+40	54' RT	Goldenrain Tree
91+16	56' RT	Prairiefire Crabapple
91+32	56' RT	Prairiefire Crabapple

ROCK ROAD LANDSCAPE PLAN

Sta. 89+00 to Sta. 94+00

92-02-E487

BAUGHMAN COMPANY P. A.
ENGINEERING & SURVEYING
316/262-7271 • 315 ELLIS • WICHITA, KANSAS 67211


PROJECT NUMBER: 472-76-245-82422-000-000-001

SHEET 8 OF 12

DESIGN	DRAWN	UTIL. CHECK'D	DATE	SCALE
PJM	BAM		4-19-94	1" = 20'

ROCK\100CL27

SCALE: 1" = 20'

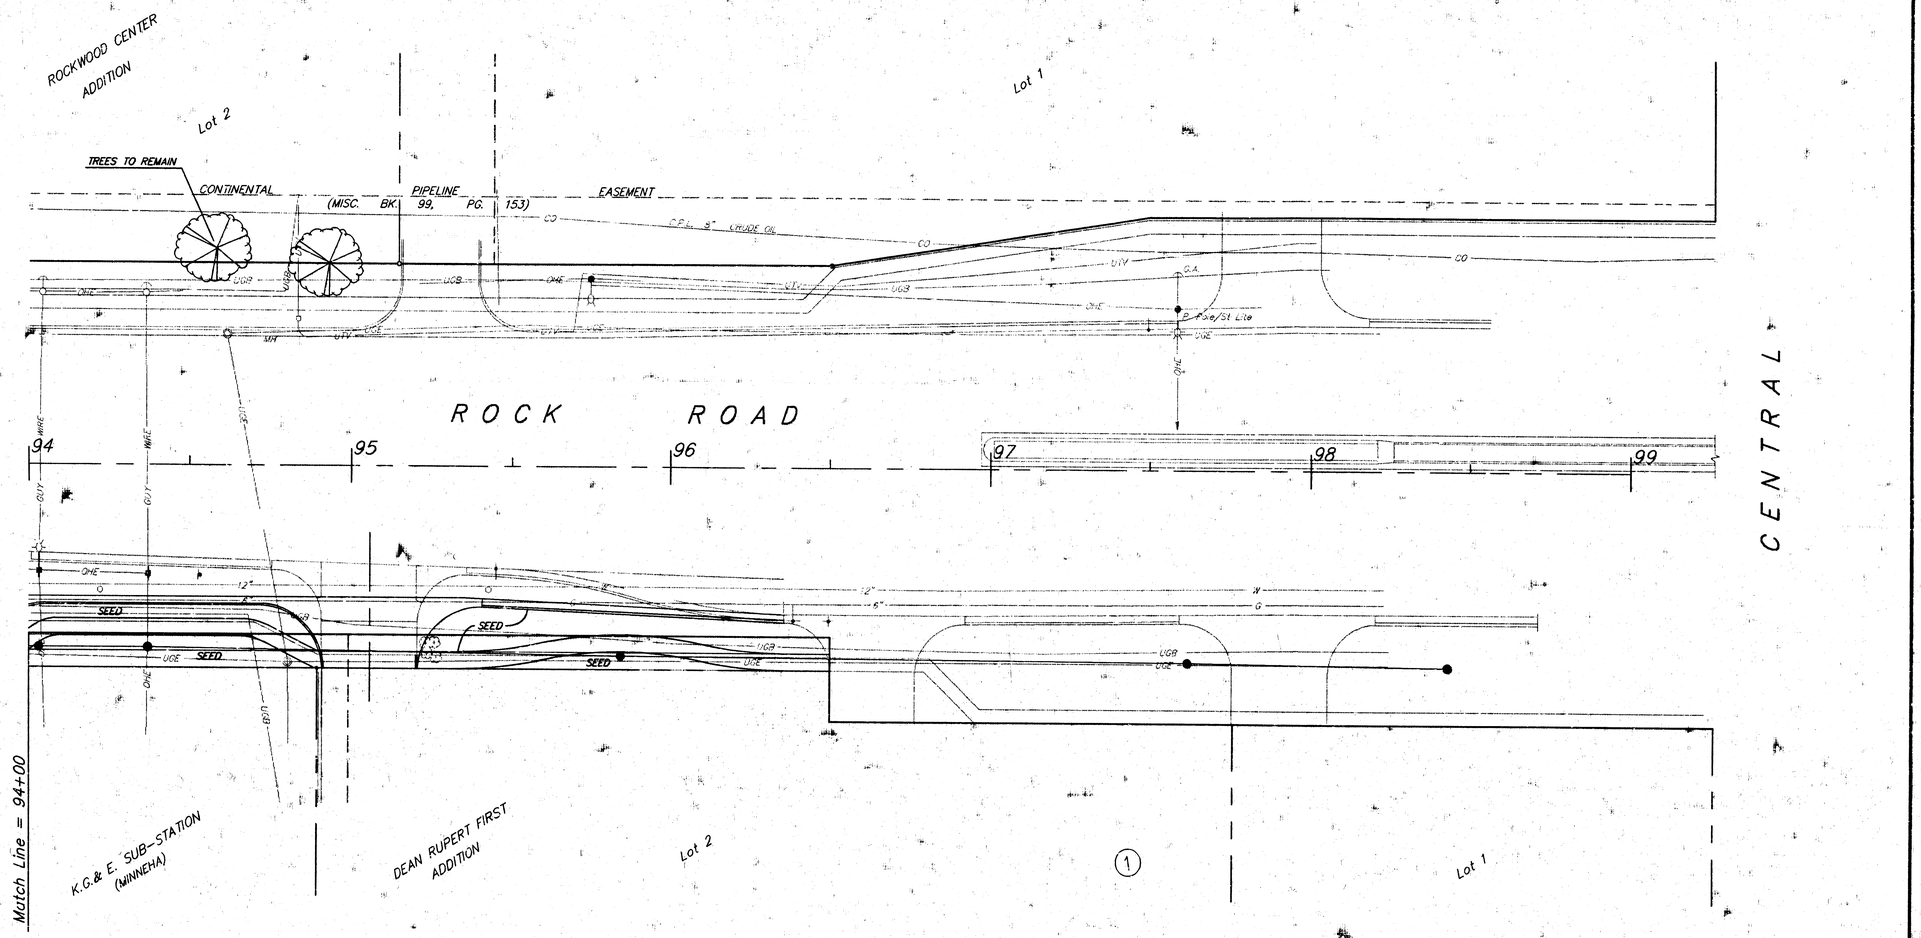

PLANT MATERIAL SHEET COUNT	
QTY	NAME
–	Prairie Pride Hackberry
–	Urbanite Ash
–	Imperial Honeylocust
–	Shumard Oak
–	Oklahoma Redbud
–	Thornless Cockspur Hawthorn
–	Goldenrain Tree
–	Prairiefire Crabapple
–	Spring Snow Crabapple
–	Chanticleer Pear

PLANT MATERIAL LOCATION		
STATION		NAME
–	–	–

ROCK ROAD LANDSCAPE PLAN
Sta. 94+00 to Sta. 99+00

BAUGHMAN COMPANY P. A.
ENGINEERING & SURVEYING
316/262-7271 • 315 ELLIS • WICHITA, KANSAS 67211


PROJECT NUMBER 472-76-82297-000-000-001

SHEET 9 OF 12

DESIGN	DRAWN	UTIL. CHECK'D	DATE	SCALE
PJM	BAM		4-19-94	1" = 20'

83-02-2487

ROCK ROCKLP8

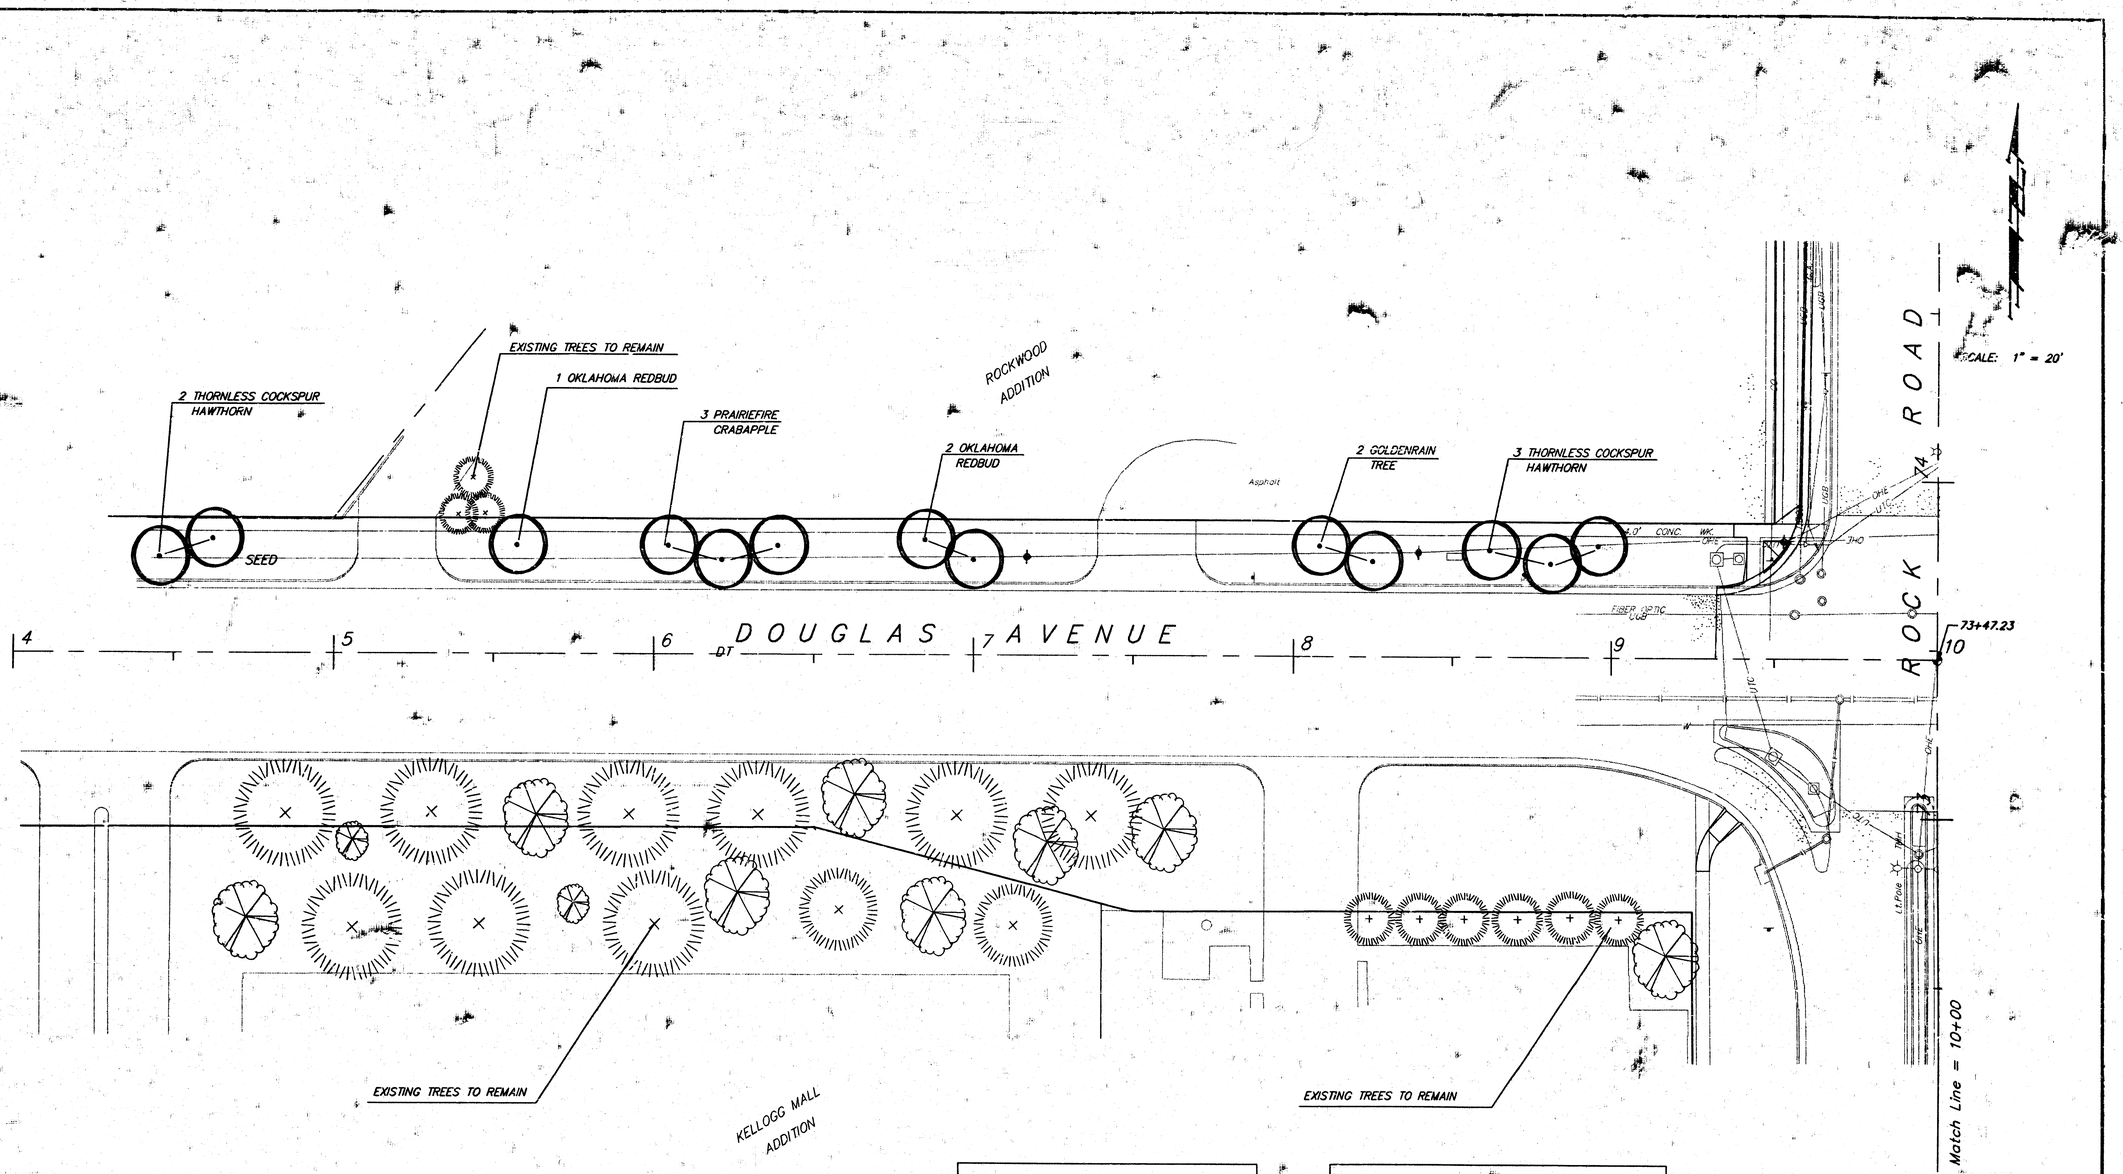

PLANT MATERIAL SHEET COUNT

QTY	NAME
–	Prairie Pride Hackberry
–	Urbanite Ash
–	Imperial Honeylocust
–	Shumard Oak
3	Oklahoma Redbud
5	Thornless Cockspur Hawthorn
2	Goldenrain Tree
3	Prairiefire Crabapple
–	Spring Snow Crabapple
–	Chanticleer Pear

PLANT MATERIAL LOCATION

STATION		NAME
4+45	28' LT	Thornless Cockspur Hawthorn
4+62	33' LT	Thornless Cockspur Hawthorn
5+57	32' LT	Oklahoma Redbud
6+05	32' LT	Prairiefire Crabapple
6+21	28' LT	Prairiefire Crabapple
6+38	32' LT	Prairiefire Crabapple
6+84	34' LT	Oklahoma Redbud
7+00	28' LT	Oklahoma Redbud
8+08	32' LT	Goldenrain Tree
8+25	29' LT	Goldenrain Tree
8+62	31' LT	Thornless Cockspur Hawthorn
8+81	28' LT	Thornless Cockspur Hawthorn
8+96	33' LT	Thornless Cockspur Hawthorn

DOUGLAS AVE. LANDSCAPE PLAN
Sta. 4+00 to Sta. 10+00


BAUGHMAN COMPANY P. A.
ENGINEERING & SURVEYING
316/262-7271 • 315 ELLIS • WICHITA, KANSAS 67211

PROJECT NUMBER 472-76-245-82422-000-000-001

SHEET 10 OF 12

DESIGN	DRAWN	UTIL. CHECK'D	DATE	SCALE
PJM	BAM		4-15-94	1" = 20'

93-05-1487
ROCKWOOD.DGN

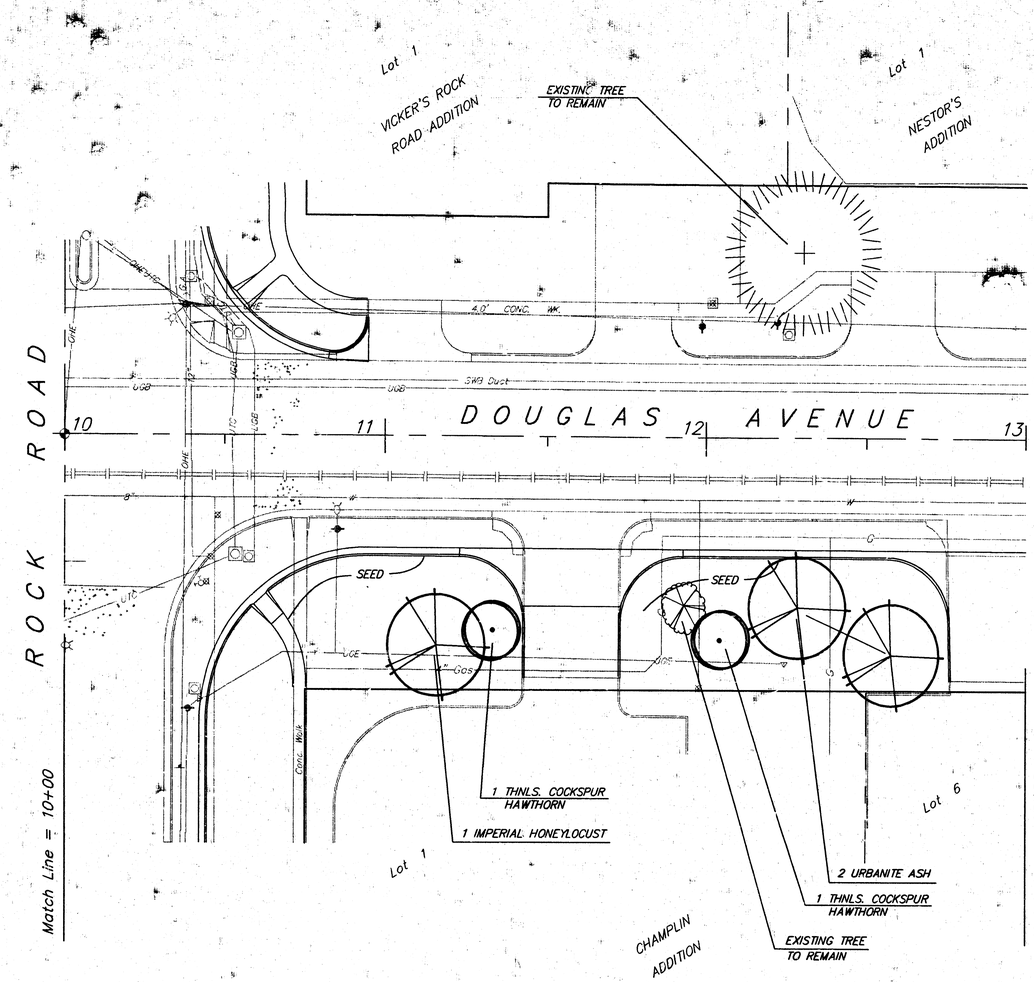

SCALE: 1" = 20'

PLANT MATERIAL SHEET COUNT	
QTY	NAME
–	Prairie Pride Hackberry
2	Urbanite Ash
1	Imperial Honeylocust
–	Shumard Oak
–	Oklahoma Redbud
2	Thornless Cockspur Hawthorn
–	Goldenrain Tree
–	Prairiefire Crabapple
–	Spring Snow Crabapple
–	Chanticleer Pear

PLANT MATERIAL LOCATION		
STATION		NAME
11+16	62' RT	Imperial Honeylocust
11+33	57' RT	Thornless Cockspur Hawthorn
12+04	60' RT	Thornless Cockspur Hawthorn
12+28	50' RT	Urbanite Ash
12+58	64' RT	Urbanite Ash

DOUGLAS AVE. LANDSCAPE PLAN
Sta. 10+00 to Sta. 13+00

BAUGHMAN COMPANY P. A.
ENGINEERING & SURVEYING
316/262-7271 • 315 ELLIS • WICHITA, KANSAS 67211


PROJECT NUMBER 472-76-245-82422-000-000-001

SHEET 11 OF 12

DESIGN	DRAWN	UTIL. CHECK'D	DATE	SCALE
PJM	BAM		4-19-94	1" = 20'

93-02-2487

ROCKVRDOUPTO

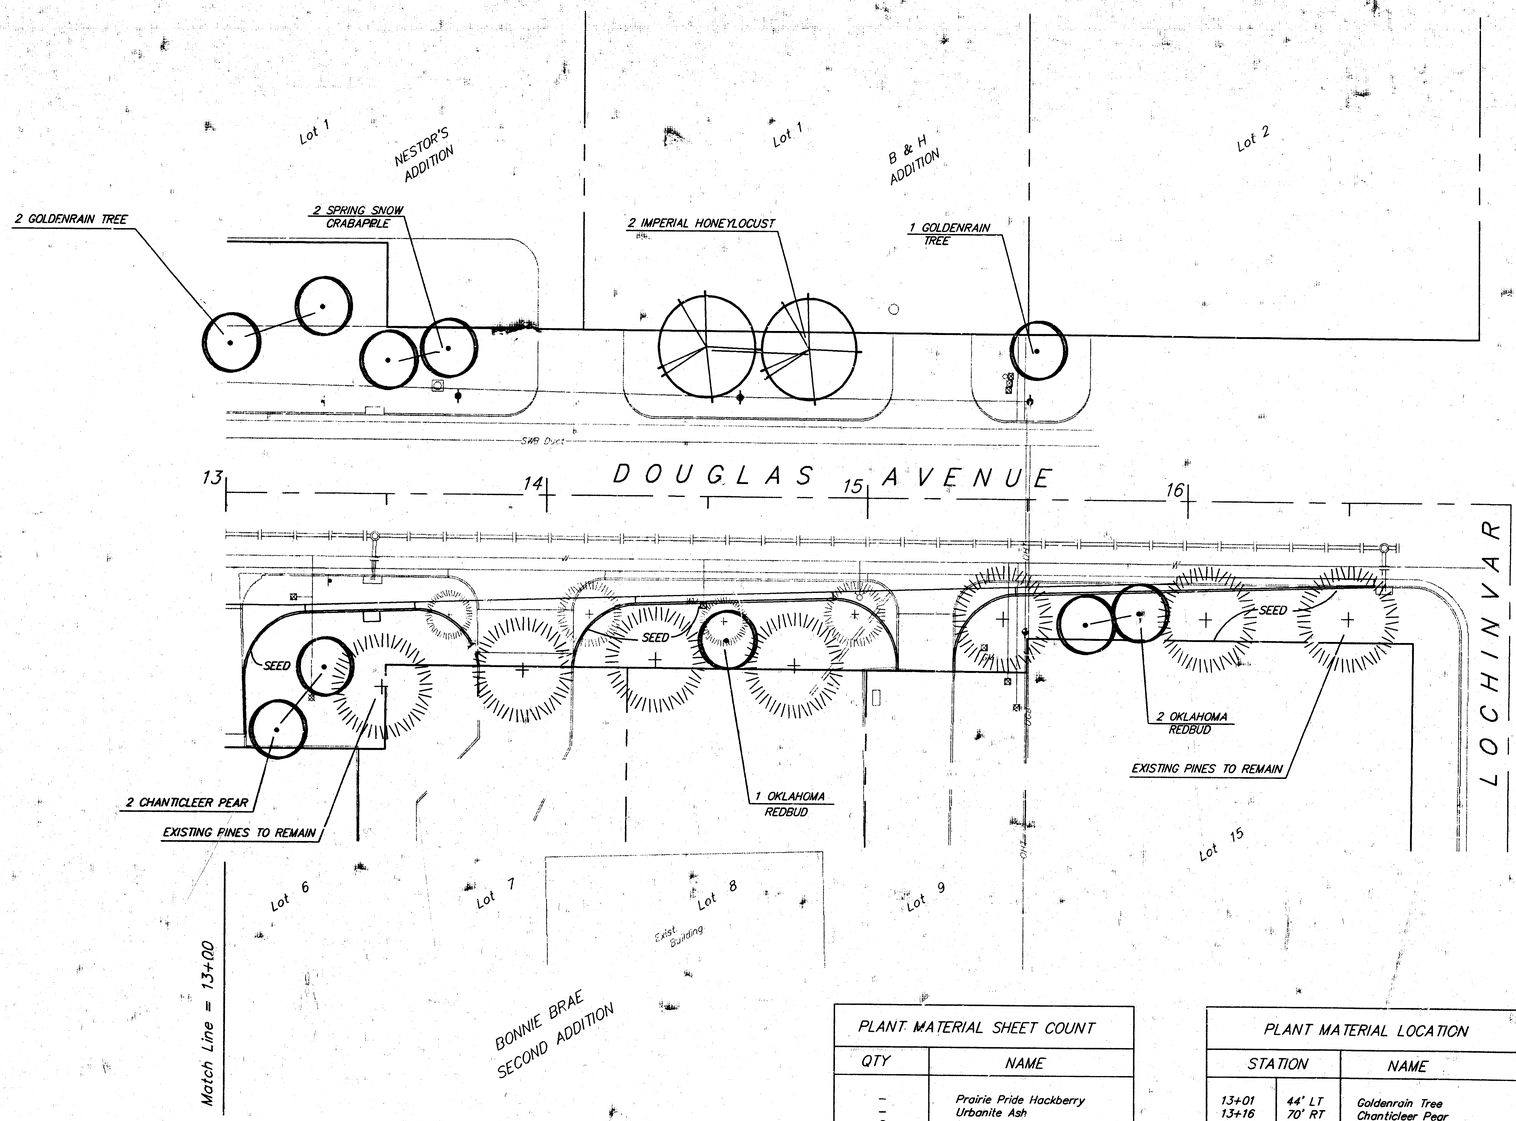

PLANT MATERIAL SHEET COUNT	
QTY	NAME
–	Prairie Pride Hackberry
–	Urbanite Ash
2	Imperial Honeylocust
–	Shumard Oak
3	Oklahoma Redbud
–	Thornless Cockspur Hawthorn
3	Goldenrain Tree
–	Prairiefire Crabapple
2	Spring Snow Crabapple
2	Chanticleer Pear

PLANT MATERIAL LOCATION		
STATION		NAME
13+01	44' LT	Goldenrain Tree
13+16	70' RT	Chanticleer Pear
13+30	55' LT	Goldenrain Tree
13+31	52' RT	Chanticleer Pear
13+50	39' LT	Spring Snow Crabapple
13+69	43' LT	Spring Snow Crabapple
14+49	44' LT	Imperial Honeylocust
14+56	43' RT	Spring Snow Crabapple
14+81	44' LT	Imperial Honeylocust
15+54	43' LT	Goldenrain Tree
15+68	36' RT	Oklahoma Redbud
15+84	33' RT	Oklahoma Redbud

DOUGLAS AVE. LANDSCAPE PLAN

Sta. 13+00 to Sta. 16+58

93-02-2487

BAUGHMAN COMPANY P. A.
ENGINEERING & SURVEYING
316/262-7271 • 315 ELLIS • WICHITA, KANSAS 67211

PROJECT NUMBER	SHEET
472-76-245-82422-000-000-001	12

DESIGN	DRAWN	UTIL. CHECK'D	DATE	SCALE	OF
PJM	BAM		4-19-94	1" = 20'	12

ROCK\ROCKLP11

14-5-5-9