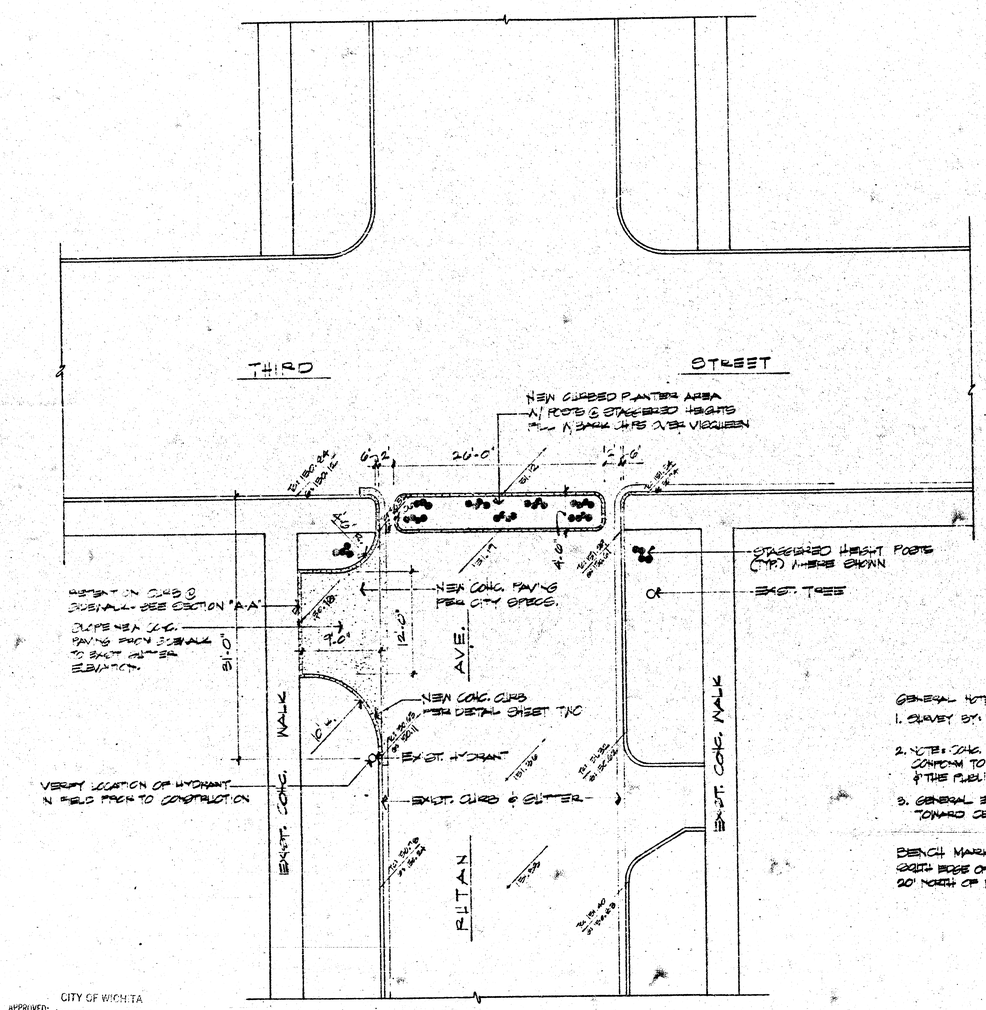

GENERAL NOTES:

1. SURVEY BY: T.L. DANIEL P.L.S.
   NEWTON, KANSAS
2. NOTE: CONC. PAVING & ALL RELATED CONSTRUCTION SHALL CONFORM TO ALL SPECIFICATIONS OF CITY OF WICHITA, KANSAS & THE PUBLIC WORKS DEPT. OF CITY OF WICHITA, KANSAS
3. GENERAL EXIST. FLOW OF STORM RUN-OFF IS TO NORTH TOWARD CENTRAL, & WEST TO HILLSIDE

BENCH MARK:
SOUTH EDGE OF MANHOLE RING, 150' WEST & 20' NORTH OF N.W. CORNER 3RD & RUTAN.
ELEV: 141.10'

NORTH

CITY OF WICHITA

APPROVED: Approval does not relieve the contractor from any responsibility for errors or deviations from these specifications, requirements or regulations of equipment, materials or methods.

Date: 3-13-81

Engineering Div.

NOTE TO CONTRACTOR

This project will be constructed under the supervision of the CITY ENGINEER and conforming to the SPECIFICATIONS of the CITY OF WICHITA. The CONTRACTOR will reimburse the City of Wichita for all cost of engineering, inspection.

"RUTAN DIVERTER" THIRD @ RUTAN WICHITA, KANSAS

3-1-81 DRAWN BY: CHECKED BY: Jon Johnson

REVISED 3-10-81

Jon Johnson

1/2

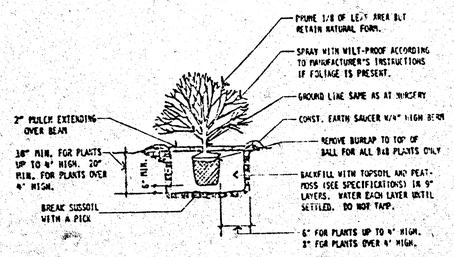

SHRUB PLANTING DETAIL

FOR BALL & BURLAP & CONTAINER PLANTS

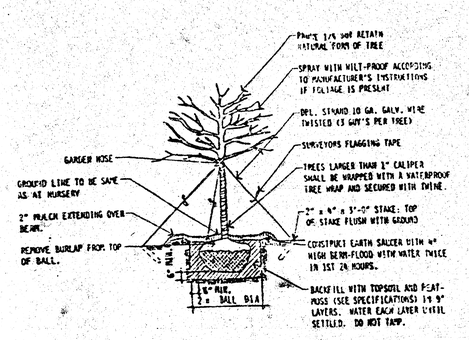

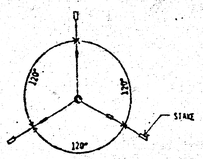

TREE PLANTING DETAIL

APPROVED: CITY OF WICHITA
Approval does not relieve the contractor from any responsibility for errors or deviations from the contract documents or for the integrity and efficiency of his or their work.
Date 5-13-81
Engineering Div.

NOTE TO CONTRACTOR
This project will be constructed under the supervision of the CITY ENGINEER and conforming to the SPECIFICATIONS of the CITY OF WICHITA. The contractor will notify the City of Wichita Inspector, Engineering, [illegible]

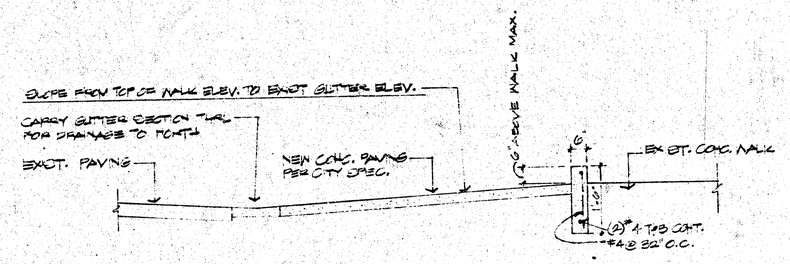

SECTION THRU TURN-AROUND N.T.S.

SECTION "A-A"

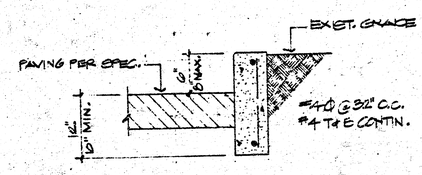

CONC. CURB DETAIL
SCALE: 1" = 1'-0"

"DETAILS" "HI-DIVERTER" TRO @ RITAN WICHITA, KANSAS

REV: 3-10-81

Jon Edelman 2/2

ar 5 8 ar