PLAN AND PROFILE


STREET IMPROVEMENTS

ST. PAUL
IMPROVEMENT DISTRICT
WICHITA, KANSAS

K.O. TAYLOR, CONSULTING ENGINEER
MAY, 1953

E. M. 282.25 "D" E. C. intere Block walk NE S. Paul & 13th St.


Base on S. St. Paul

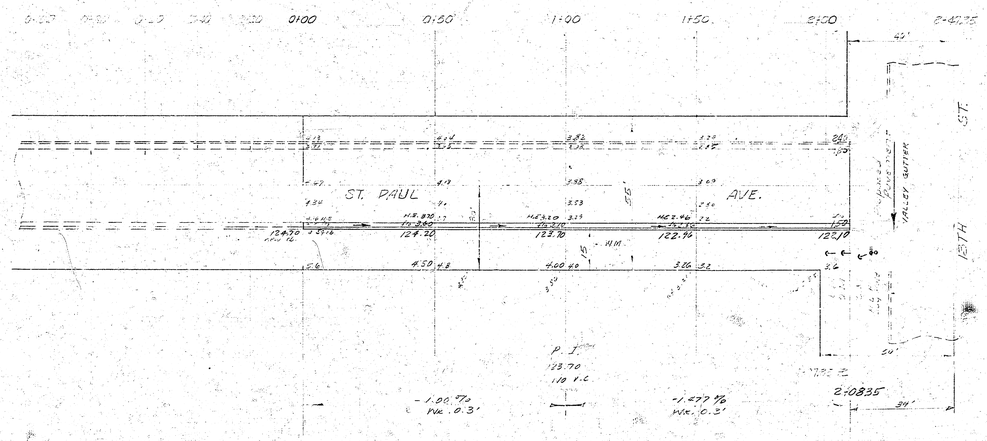


Survey
Plans
Ex.
Checked

BK 19 P

ST. PAUL AVE.

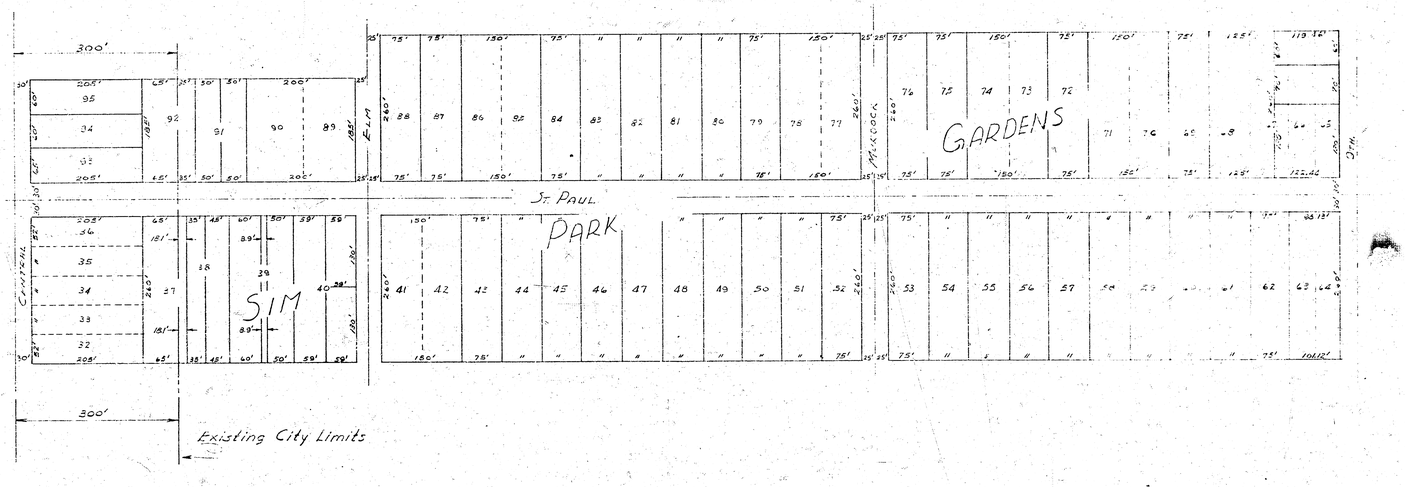

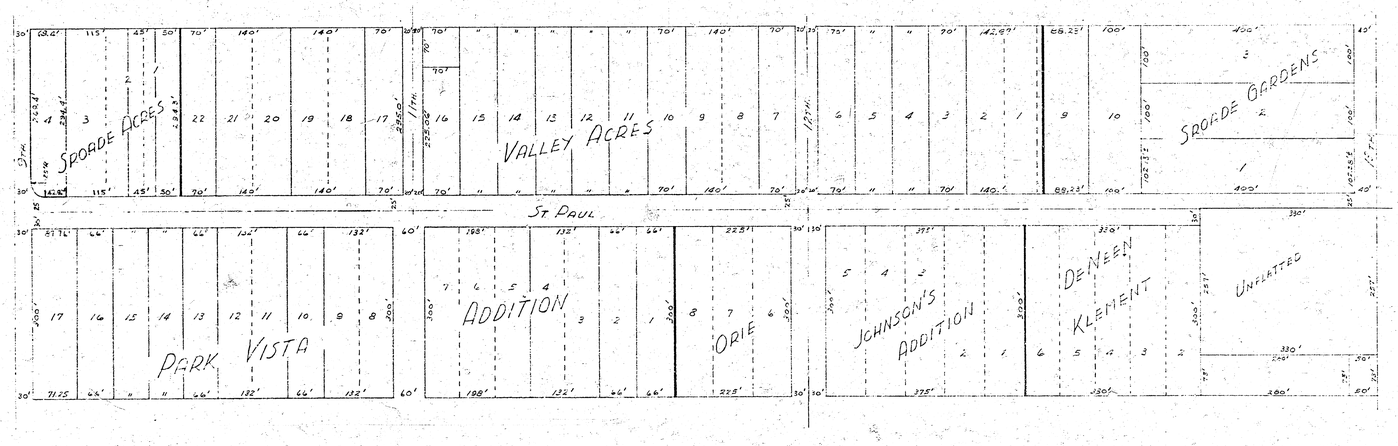


SCALE: 1" = 100'

ST. PAUL IMPROVEMENT DISTRICT
MAY, 1923


K.O. TAYLOR, C.E.

Sheet 1 of 6 Sheets

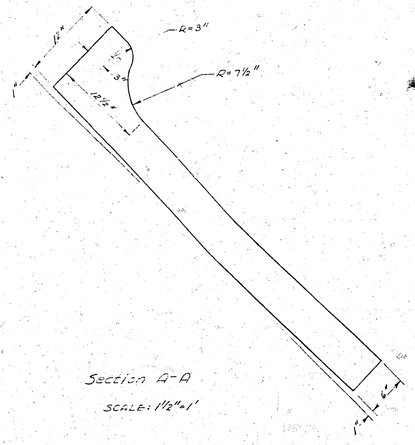


Section A-A

SCALE: 1½"=1'

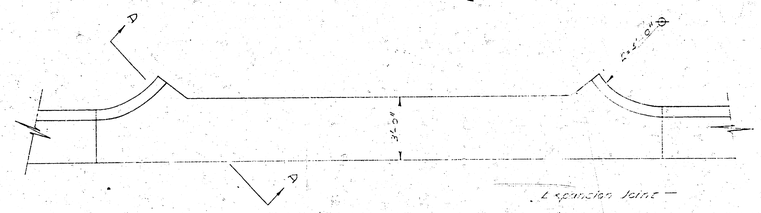

Alley and Private Drive Entrance

SCALE: ¾"=1'

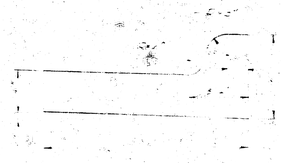



Gutter with 7½" curb face


SCALE: 1½"=1'



Valley Gutter

SCALE: 1½"=1'

Note:
Use where Waterway Crosses Street Intersection

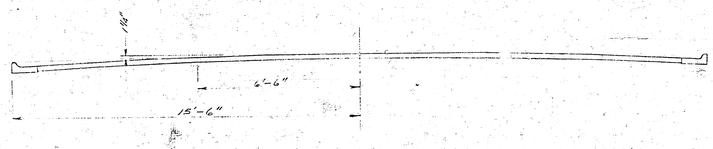

Pavement Section
Not to Scale

PAVEMENT DETAILS

[illegible] IMPROVEMENT DISTRICT

[illegible], 1953

[illegible] C.E.

Sheet 2 of 6 Sheets

PLAN
NOTE BOOK
NO.
SURVEYED
PLOTTED
ALIGNMENT CHECKED
BY R. M. STARK CHECKED

DATE
BY

PROFILE
NOTE BOOK
NO.
SURVEYED
PLOTTED
GRADES CHECKED
BY R. M. STARK
BY R. M. STARK CHECKED

DATE
BY

0+00
0+50
3+00 P City Limits
6+35
6+85
14+35
30'
CENTRAL
ST. PAUL
ELM
MURDOCK
V.G.
114.4
117.3
148.8
145'
3'
9.5'
60'
N


NOTE:
ALL RETURNS AT STREET INTERSECTIONS
R=15'

West Property Line
Top of Curb
E Street
E Finished Grade
East Property Line
Top of Curb
May, 1953
K.O. Taylor, C.E.

PLATE 1. PLAN - PROFILE - F.A.S.
CALIFORNIA PAPER CO., S.F. CAL.
No. 1000M-1

ST. PAUL IMPROVEMENT DISTRICT

Sheet 3 of 6 Sheets

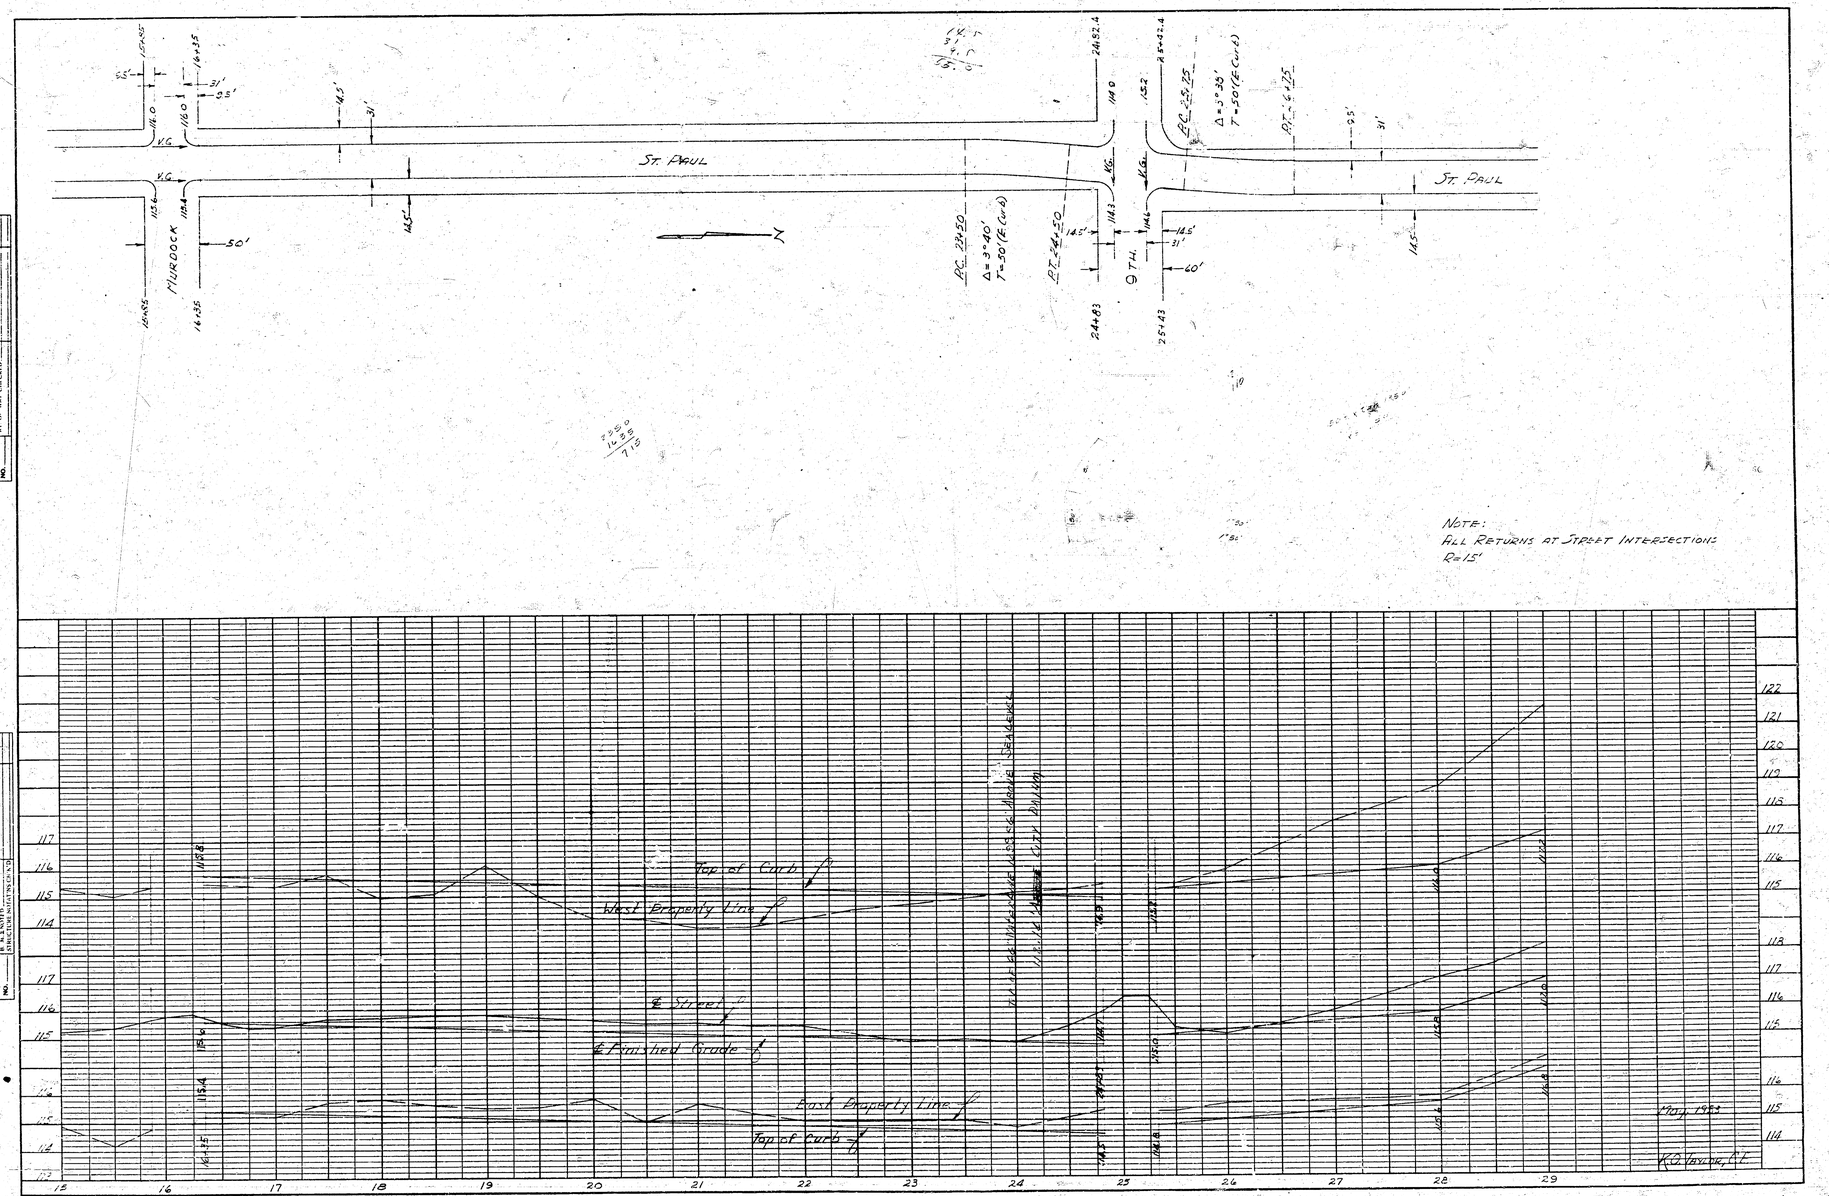

NOTE:
ALL RETURNS AT STREET INTERSECTIONS
R=15'


PLAN
SURVEYED
PLOTTED
CHECKED
NOTE BOOK
NO.
BY
DATE

PROFILE
SURVEYED
PLOTTED
CHECKED
NOTE BOOK
NO.
BY
DATE

PLATE 3 - PLAN - PROFILE - F. A. S.
CLEARPRINT / APER CO., S. F. CAL.
No. 3100-1

ST. PAUL IMPROVEMENT DISTRICT

Sheet 4 of 6 Sheets

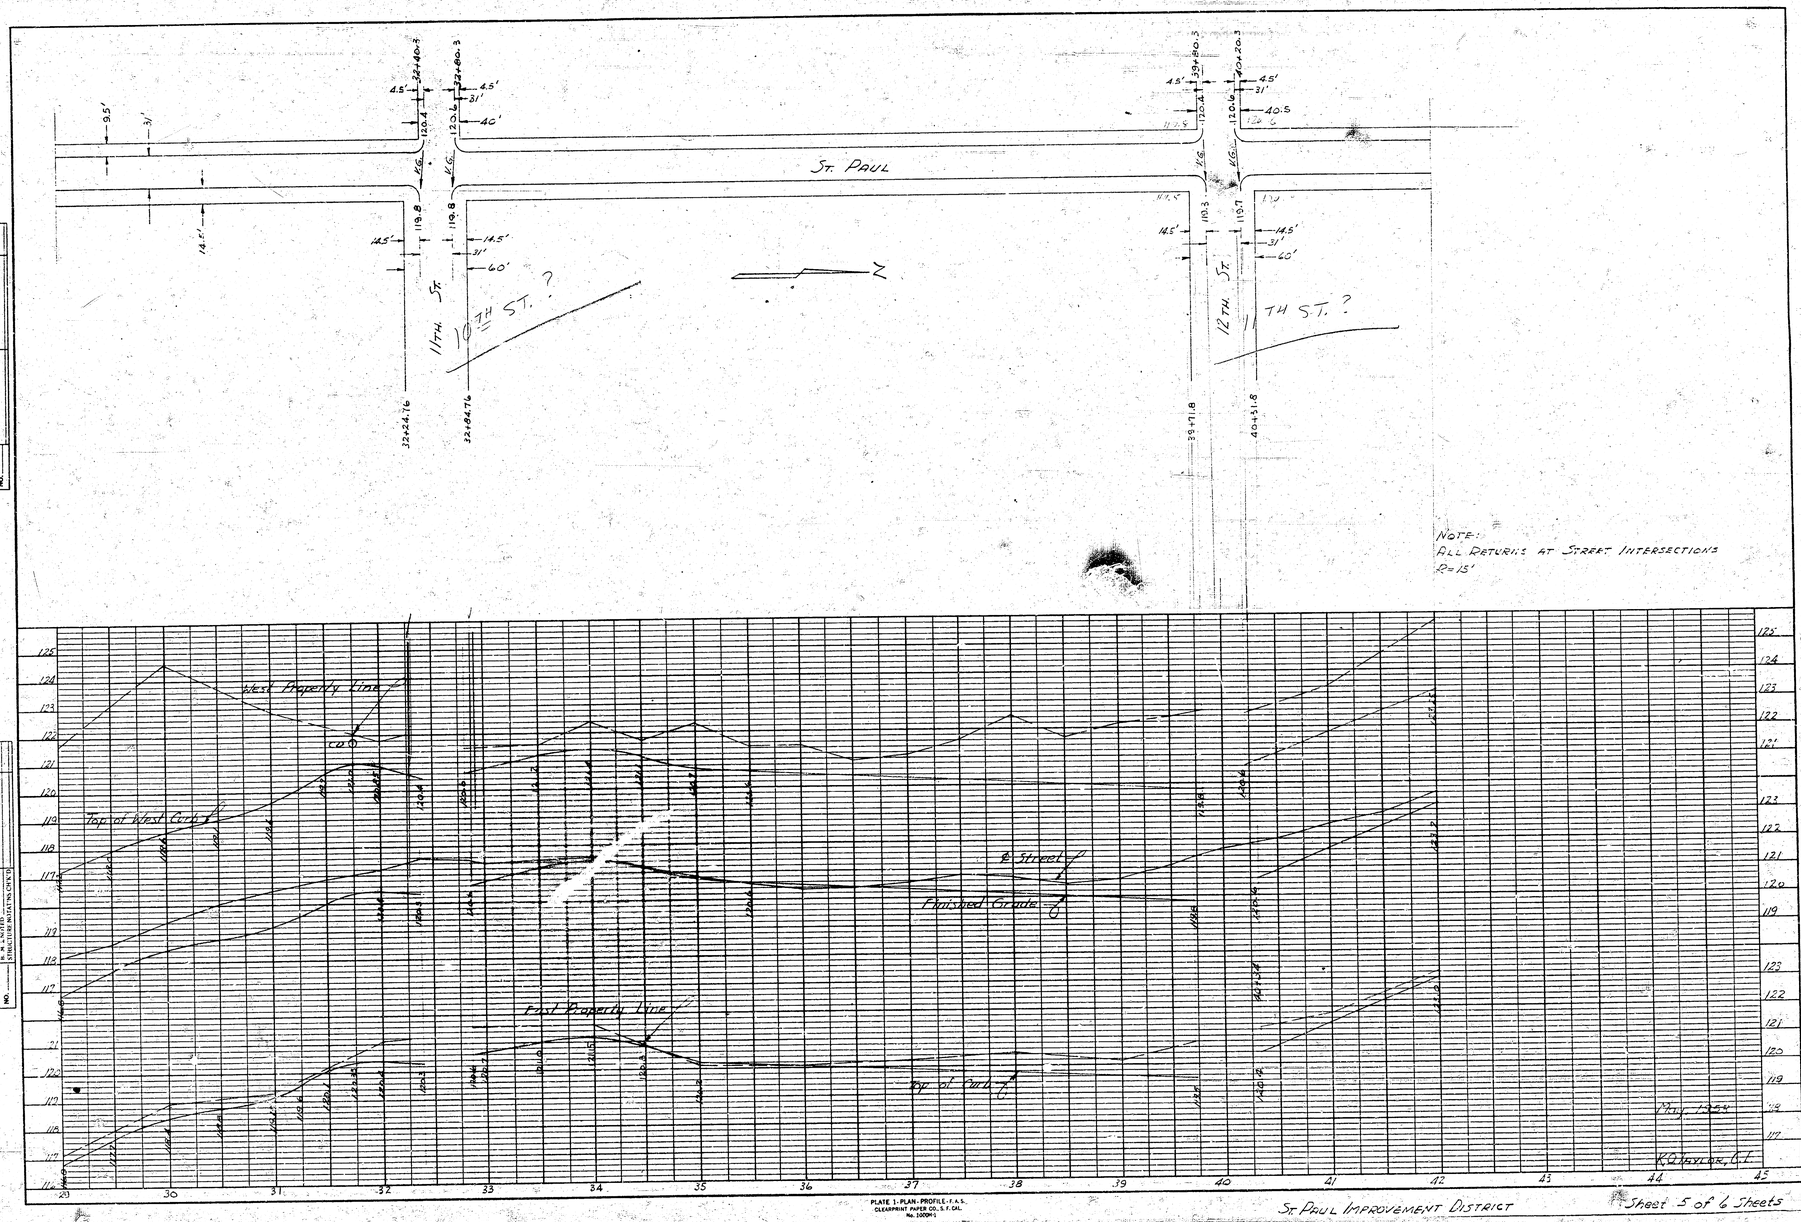

NOTE:
ALL RETURNS AT STREET INTERSECTIONS
R=15'

PLATE 1. PLAN - PROFILE - F. A. S.
CLEARPRINT PAPER CO., S. F. CAL.
No. 1000H 1

May 1954

K.O. TAYLOR, C.E.

ST. PAUL IMPROVEMENT DISTRICT

Sheet 5 of 6 Sheets

PLAN
SURVEYED
PLOTTED
CHECKED
ST. CO. WAY CHECKED
NOTE BOOK
NO.
BY
DATE

PROFILE
SURVEYED
PLOTTED
GRADES CHECKED
ST. CO. WAY CHECKED
NOTE BOOK
NO.
BY
DATE
STRUCTURE NOTATIONS CHECKED

PLAN
NOTE BOOK
NO.
SURVEYED
PLOTTED
PROFILE CHECKED
R/L OF WAY CHECKED
BY
DATE

PROFILE
SURVEYED
PLOTTED
NOTE BOOK
NO.
GRADES CHECKED
R/L OF WAY CHECKED
STRUCTURE NO.
BY
DATE

St. Paul

13th St.

12th St.

Tth St.

N

Existing Curb

Existing Pvmt.

Existing Curb

40+31.8

50+47

West Property Line ℄

Top of Curb ℄

℄ Street

℄ Finished Grade ℄

Back Property Line ℄

Top of Curb ℄

Points of Street Intersections

May, 1952

K.O. Tranger, C.E.

PLATE 1-PLAN-PROFILE-F.A.S.
CLEARPRINT PAPER CO., S.F. CAL.
No. 1000H-1

St. Paul Improvement District

Sheet 6 of 6 Sheets