BM: 115.17 RR spike ES HLP WS Sheridan 150'± S of Douglas.

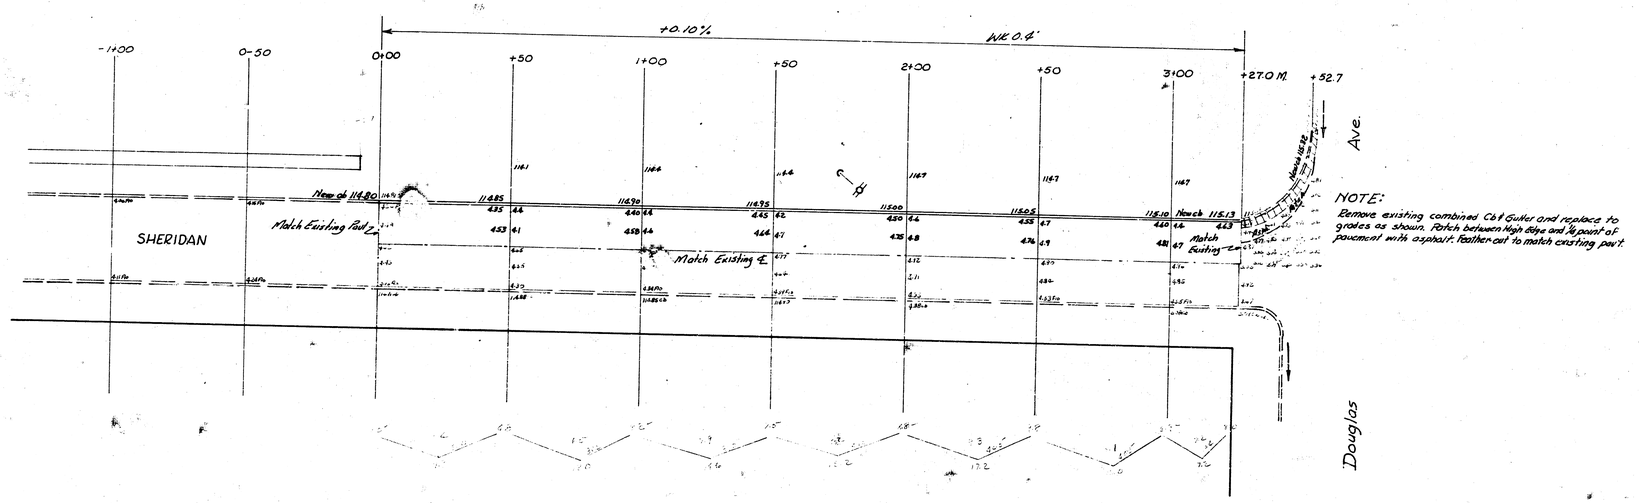

NOTE:
Remove existing combined Cb & Gutter and replace to grades as shown. Patch between High Edge and ½ point of pavement with asphalt. Feather out to match existing pavt.

Excavation
Fill
93.1
7.3
+10% 102.4 cu yds.
Cut
0

W½ SHERIDAN AVE
SL Douglas ⇄ Approx. 350' So.
15' Conc & Cb.
CITY OF WICHITA, KANSAS
B.E. SMITH CITY ENGINEER
JULY 1956 PROJ NO C16-69