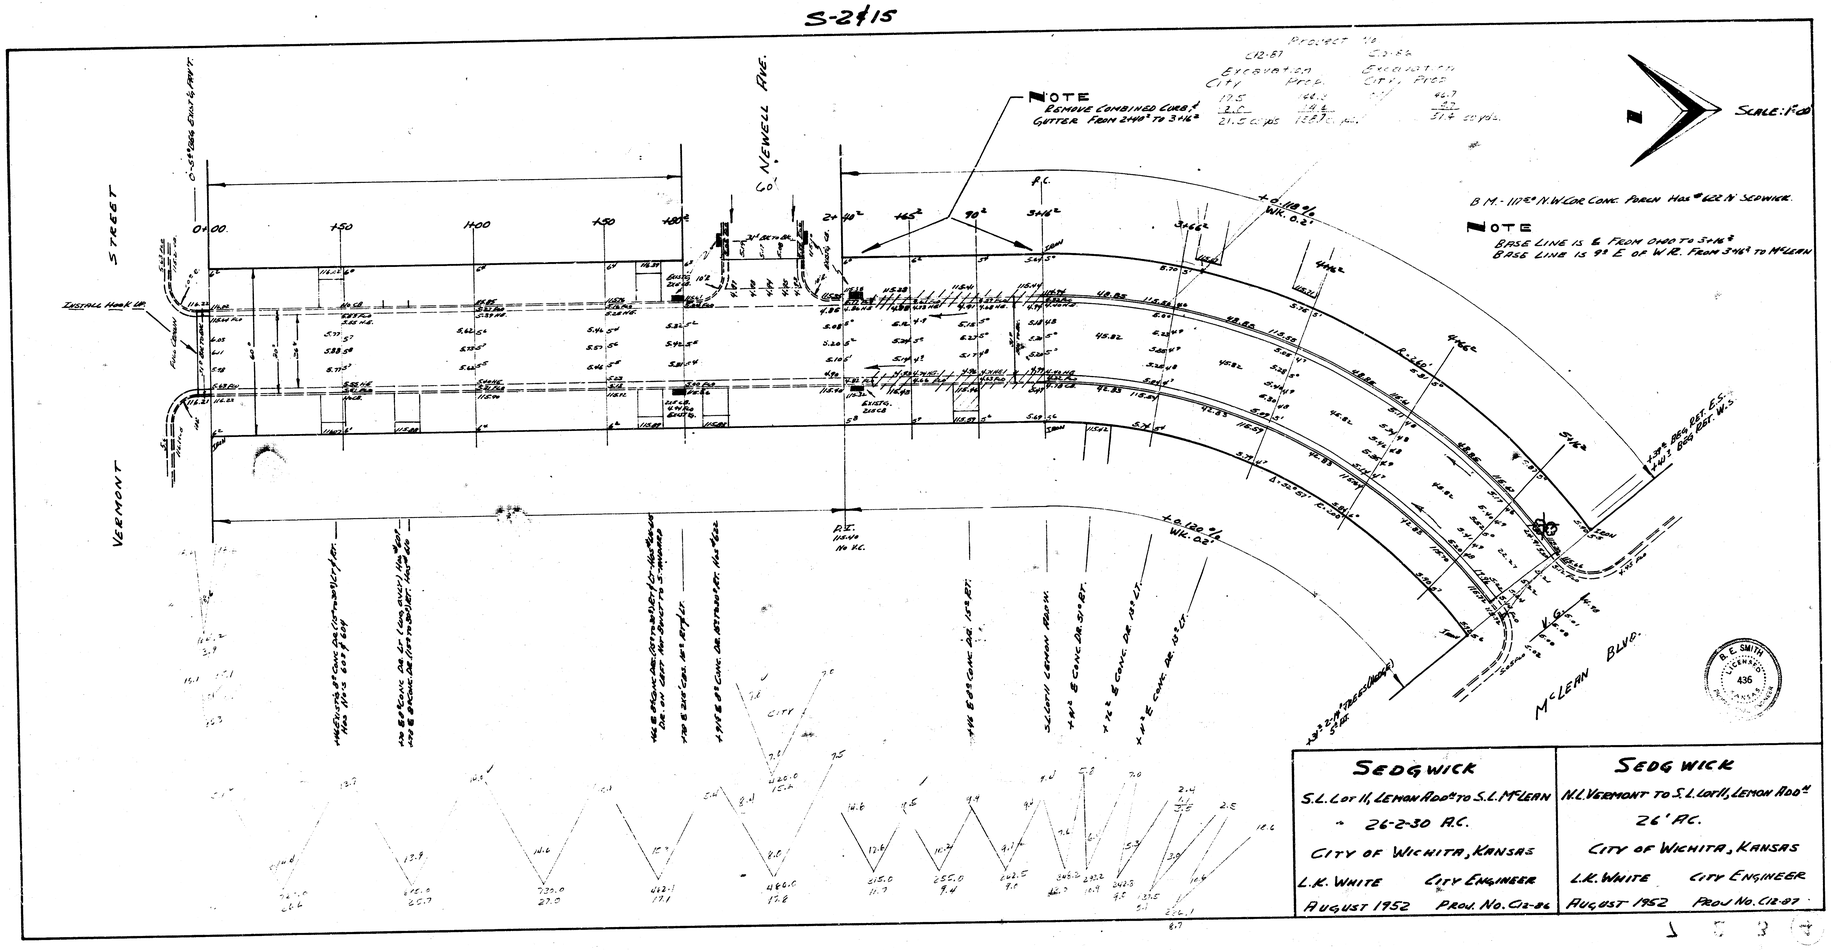
S-2715


NOTE
REMOVE COMBINED CURB & GUTTER FROM 2440' TO 3116'
PROJECT NO.
C12-87
EXCAVATION CU. YDS.
CITY PROP.
2,120
2,120
21.5 CU. YDS.
EXCAVATION CU. YDS.
CITY PROP.
160.3
160.3
160.3