CLASSEN PKD. ADD.
ROSE MARIE CT.

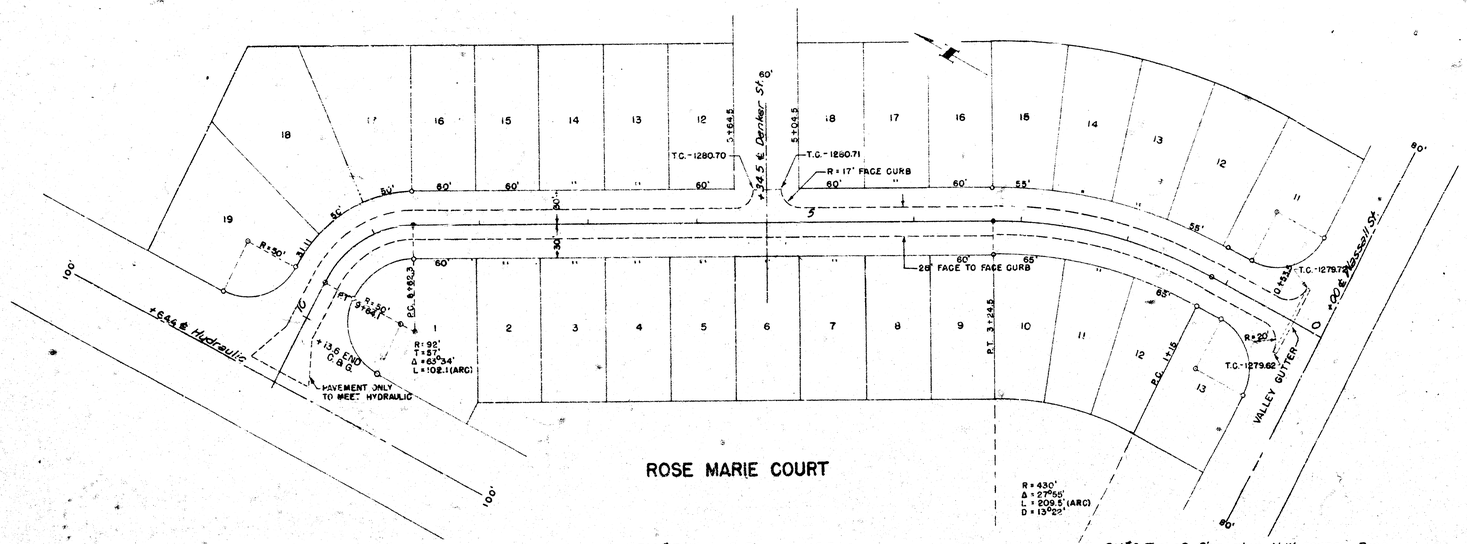

BM #11 60# in first H.L.P. South Rose Marie Court on Hydraulic Ave. Elev. 1282.50

BM #7 Top of fire plug S.E. corner Denker St. & Rose Marie Ct. Elev. 1281.60

BM #2 Top of fire plug N.W. corner Rose Marie Ct. & Wassall St. Elev. 1281.32

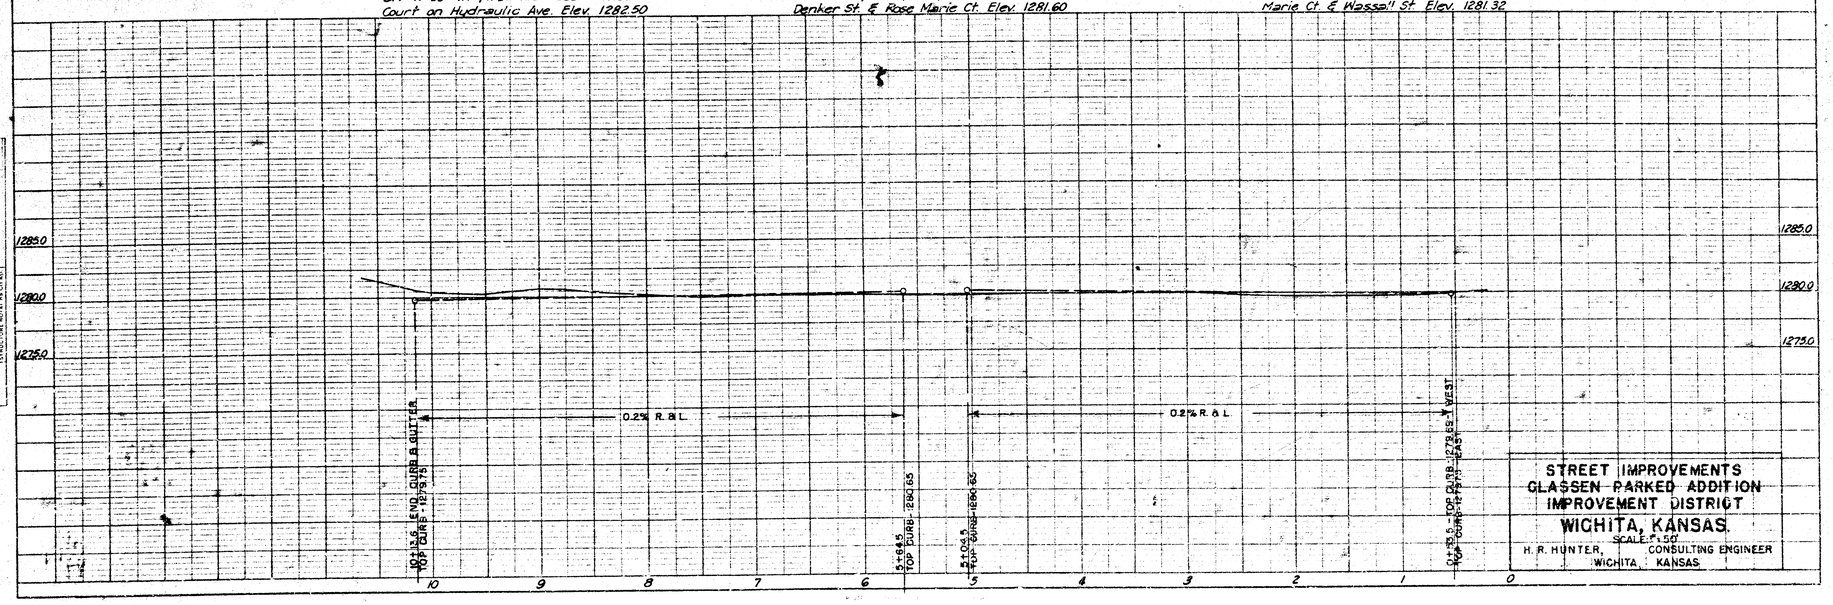

STREET IMPROVEMENTS
CLASSEN PARKED ADDITION
IMPROVEMENT DISTRICT
WICHITA, KANSAS.
SCALE: 1"=50'
H. R. HUNTER, CONSULTING ENGINEER
WICHITA, KANSAS

PLAN
SURVEYED
PLOTTED
NOTE BOOK
PLOTTED
CHECKED
BY
DATE
NO.
BY
DATE

PROFILE
SURVEYED
PLOTTED
NOTE BOOK
PLOTTED
CHECKED
NO.
BY
DATE