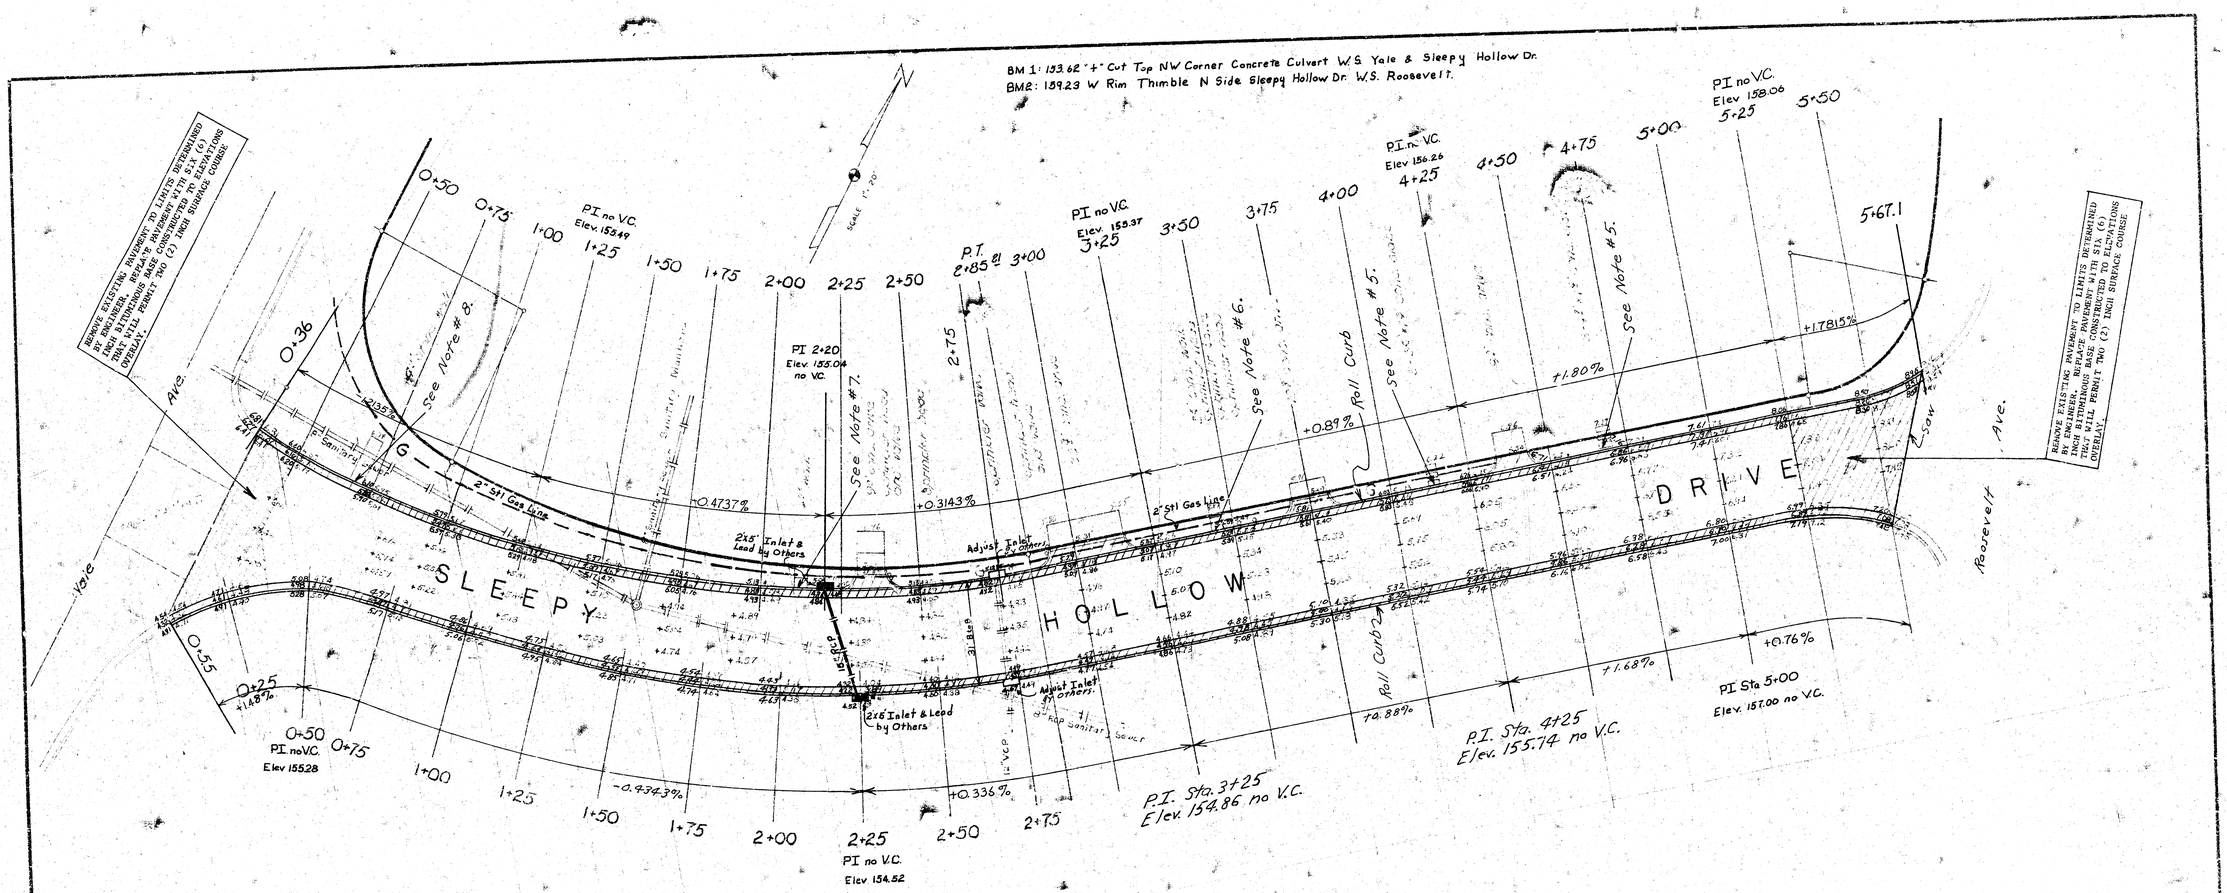

CONSTRUCTION NOTES

5. REMOVE AND REPLACE CONCRETE BLOCK WALK AS NECESSARY TO FACILITATE NEW CONSTRUCTION. REPLACE CONCRETE BLOCK WALK TO MATCH REMAINING WALK AND TO MATCH NEW CURB ELEVATIONS. NONE OF THIS WORK WILL BE PAID FOR DIRECTLY AND SHALL BE CONSIDERED AS SUBSIDIARY TO THE OTHER ITEMS OF WORK.

6. REMOVE CONCRETE WALK TO LIMITS DETERMINED BY THE ENGINEER. RECONSTRUCT WALK TO MATCH REMAINING WALK AND NEW CURB ELEVATIONS.

7. REMOVE AND REPLACE CONCRETE WALK BETWEEN STEP AND BACK OF CURB TO MATCH NEW CURB ELEVATIONS.

8. REMOVE GROUTED FLAGSTONE WALK TO LIMITS DETERMINED BY ENGINEER. RECONSTRUCT GROUTED FLAGSTONE WALK TO MATCH REMAINING WALK AND NEW CURB ELEVATIONS. CONSTRUCTION OF THIS TYPE OF WALK SHALL BE MEASURED AND PAID FOR AS SQ. FT. SPECIAL WALK.

N. SIDE SLEEPY HOLLOW DR.

EL Yale to WL Roosevelt

Curb & Gutter Replacement

City of Wichita, Kansas

City Engineer R.W. Linn

Project no. DAKS573019

Date January 1975

1e 1 1 3