B.M. Top Bolt N. End E. Hubgurrd Bridge @ Bluff & Mt. Vernon Rd - 127.91
B.M. N.W. Cor. Conc. Porch Hos. # 1902 S. Roosevelt - 190.00

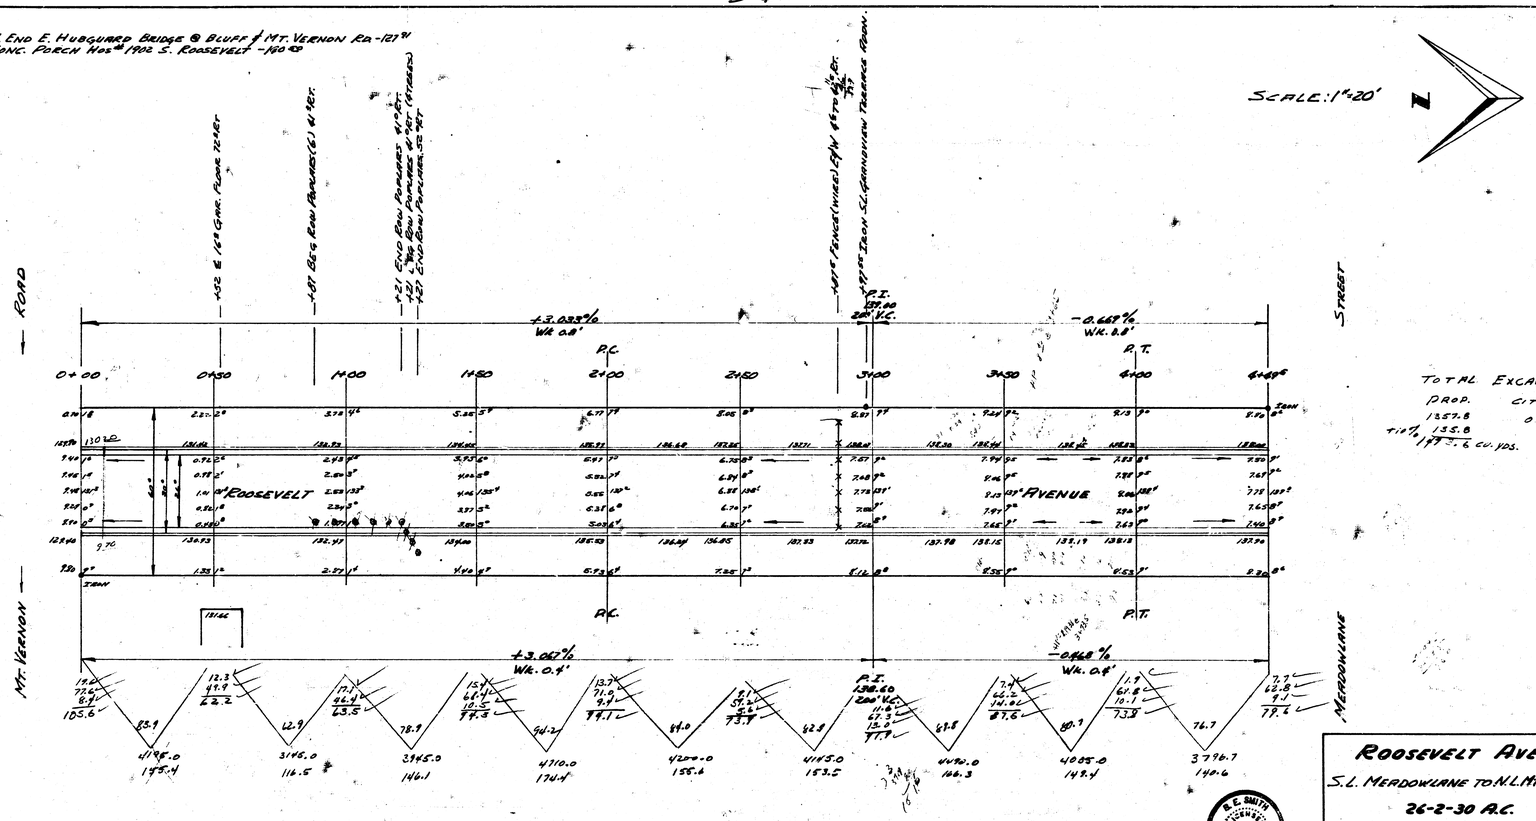

TOTAL EXCAVATION

PROP.	CITY
1357.8	0
Fill 135.8	
1493.6 cu. yds.	

NOTE: CHAINING N. ON W.R.

B. E. SMITH LICENSED 436 KANSAS PROFESSIONAL ENGINEER

ROOSEVELT AVE.

S.L. MERDOWLANE TO N.L. MT. VERNON

26-2-30 A.C.

CITY OF WICHITA, KANSAS

L.K. WHITE — CITY ENGINEER

JULY 1952 — PROJ. NO. C12-141