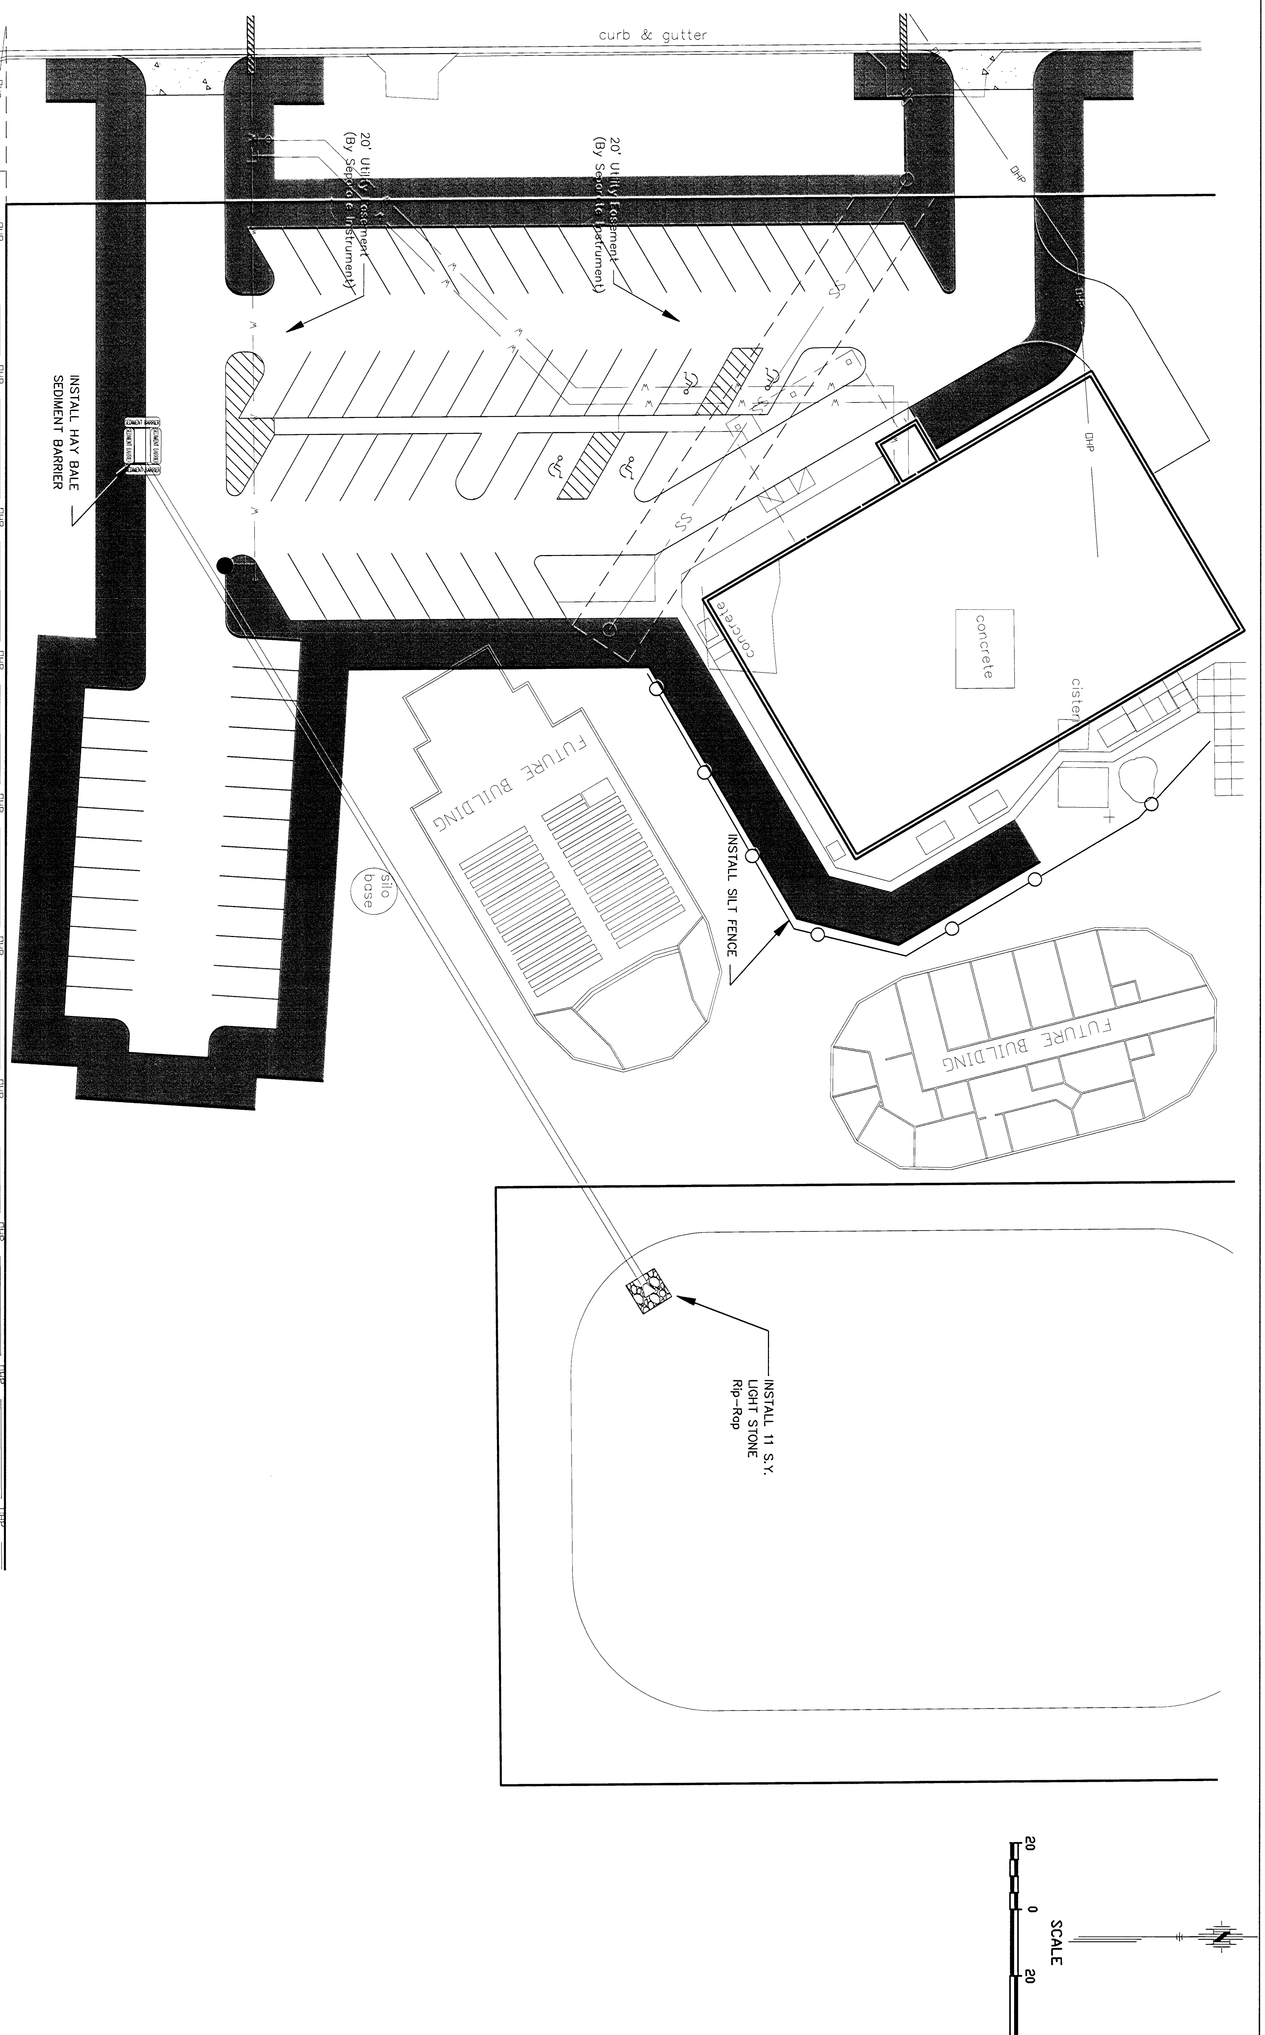


FINAL	
Designed By:	T. Austin/S. Schmidt
Drawn By:	A. Moss
Poe Job No.:	874\Base.dwg
Date:	2/12/2007

Sheet 7 of 10

POE & ASSOCIATES, INC.
CONSULTING ENGINEERS
5940 E. Central, Suite 200 ■ Wichita, KS 67208-4242
Phone 316/685-4114 ■ FAX 316/685-4444

NORTHWEST METHODIST ADDITION
STORM SEWER IMROVEMENTS
STORM WATER POLLUTION PREVENTION PLAN
CITY OF WICHITA, KANSAS
JIM ARMOUR P.E.– CITY ENGINEER
1748 PPS (607861)

No.	Date	By	Approved	Revision
1				
2				
3				
4				