PAVING PLAN 1944

YALE AVE. N.L. 17TH ST. TO C.L. 18TH ST. WEST HALF C.L. 18TH ST. TO S.L. 19TH ST.

COMB. CURB & GUTTER & EXC.

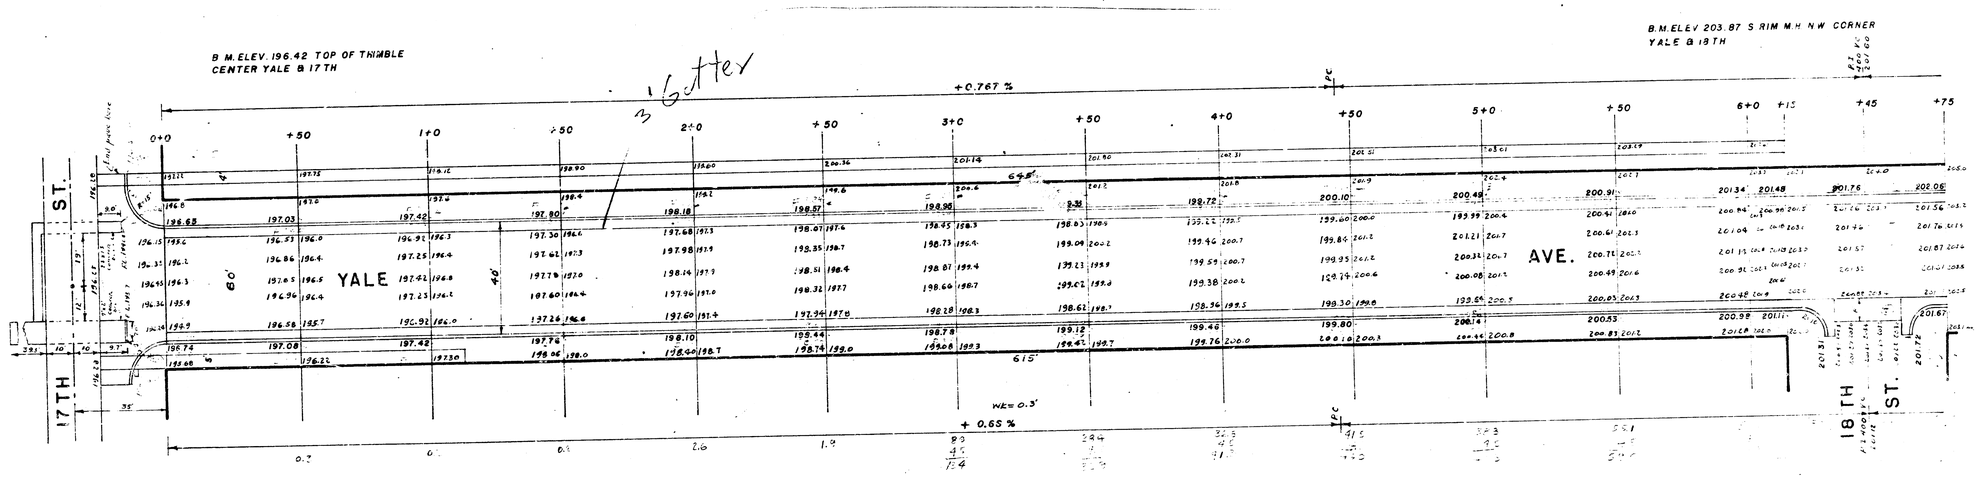
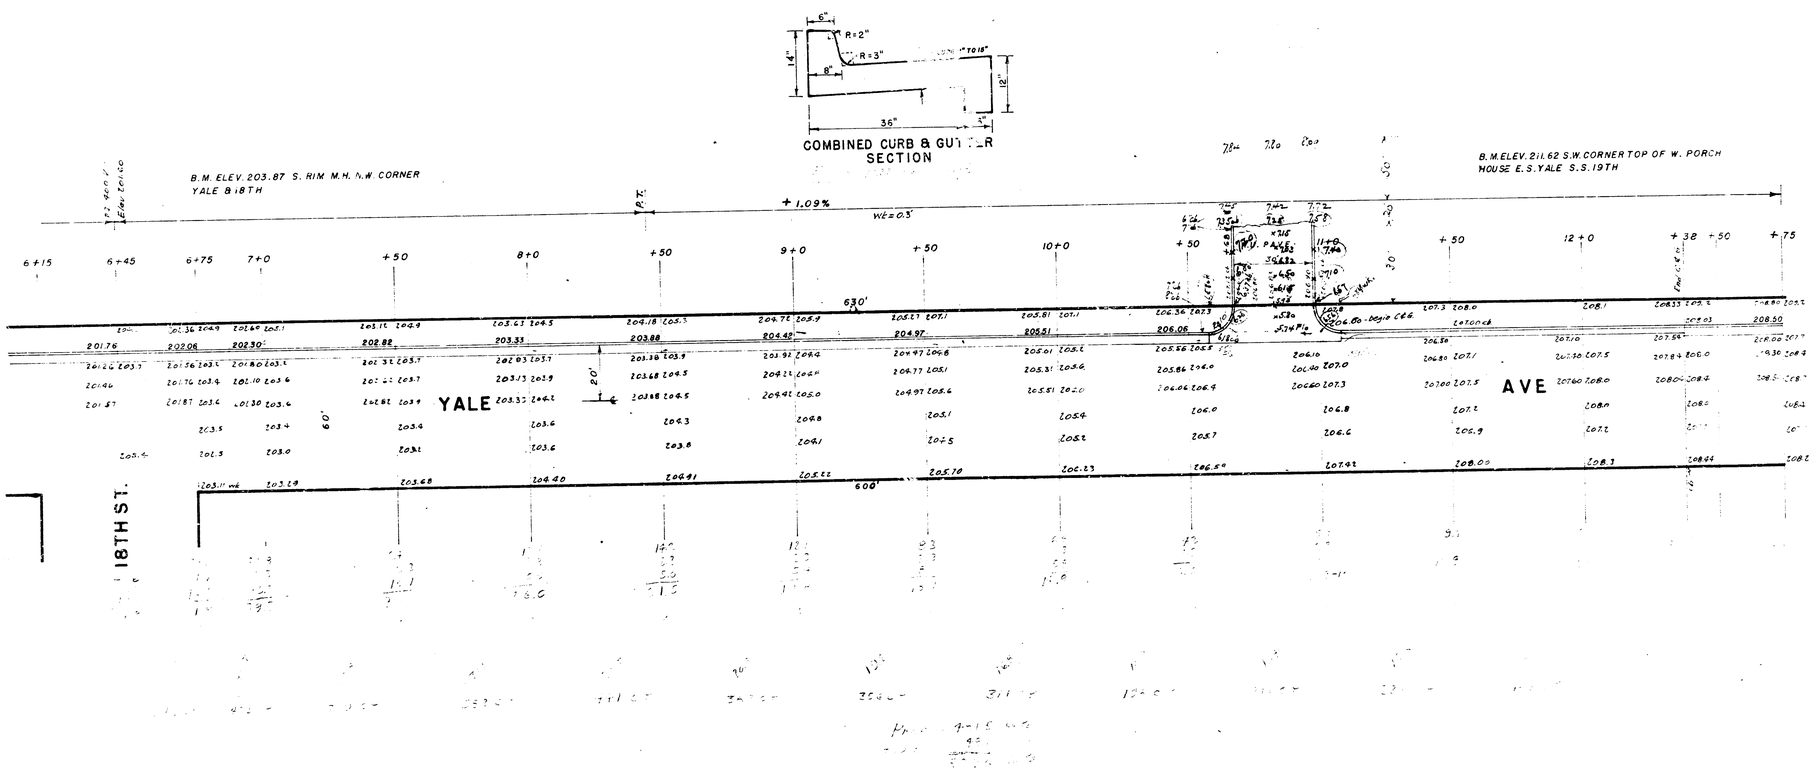
1944
YALE AVE