Bm 16477 R. in Ritchie Top Cb. East End Radius N. E Zimmerly & Rosalie
Sta. On N.L. Zimmerly

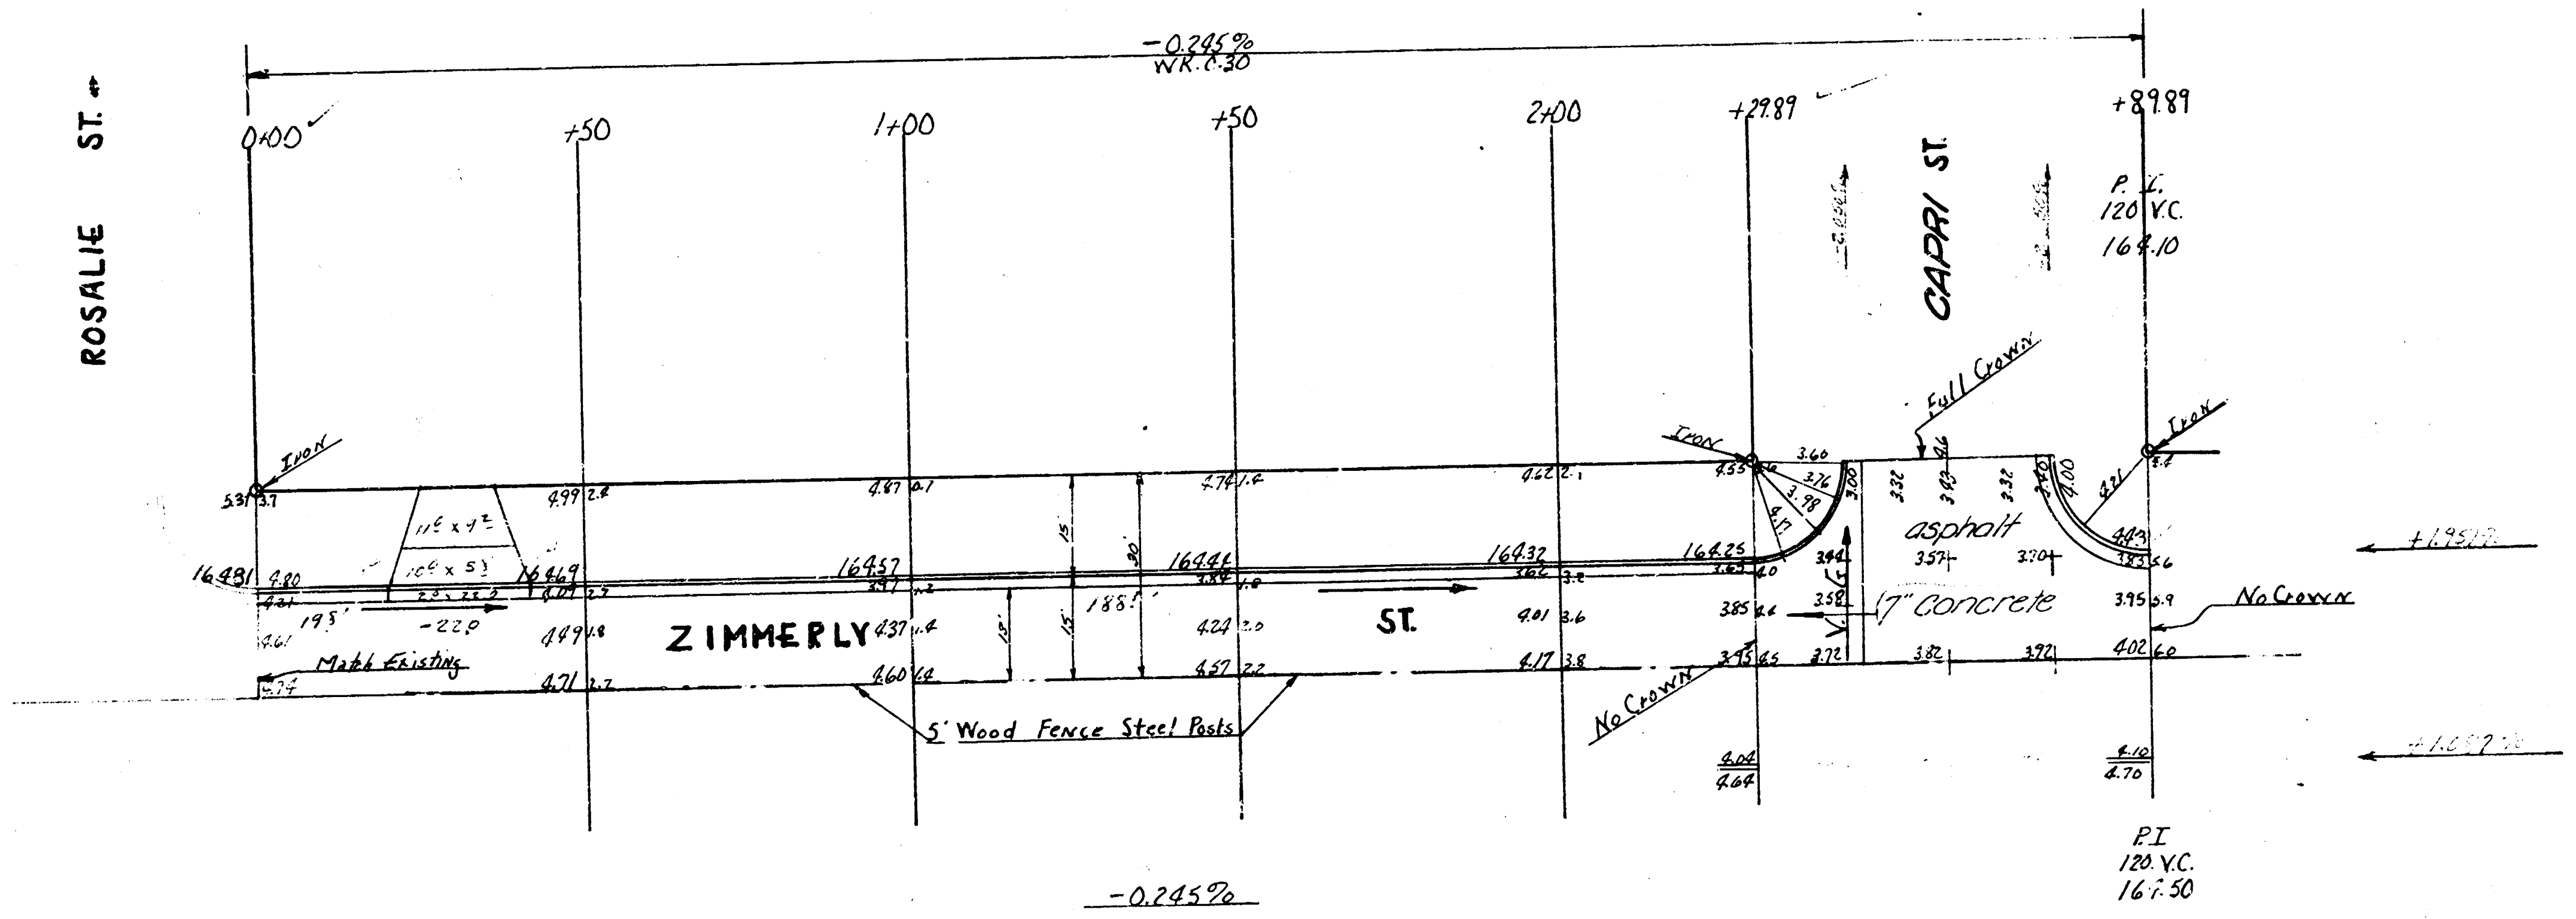
ROSALIE ST.
-0.245%
W.R. 0.50
0+00
+50
1+00
+50
2+00
+27.89
+89.89
CAPRI ST.
P.I.
120 V.C.
164.10
Full Crown
asphalt
7" Concrete
No Crown
ZIMMERLY ST.
5' Wood Fence Steel Posts
No Crown
P.I.
120 V.C.
167.50
-0.245%

Total Excavation

Prop.		City	
Cut	Fill	Cut	Fill
32.4	293.4	121.2	0

NOTE TO CONTRACTOR
This project will be constructed under the supervision of the City ENGINEER and [illegible] FICATIONS of the City [illegible] A. The CONTRACTOR will reimburse the City of Wichita for all cost of Engineering, plans and inspection.

ESTIMATE OF QUANTITIES

Quanity	Unit	Item
332	Sq. Yds.	Asph. Conc. Pav't
230	Lin ft.	Comb. Cb. & Gutter
35	Cu. Yds.	Excavation
1150	LBS.	Reinf. Steel
295	Cu. Yd.	Comp. Fill

NO. 1/2
INTERSECTION
ZIMMERLY & CAPRI (was "BERNIE")
ASPH. CONCRETE
CITY OF WICHITA, KAN.
B.E. SMITH CITY ENGINEER
DATE PROJ NO. C-19-150

1/2

NO. 1/2 ZIMMERLY
E.L. ROSALIE W.L. CAPRI
13-2-15 A.C.
CITY OF WICHITA, KAN.
B.E SMITH CITY ENGINEER
DATE PRIVATE CONTRACT

186 Y
8-7-51
Young
Knight
Knight
Checked