AREA K – 3RD. STREET
PLAN & PROFILE CHANNEL
PROJ. NO. 468–82520

SCALE: 1" = 20' HORIZ.
1" = 5' VERT.

NOTE
–CONSTRUCTION OF SANITARY SEWER SEE SHEET 4–10
–CONSTRUCTION OF STORM WATER SEWER SEE SHEET 11–15
–CONSTRUCTION OF PAVED CUL–DE–SACS SEE SHEET 24–33
–CONSTRUCTION OF SIDEWALK/PATHWAY SEE SHEET 34–40
–CONSTRUCTION OF PEDESTRIAN BRIDGE SEE SHEET 41–42
–INSTALLATION OF LANDSCAPE SEE SHEET 43–49

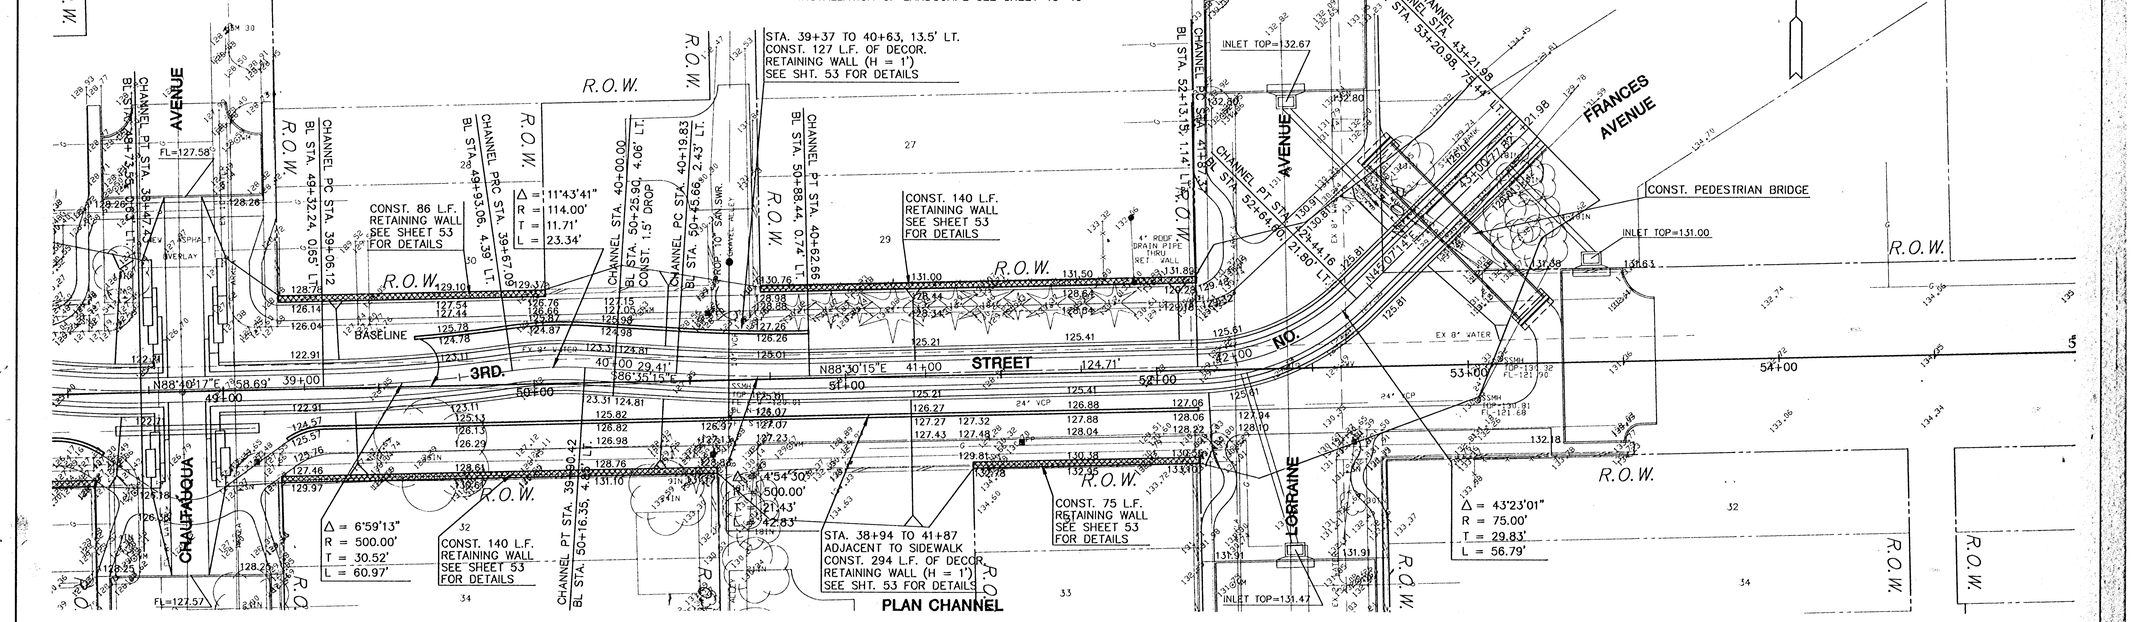

PLAN CHANNEL

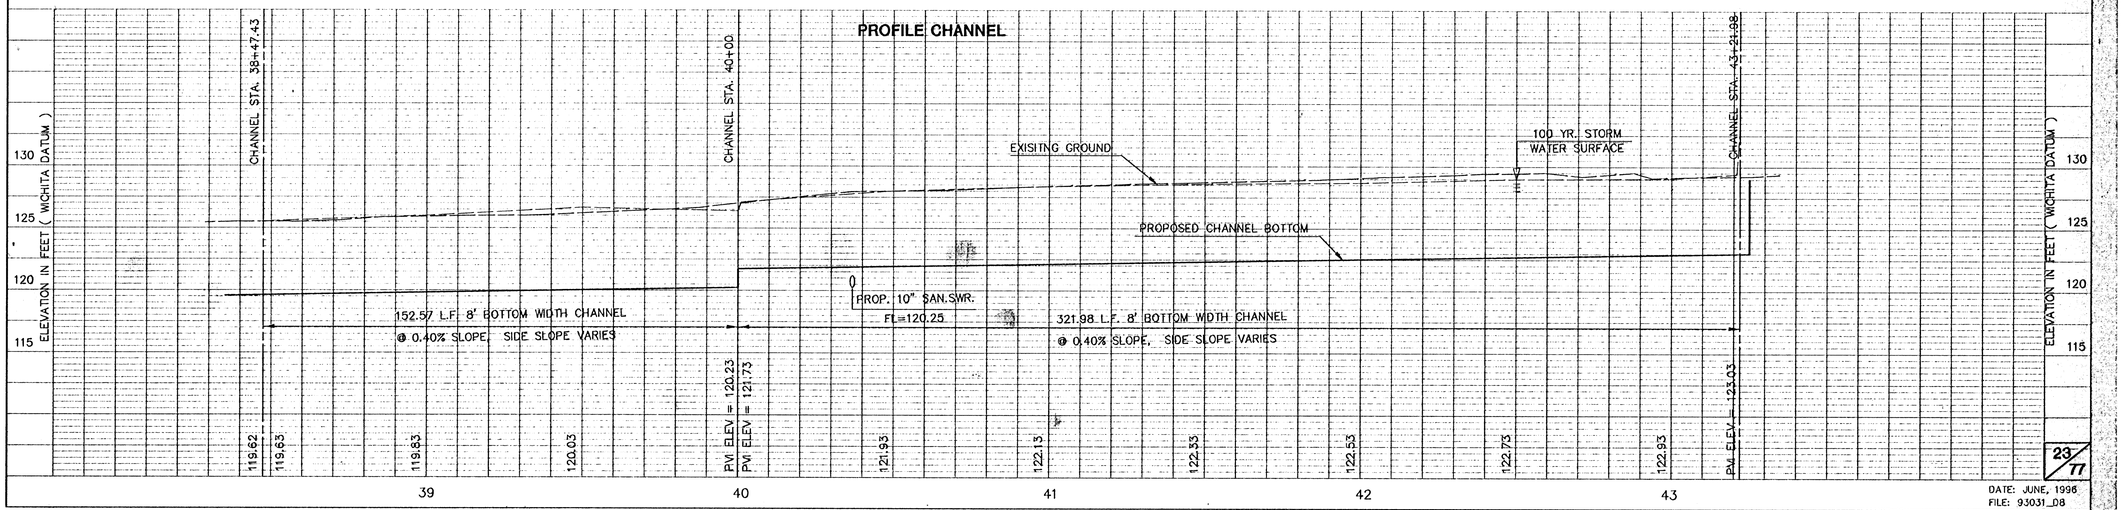

23/77

DATE: JUNE, 1996
FILE: 93031_D8