

FHWA REGION NO	STATE	PROJECT NO	YEAR	SHEET NO	TOTAL SHEETS
7	KANSAS		1993	13	35

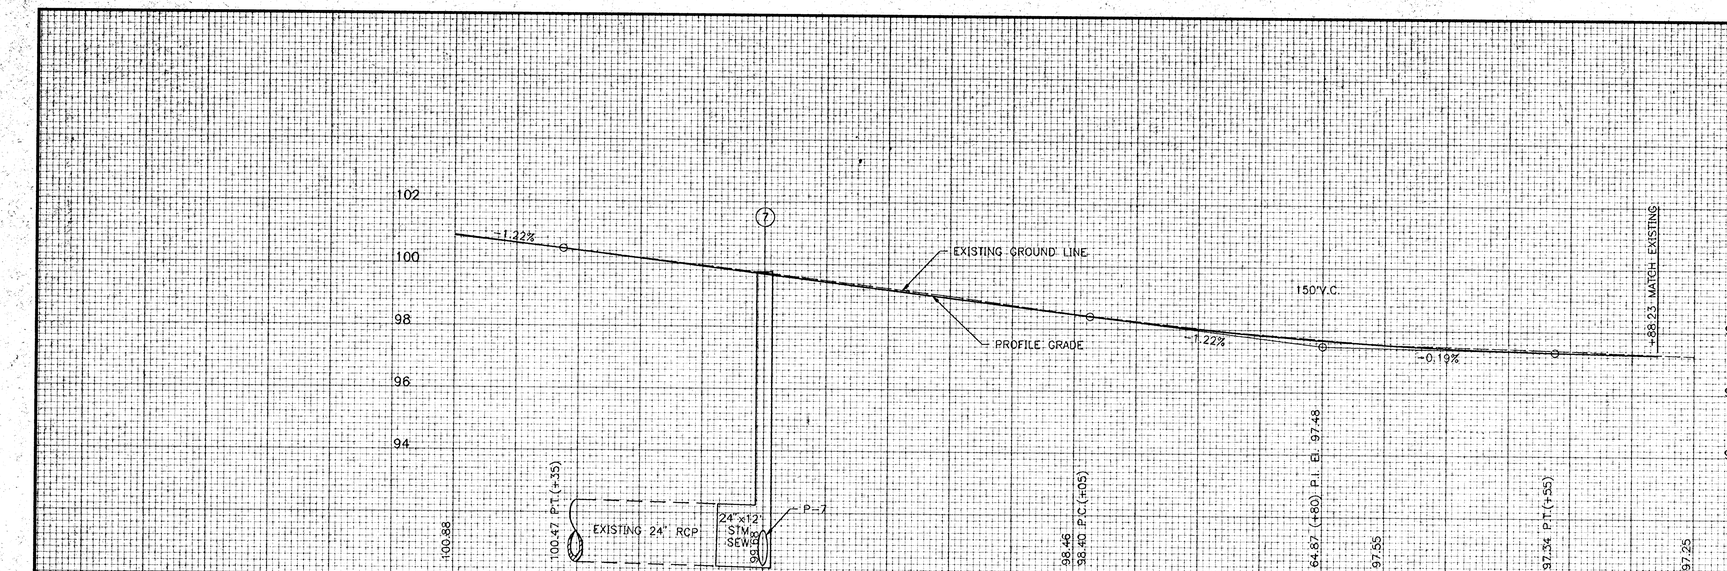

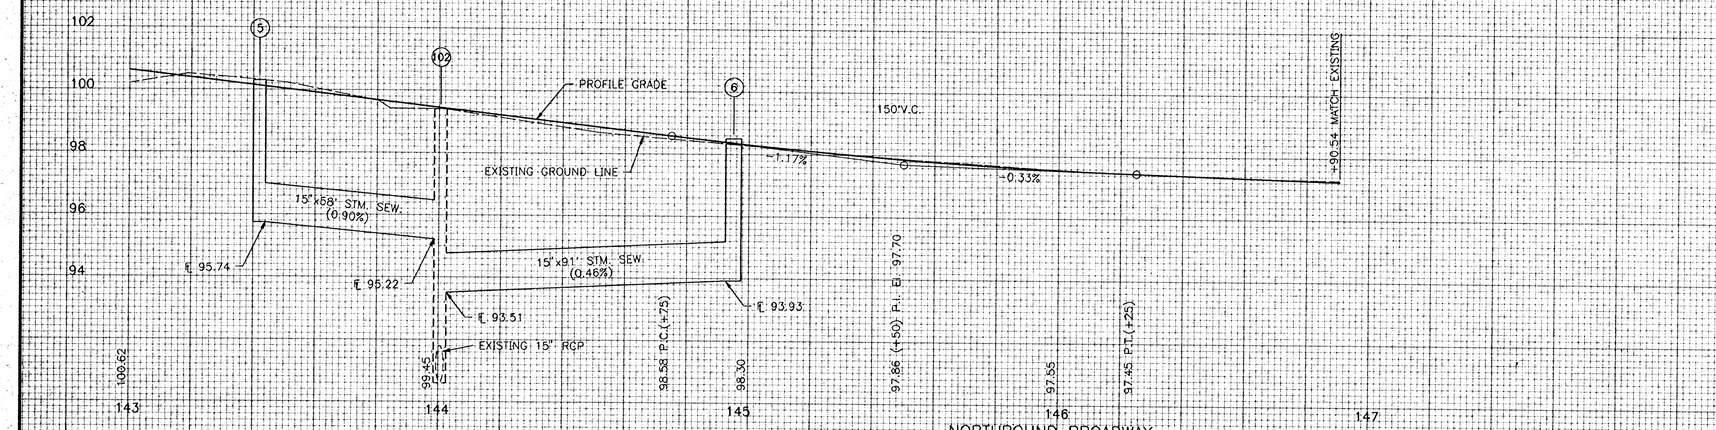

HNTB
HOWARD NEEDLES TAMMEN & BERGENDOFF
ARCHITECTS ENGINEERS PLANNERS

14106\PROF2

NO	DATE	REVISIONS	BY	APP'D
3				
2				
1				

CITY OF WICHITA

BROADWAY PROFILE
STA. 143+00 TO STA. 146+90.54

SHEET NO.		SCALE	1"=20'	APP'D.	
DESIGNED	SAMW	DETAILED	MDP	QUANTITIES	TRACED
DESIGN CK.	MLM	DETAIL CK.		QUAN. CK.	TRACE CK.

THESE ARE PRELIMINARY PLANS
Subject to modification resulting from subsequent review and final design