

FHWA REGION NO	STATE	PROJECT NO	YEAR	SHEET NO	TOTAL SHEETS
7	KANSAS		1993	15	35

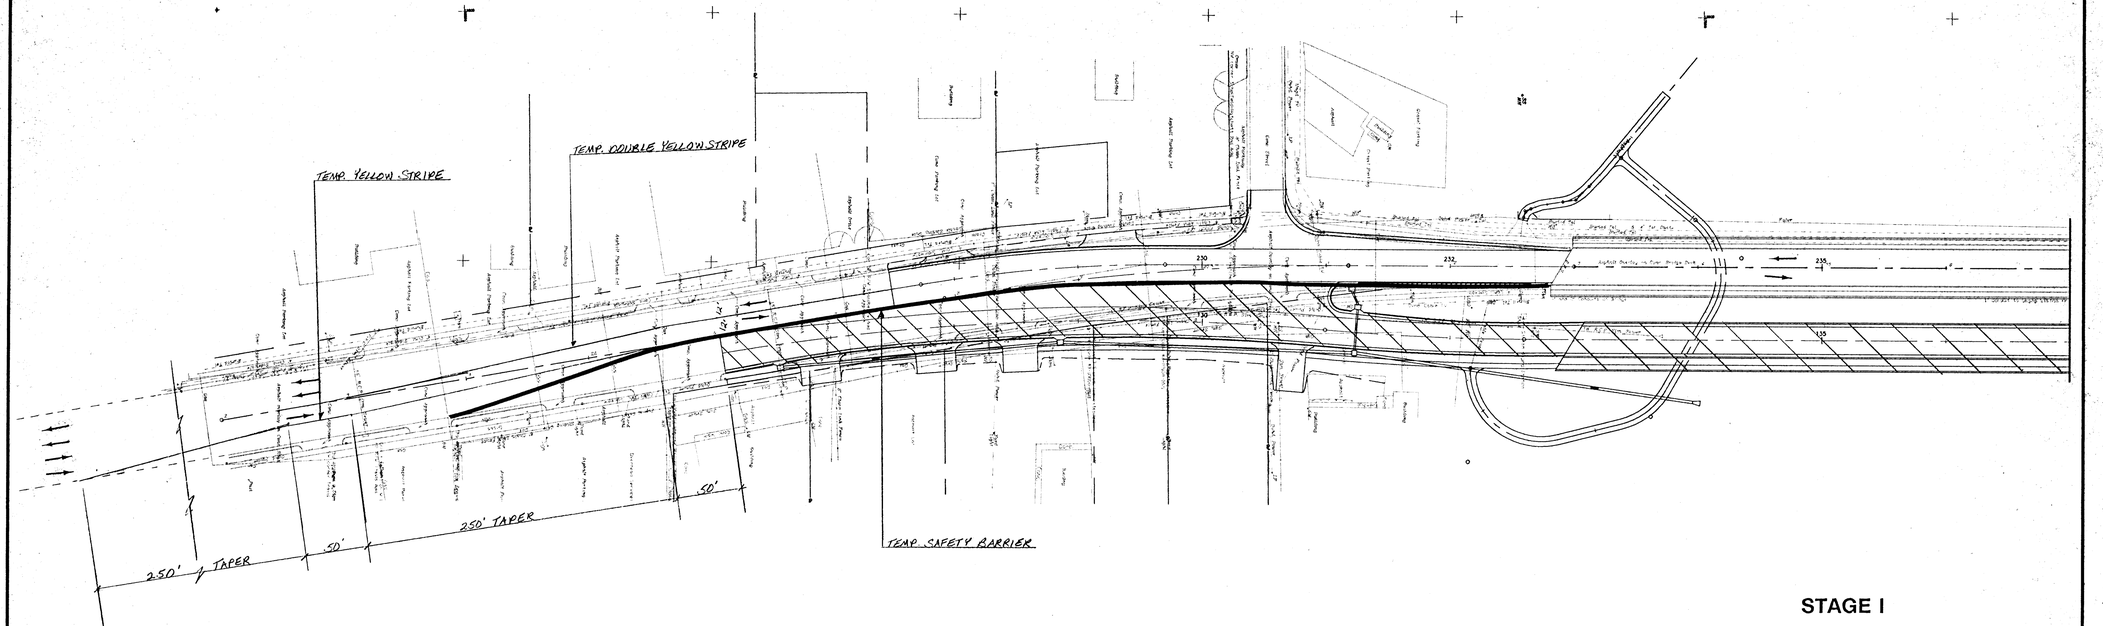

STAGE I

CONSTRUCTION THIS STAGE

NOTE: See KDOT Standard Drawings 753.1 and 755 for traffic control devices.

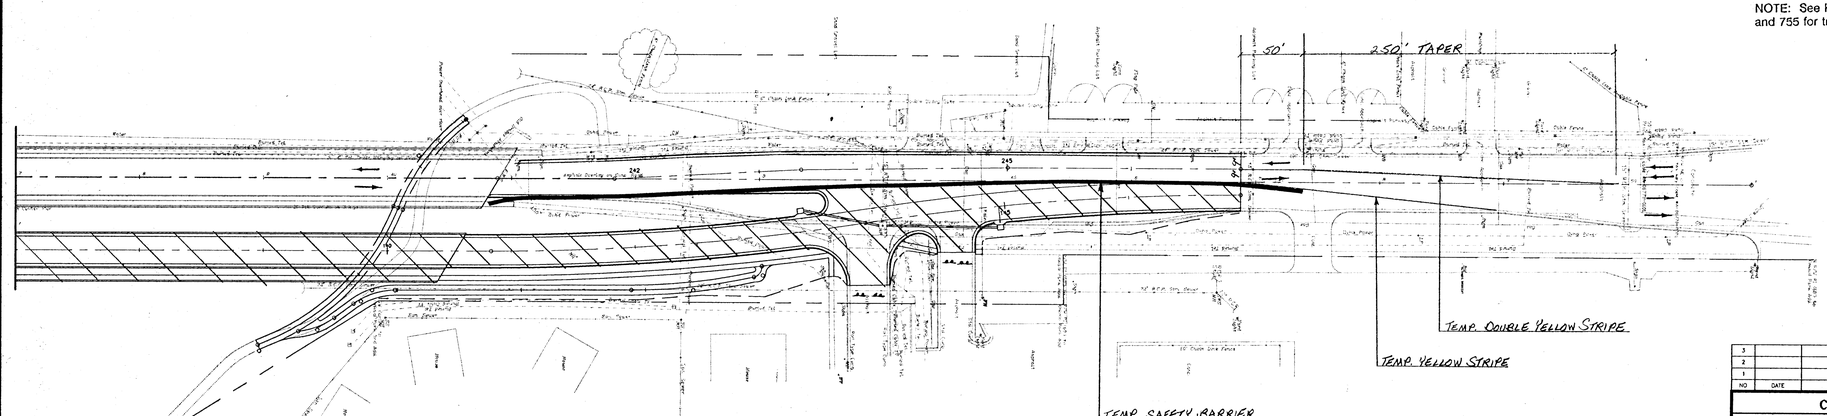

NO	DATE	REVISIONS	BY	APP'D
3				
2				
1				

CITY OF WICHITA

TRAFFIC CONTROL

SHEET NO.		SCALE	1"=50'	APP'D.	
DESIGNED	SAMW	DETAILED	MDP	QUANTITIES	TRACED
DESIGN CK.	MLM	DETAIL CK.		QUAN. CK.	TRACE CK.

THESE ARE PRELIMINARY PLANS
Subject to modification resulting from subsequent review and final design.

HNTB
HOWARD NEEDLES TAMMEN & BERGENDOFF
ARCHITECTS ENGINEERS PLANNERS

14106\PROF1