
FHWA REGION NO	STATE	PROJECT NO	YEAR	SHEET NO	TOTAL SHEETS
7	KANSAS		1993	17	35

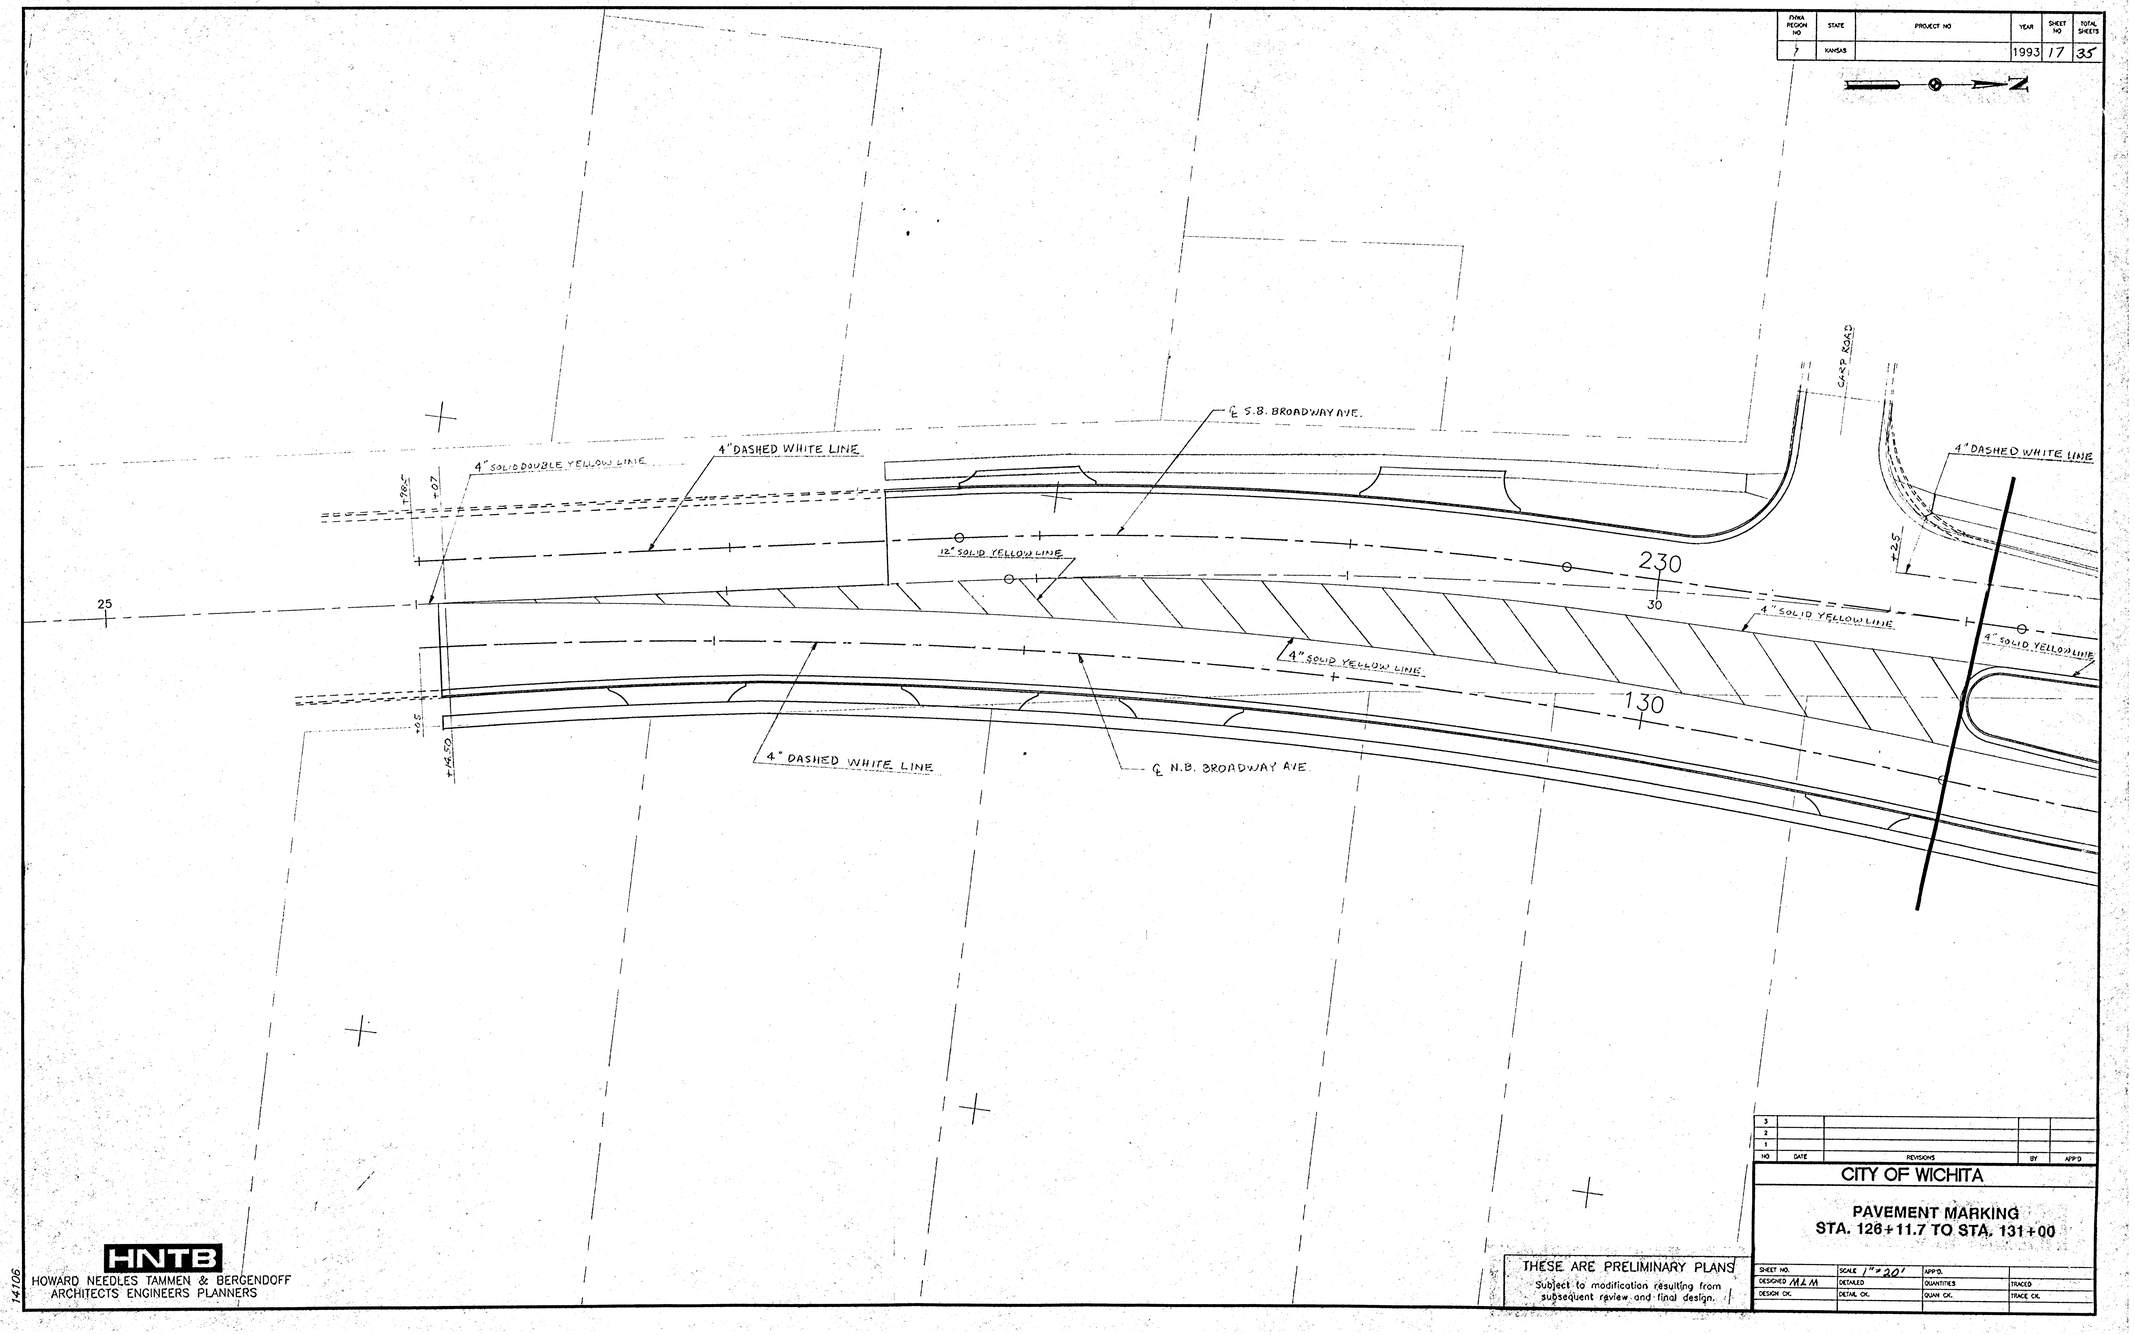

HNTB
HOWARD NEEDLES TAMMEN & BERGENDOFF
ARCHITECTS ENGINEERS PLANNERS

14106

THESE ARE PRELIMINARY PLANS
Subject to modification resulting from subsequent review and final design.

NO	DATE	REVISIONS	BY	APP'D
3				
2				
1				

CITY OF WICHITA

PAVEMENT MARKING
STA. 126+11.7 TO STA. 131+00

SHEET NO.	SCALE 1"=30'	APP'D.	
DESIGNED MLM	DETAILED	QUANTITIES	TRACED
DESIGN CK.	DETAIL CK.	QUAN. CK.	TRACE CK.