
FHWA REGION NO	STATE	PROJECT NO	YEAR	SHEET NO	TOTAL SHEETS
7	KANSAS		1993	21	35

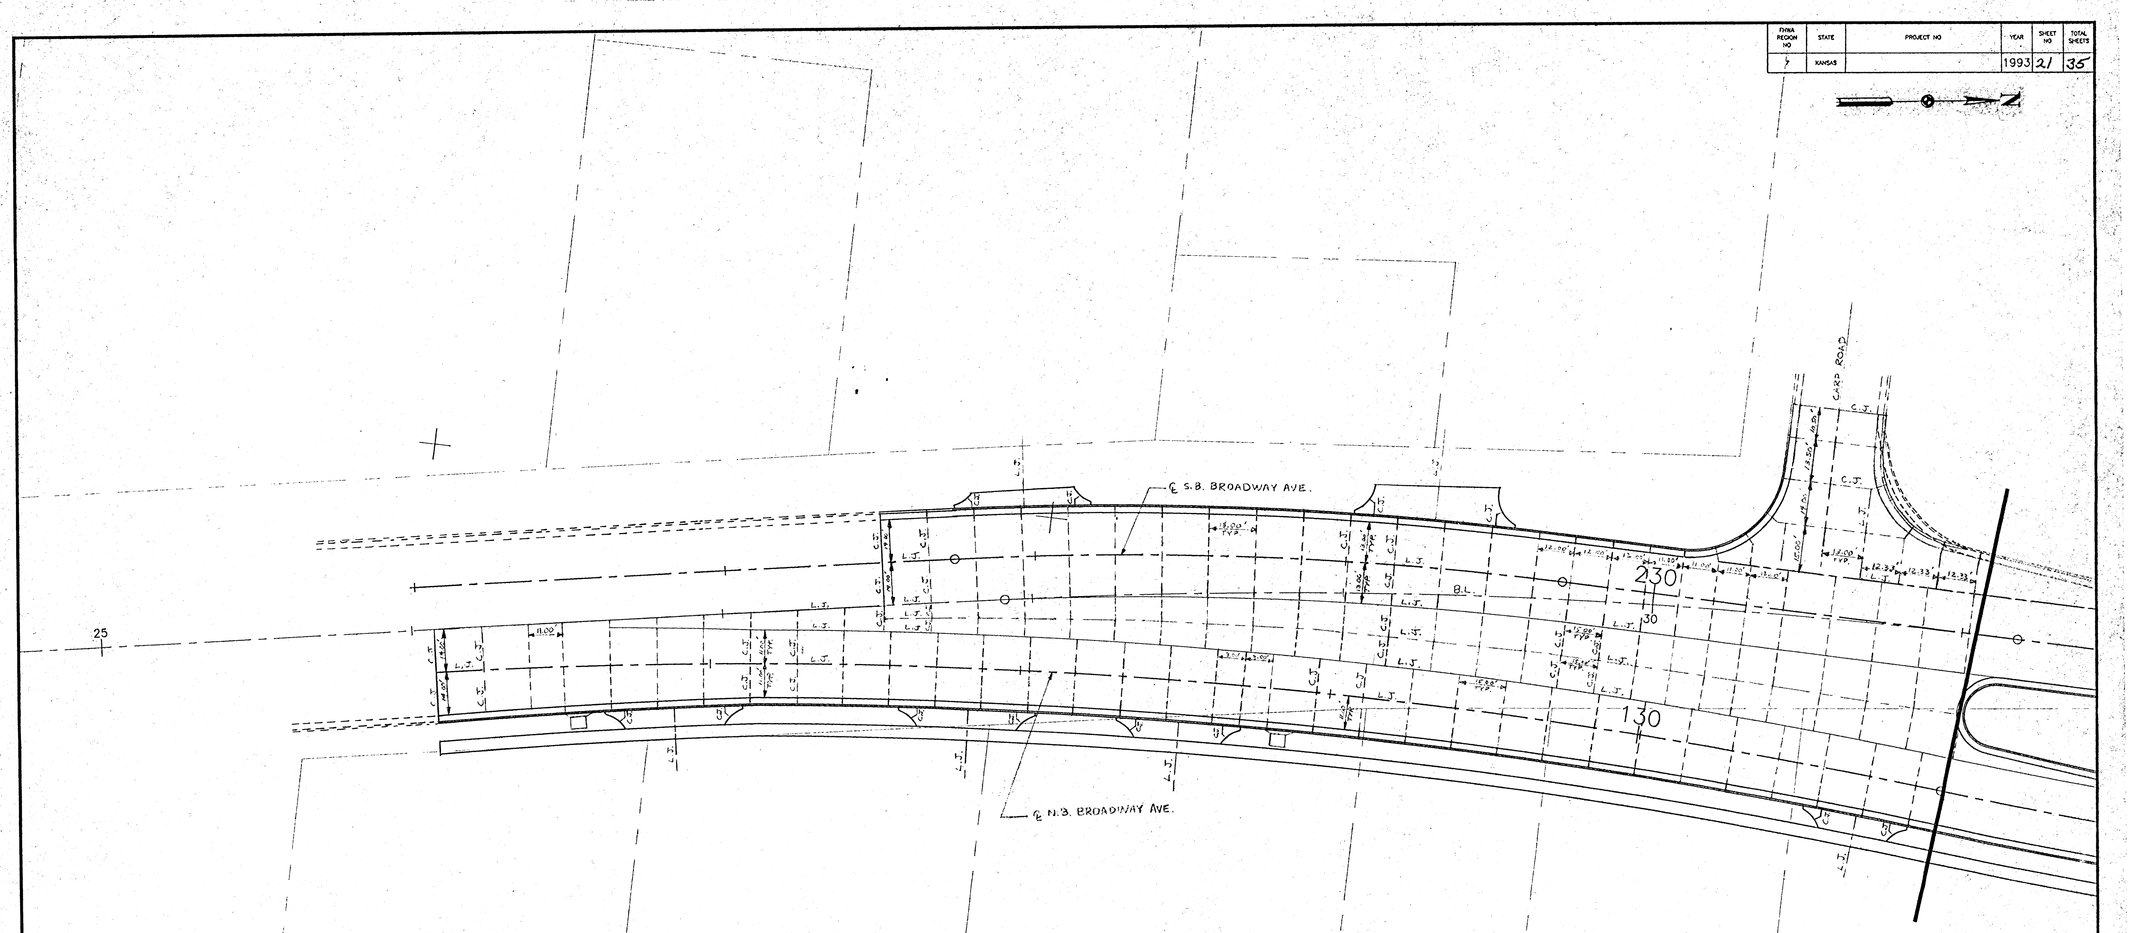

LEGEND

——— LONGITUDINAL JOINT

– – – CONTRACTION JOINT

✱ OMIT DOWEL BARS

NO	DATE	REVISIONS	BY	APP'D
3				
2				
1				

CITY OF WICHITA

JOINT LAYOUT
STA. 126+11.7 TO STA. 131+00

SHEET NO.	SCALE 1"= 20'	APP'D.	
DESIGNED MAM	DETAILED	QUANTITIES	TRACED
DESIGN CK.	DETAIL CK.	QUAN CK.	TRACE CK.

THESE ARE PRELIMINARY PLANS
Subject to modification resulting from subsequent review and final design.

HNTB
HOWARD NEEDLES TAMMEN & BERGENDOFF
ARCHITECTS ENGINEERS PLANNERS

14106