
FHWA REGION NO	STATE	PROJECT NO	YEAR	SHEET NO	TOTAL SHEETS
7	KANSAS			31	35

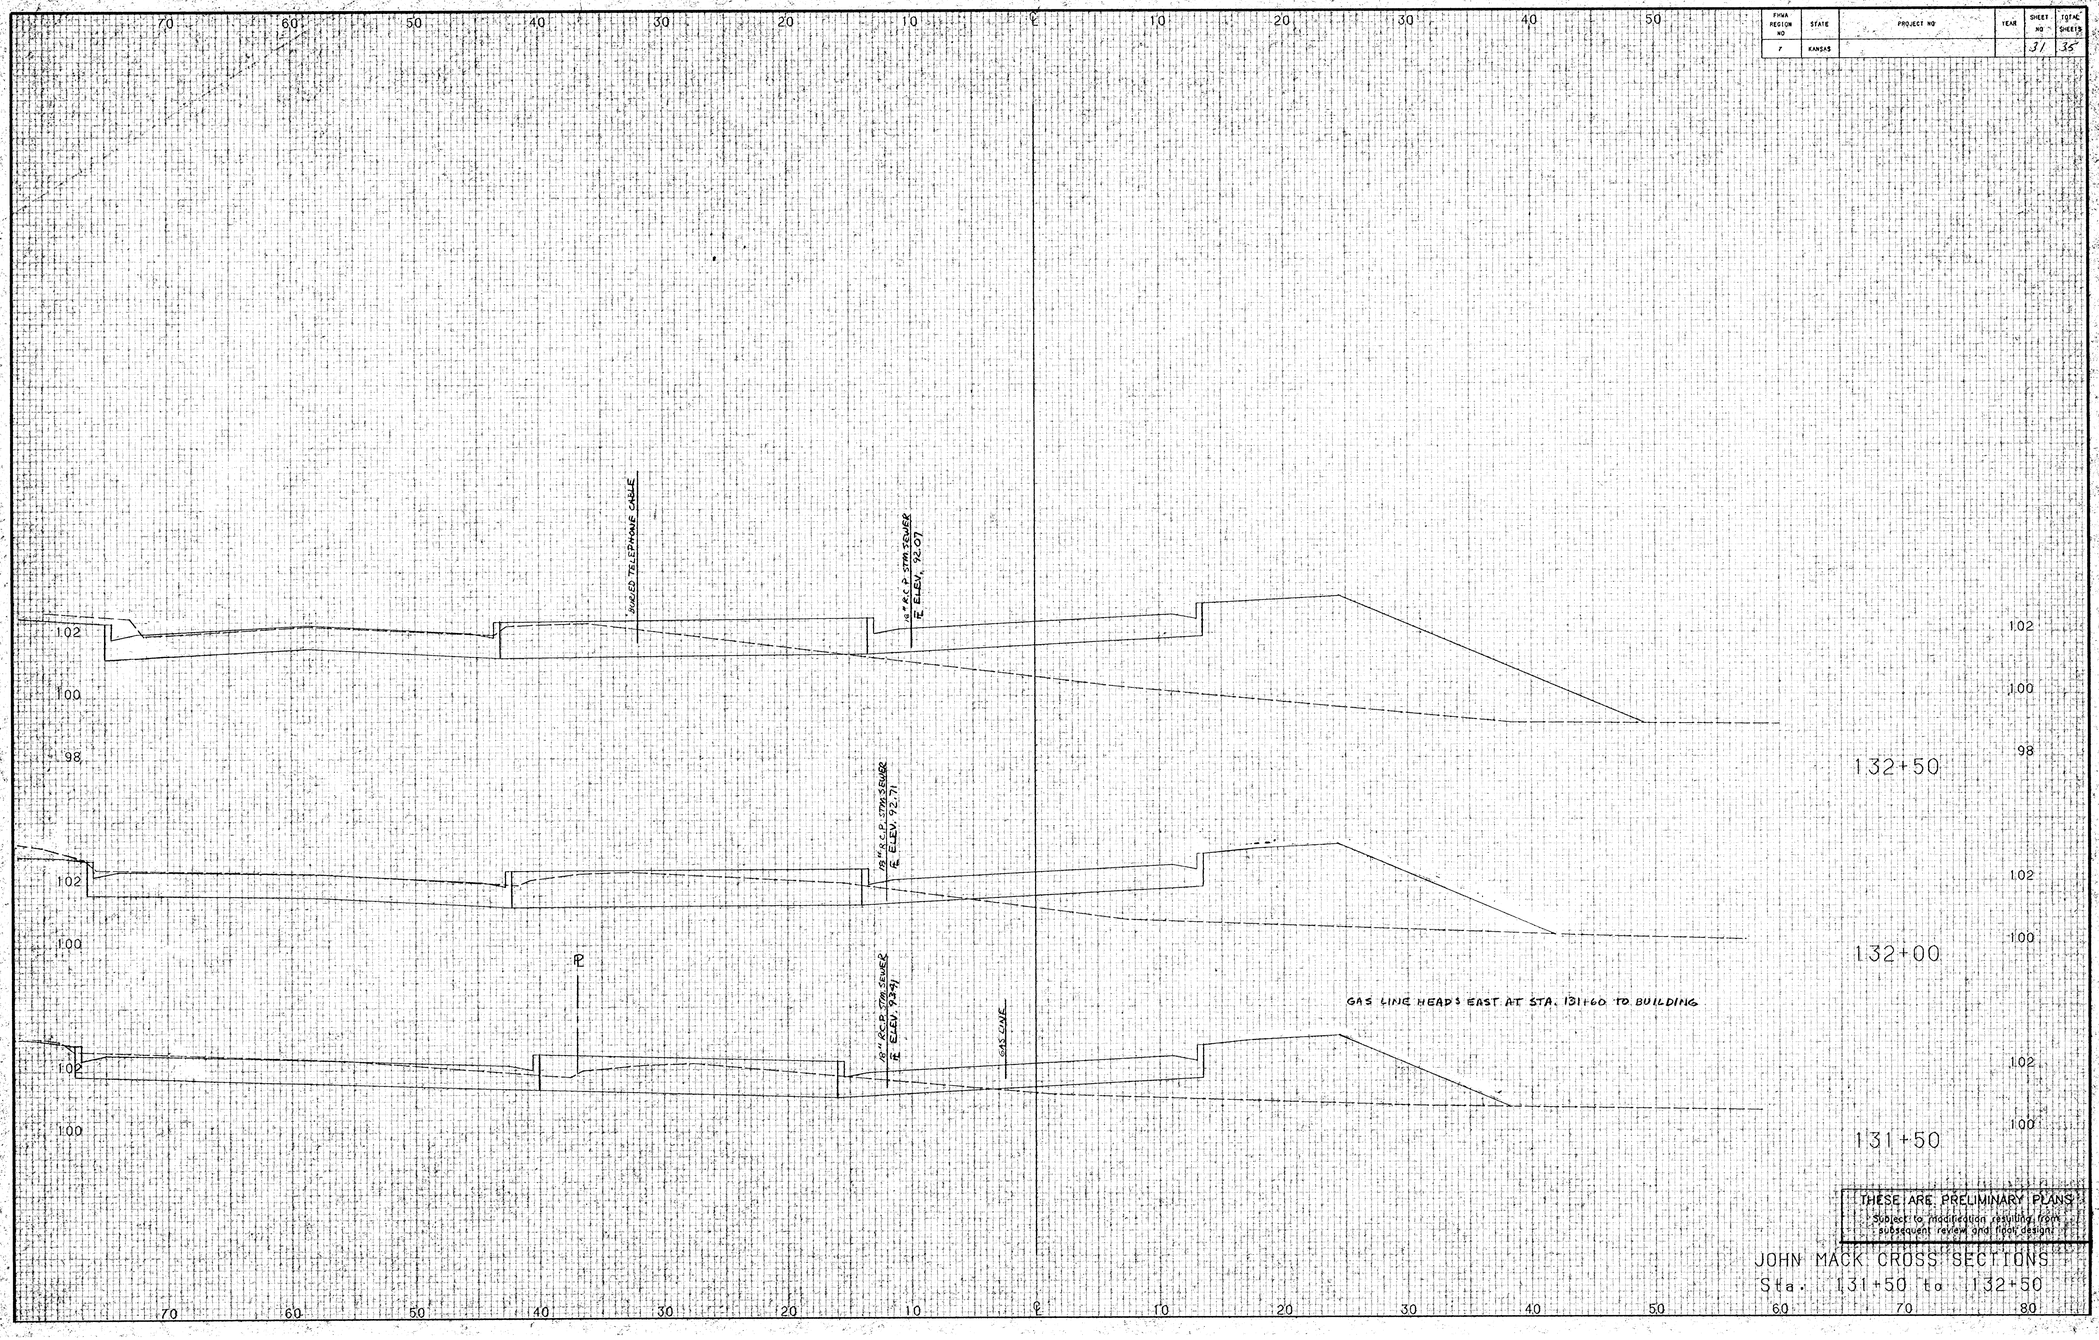

THESE ARE PRELIMINARY PLANS
Subject to modification resulting from subsequent review and final design

JOHN MACK CROSS SECTIONS
Sta. 131+50 to 132+50