
FHWA REGION NO	STATE	PROJECT NO	YEAR	SHEET NO	TOTAL SHEETS
7	KANSAS			32	35

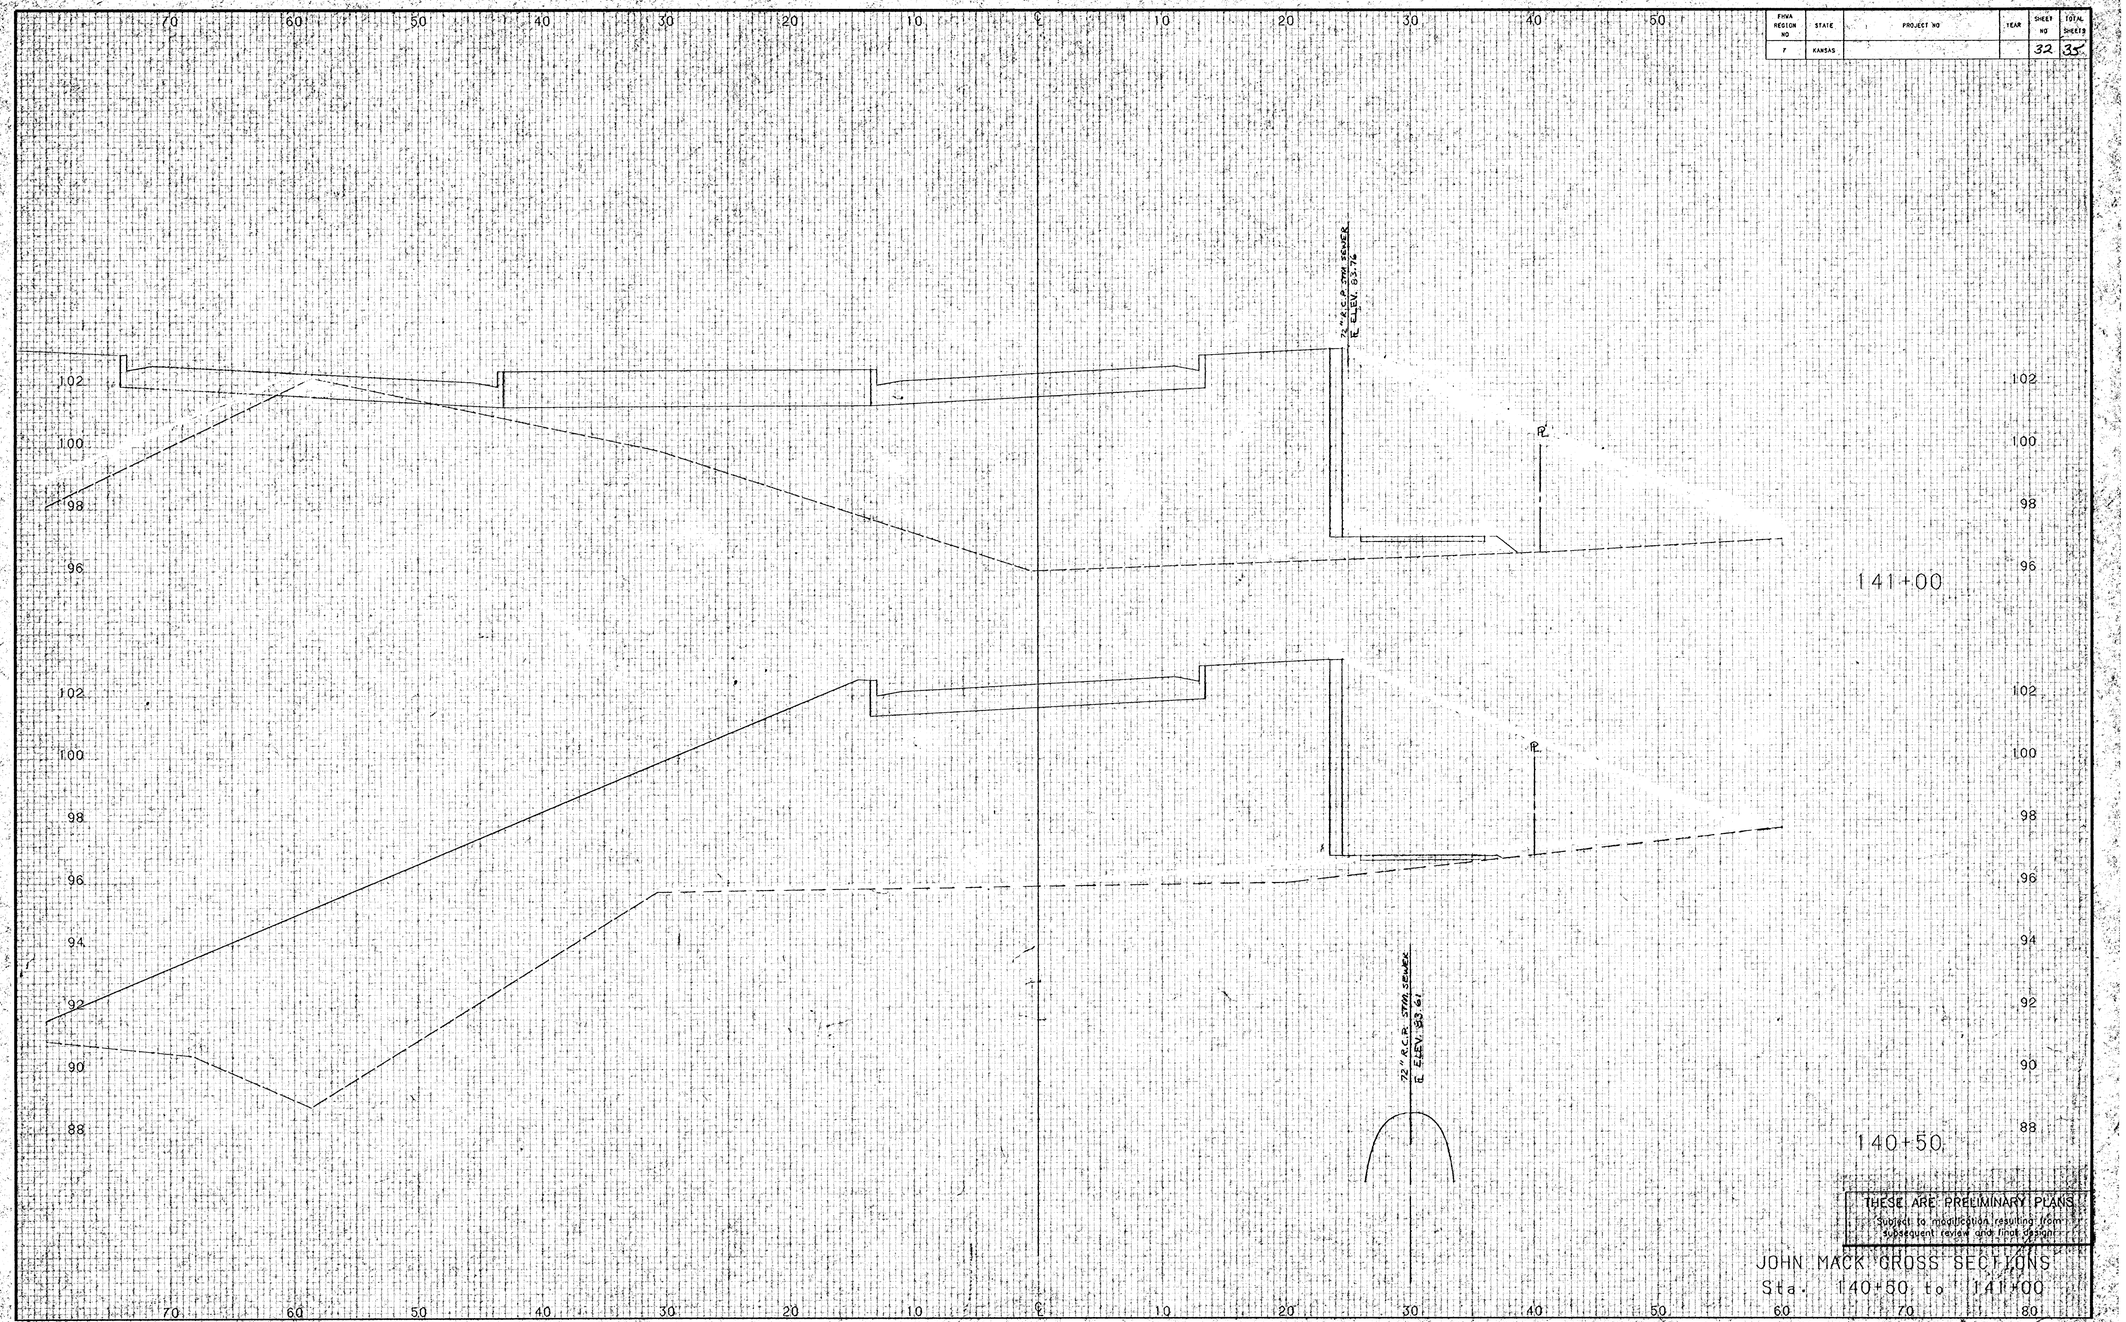

THESE ARE PRELIMINARY PLANS
Subject to modification resulting from subsequent review and final design

JOHN MACK GROSS SECTIONS
Sta. 140+50 to 141+00