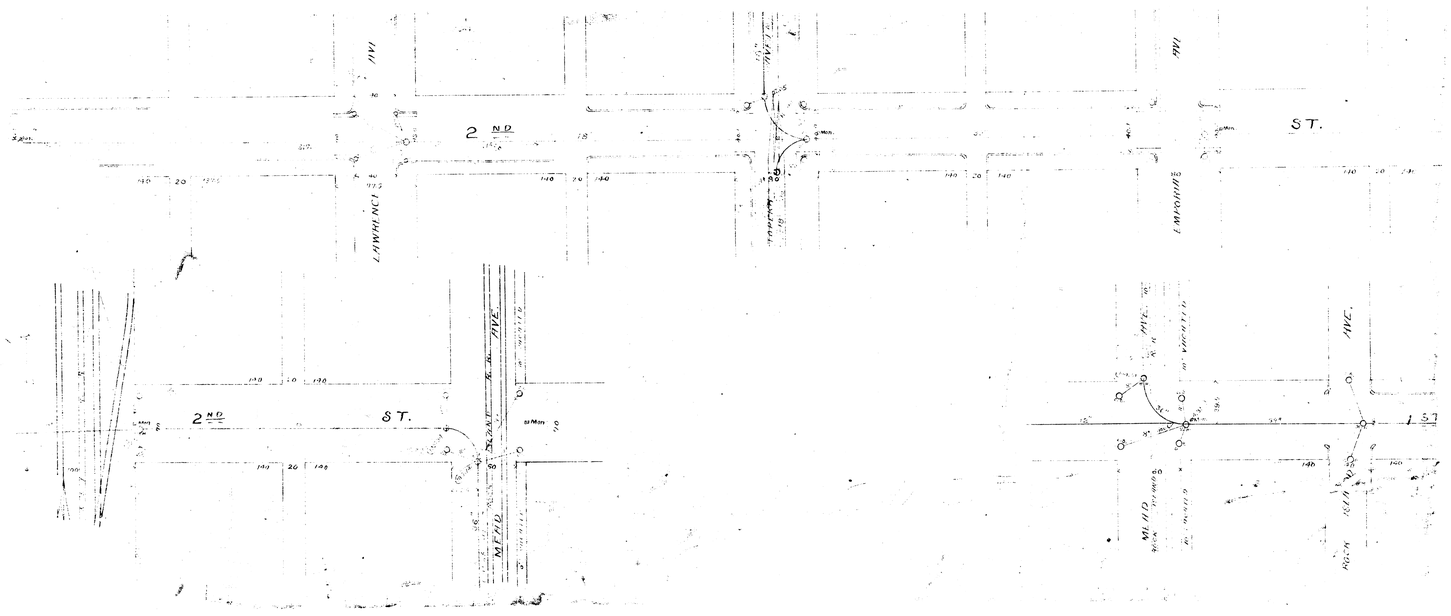


Storm Water Sewer No. 5