
BENEFIT DISTRICT STORM WATER SEWER NO. 92

B.E. SMITH CITY ENGINEER CITY OF WICHITA KANSAS

PROJECT NO. C 29-9

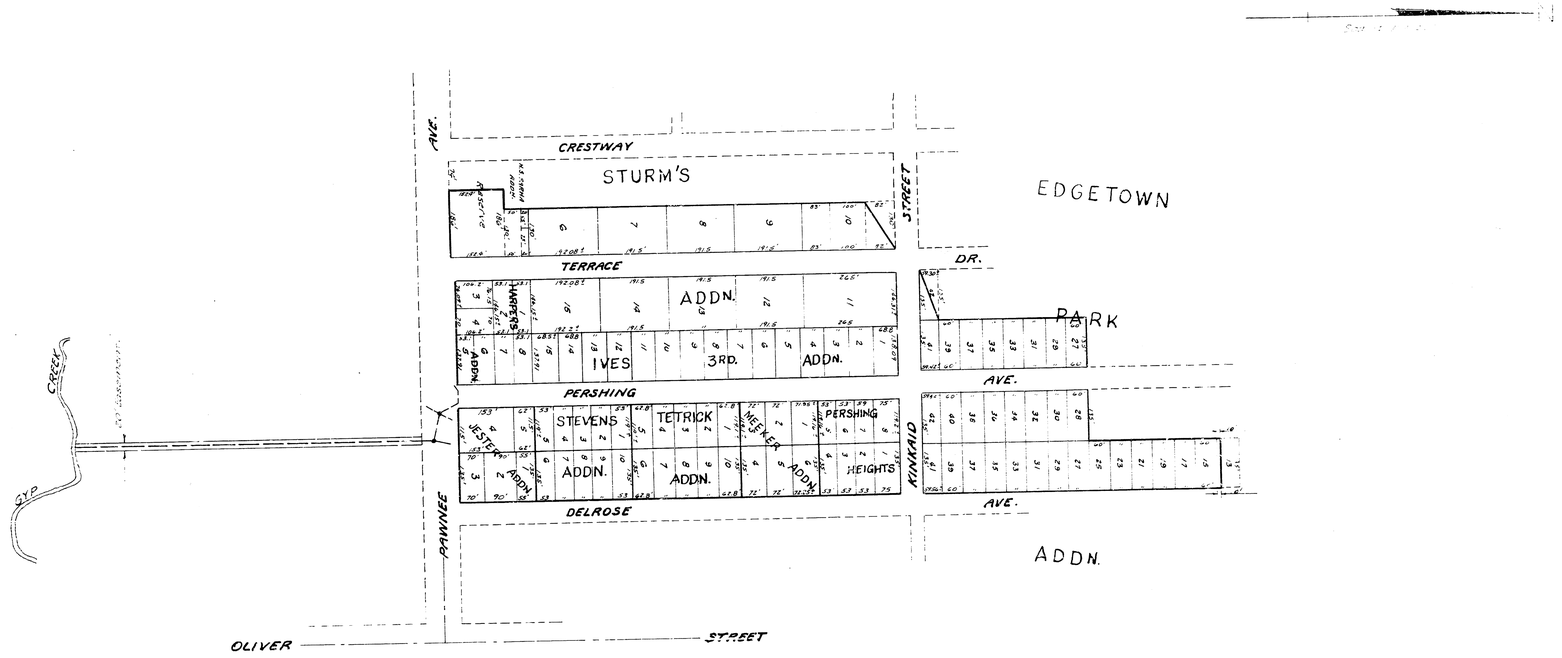

Sta. 0+00 is a point on ℄ 20' Easement 933.23' South of ℄ Pawnee and 540' West of ℄ Oliver.

P.O.T. Sta. 1+06.25 Tacked Stake on ℄ Easement.

N

Sta. 5+00 Construct Type B Manhole.

0+00 0+50 1+00 1+50 2+00 2+50 3+00 3+50 4+00 4+50 5+00 5+50

30" R.C.P. @ 1.20 %

Const. 12 lin. ft. of Reinf. Concrete Encasement.

Broken Concrete R/P-Rap to be placed on cutfall slope. Cost to be incidental to 30" R.C.P.

Sta. 0+00 to 0+27 Earth backfill to be mechanical tamped. Cost to be incidental to 30" R.C.P.

B.M. 1/16.84 R.R. Spike W. Side P. Pole 45' (R/) ℄ Easement Sta. 4+74.5

115
105
95

0+15

30" R.C.P. @ 1.20 %

103.95 104.37 104.97 105.57 106.17 106.77 107.37 107.97 108.57 109.17 109.77 110.37 110.97

STORM WATER SEWER NO. 32

Project No. C29-9

DEC. 1959

0+00 0+50 1+00 1+50 2+00 2+50 3+00 3+50 4+00 4+50 5+00 5+50 6+00

2/3

Scale: 1" = 20'

N

NOTE TO FIELD ENGINEER
See pavement plan for curb elevations.

PAWNEE

PERSHING

Begin Widening ℄

Begin Widening

CAUTION
10" H.P. Gas Service Pipe

121.07 Top Curb
121.03 Top Curb
121.00 Top Curb
121.04 Top Curb
122.06 Top Curb
122.68 Top Curb

Fl⌀ 118.30
Fl⌀ 118.20
Fl⌀ 118.10
Fl⌀ 118.00
Fl⌀ 118.40
Fl⌀ 117.50
Fl⌀ 116.20
Fl⌀ 118.90
Fl⌀ 118.80
Fl⌀ 115.10
Fl⌀ 118.40
Fl⌀ 116.00
Fl⌀ 117.70
Fl⌀ 117.30
Fl⌀ 118.10
Fl⌀ 118.30
Fl⌀ 118.80
Fl⌀ 118.40
Fl⌀ 118.20
Fl⌀ 118.10
Fl⌀ 118.00
Fl⌀ 117.70
Fl⌀ 117.30
Fl⌀ 116.20
Fl⌀ 118.90

6+00 6+50 7+00 7+50 8+00 8+50 9+00

30" R.C.P. @ 1.20 ℄

B.M. 121.96 "a" Cut top west curb Pershing 1'N. of N.L. Pawnee.

Sta. 9+65.5 Const. Type "B" Manhole

½" Bolt on E Pawnee, 540' west & Oliver Sta. 9+99.39 (& 20' Easement)

B.M. 126.10 S.E. Cor. conc. porch House # 4625 E. Pawnee

Sta. 9+46.0 Rim Elev. 121.50 Type "B" M.H.

Sta. 10+63.5 Top M.H. 121.70 Type "B" M.H.

91 lin. ft. 30" R.C.P. @ 3.86 3/4%

Fl⌀ out 116.20

115.34 Fl⌀ out
115.44 Fl⌀ in

116.15 Fl⌀ out

110.97 111.57 112.17 112.77 113.37 113.97 114.57 115.17 115.7.4 116.15

120
110
100

6+00 6+50 7+00 7+50 8+00 8+50 9+00 9+50 10+00 10+50

STORM WATER SEWER NO. 32
Project No. C29-9

LOTE:
Sheet No. 3 Revised
4-24-70
W.W.

3/3