
B.M. 14935 N.W. Cor Conc. Porch SE Cor. Terrace Dr. & Kinkaid

Survey Cmpl. Bk. S-16
Plan P.S.
Eng. D.A.
Checked

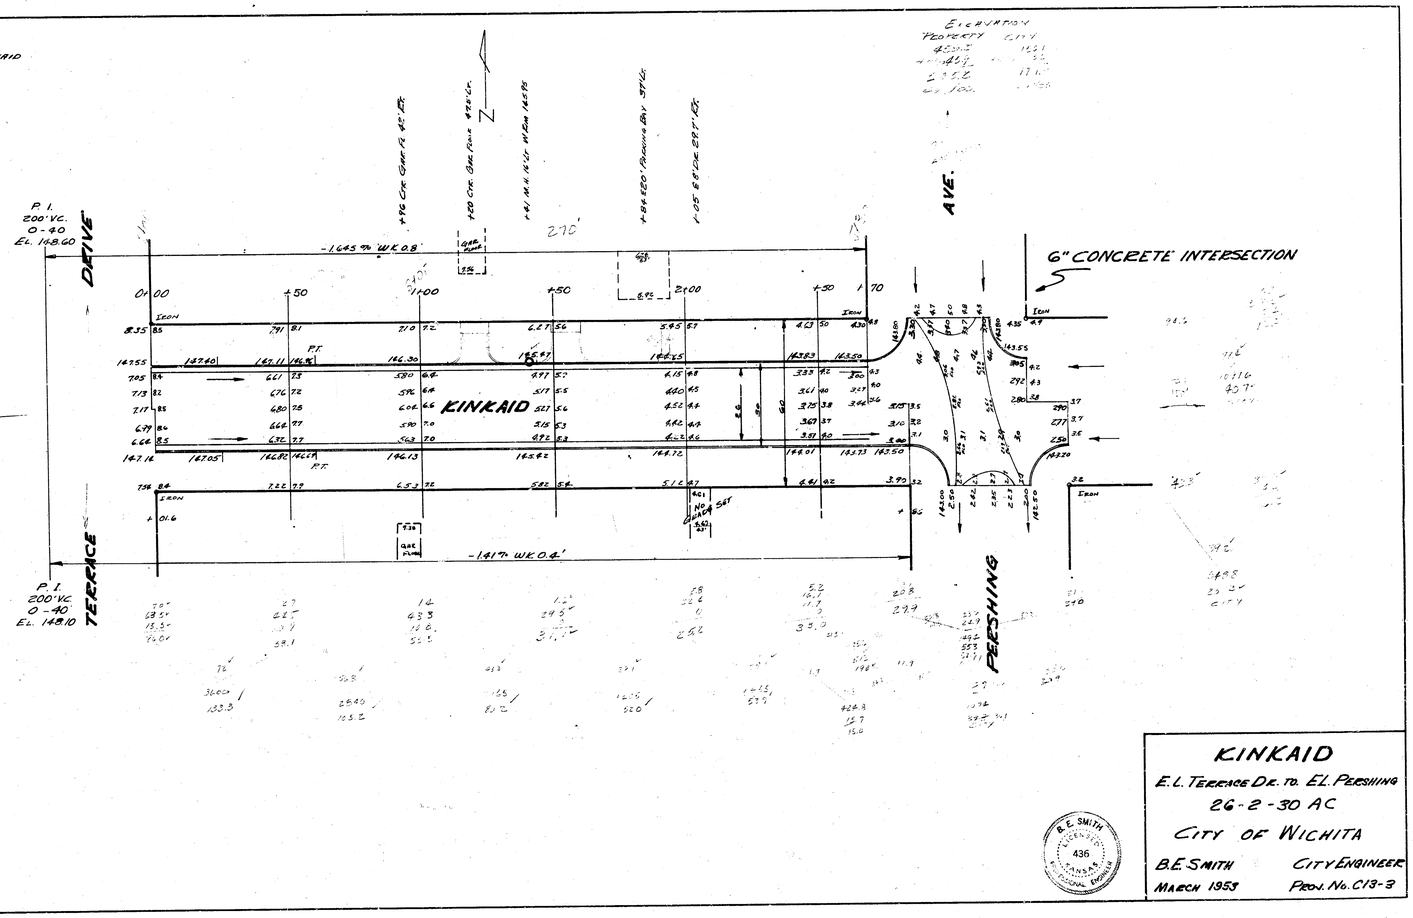


# KINKAID

E. L. TERRACE DR. TO EL. PERSHING

26 - 2 - 30 AC

CITY OF WICHITA

B.E. SMITH — CITY ENGINEER

MARCH 1953 — PROJ. NO. C13-3

B. E. SMITH — KANSAS — 436 — REGISTERED PROFESSIONAL ENGINEER