B.M. 98.72 S.W. Cor. Conc. Porch Ho. S.E. Cor. Lulu & Scott
B.M. 97.14 "G" in Globe S.Cor. Scott N.L. Laura
B.M. 96.24 S.E. Cor. Conc. Porch Ho. N.W. Marion & Laura

Ties to Iron - N.W. Laura & Marion:
62.51' N.N.W. to S.E. Cor. E. Porch
54.03' N.N.W. to S.E. Cor. Ho.
62.18' W.N.W. to S.W. Cor. Ho.
50.80' S. to S.W. Iron

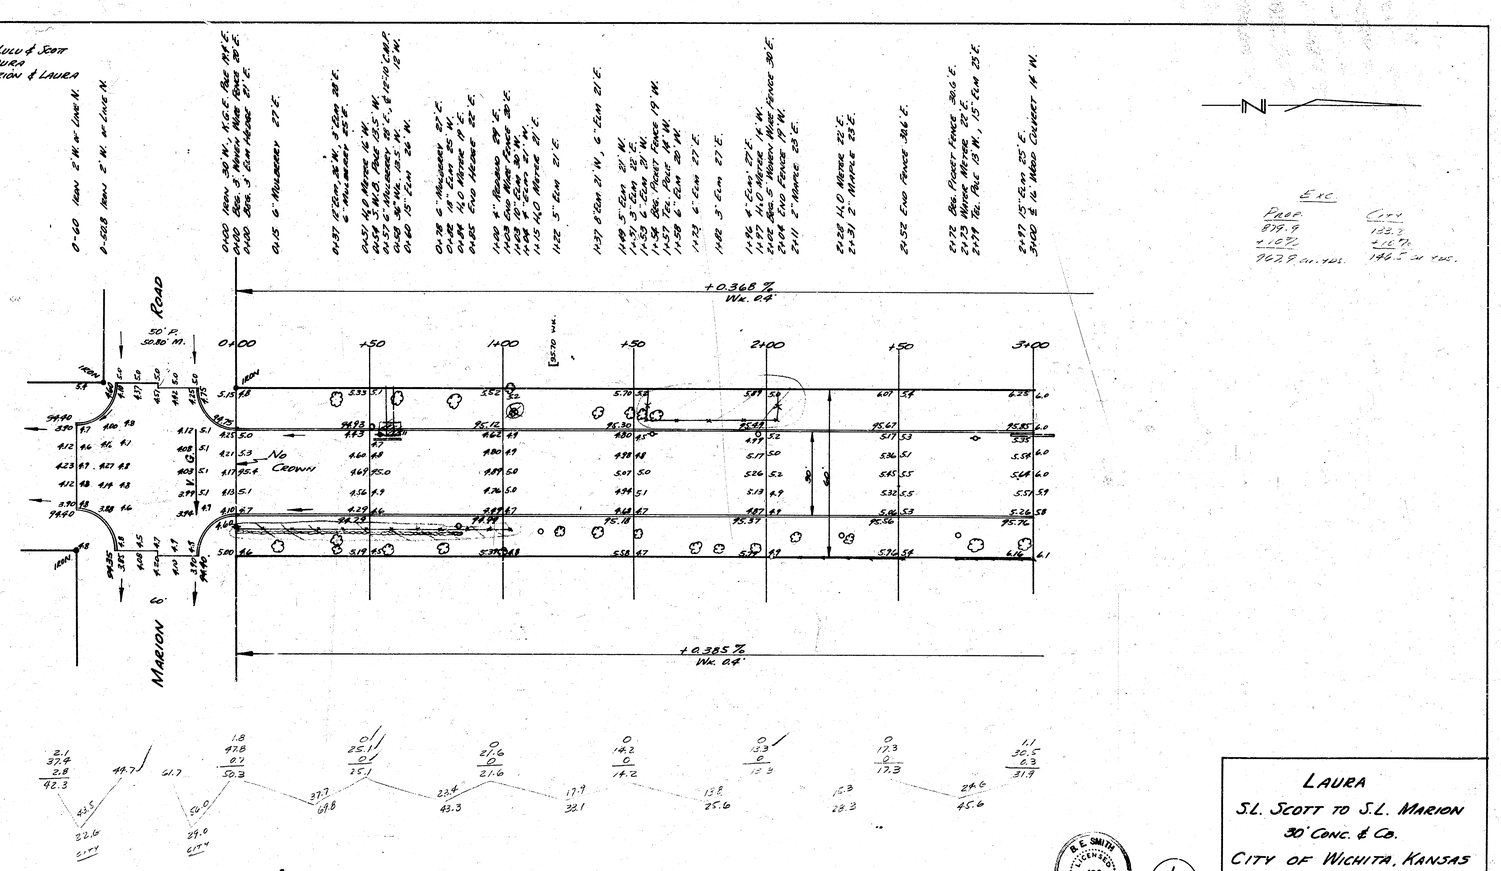

Survey CHW
Plan D.L.
Exc
Checked J.T.

B.E. SMITH
LICENSED
436
KANSAS
PROFESSIONAL ENGINEER

1/2

LAURA
S.L. SCOTT TO S.L. MARION
30' CONC. & CO.
CITY OF WICHITA, KANSAS
B.E. SMITH · CITY ENGINEER
JULY, 1953 PROJ. C13-122

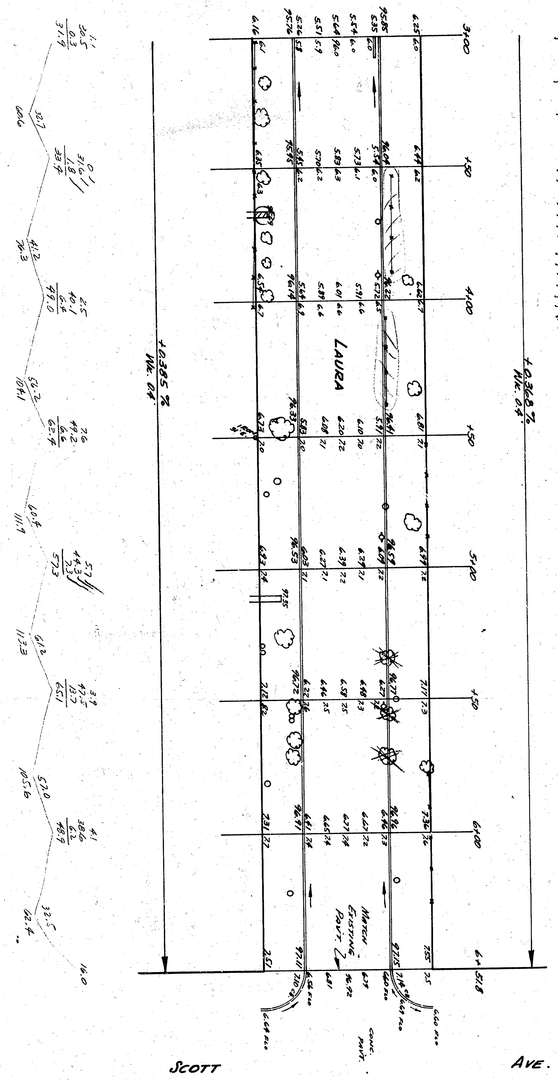

3+01 Beg Picket Fence 29' E.

3+17 3" Elm 26' E.

3+30 6" Elm 27' E.

3+53 8" Mulberry 27' E.
3+55 Beg. 4' Woven Wire Fence 19' W.

3+60 End Fence 30' E.
3+67 2" Ho. Wk. 25' E.
3+68 Beg. Picket Fence 30' E.
3+70 Water Meter 14' W.

3+75 5" Mulberry 26' E.
3+85 5" Elm 26' E.
3+89 End Fence 19' W.
3+90 Tel. Pole 14' W.
3+92 4" Elm 24' W
3+98 5" Elm 26' E.
4+02 End Fence 31' E.
4+07 Beg. 3' Wire Fence 16' W.

4+33 8" Elm 26' W.
4+39 End Fence 16' W.

4+47 24" Elm 21' E.
4+53 Beg. 4' Wire Fence 30' W.

4+67 Water Meter 23' E.
4+72 Gas Meter 27' E.
4+77 Water Meter 15' W.
4+83 8" Elm 25' W
4+89 End Fence 30' W., Tel. Pole 14' W.

5+11 30" Bek. Wk. 22' E.

5+26 10" Walnut 21' E.
5+29 Gas Meter 29' E.
5+31 Gas Meter 29' E.
5+39 12" Elm 15' W.

5+50 Water Meter 18' W.
5+53 15" Elm 18' E., Tel. Pole 14' W.
5+55 12" Mulberry 15' W.
5+56 Water Meter 19' E.
5+58 Water Meter 19' E.
5+65 18" Elm 19' E.
5+71 18" Mulberry 14' W., 8" Mulberry 19' E.
5+76 12" Elm 29' W.
5+78 Beg. 5' Wire Fence
5+81 Gas Meter 28' E.

6+18 Water Meter 18' W.
6+23 Water Meter 20' E.
6+27 End Fence 30' W.