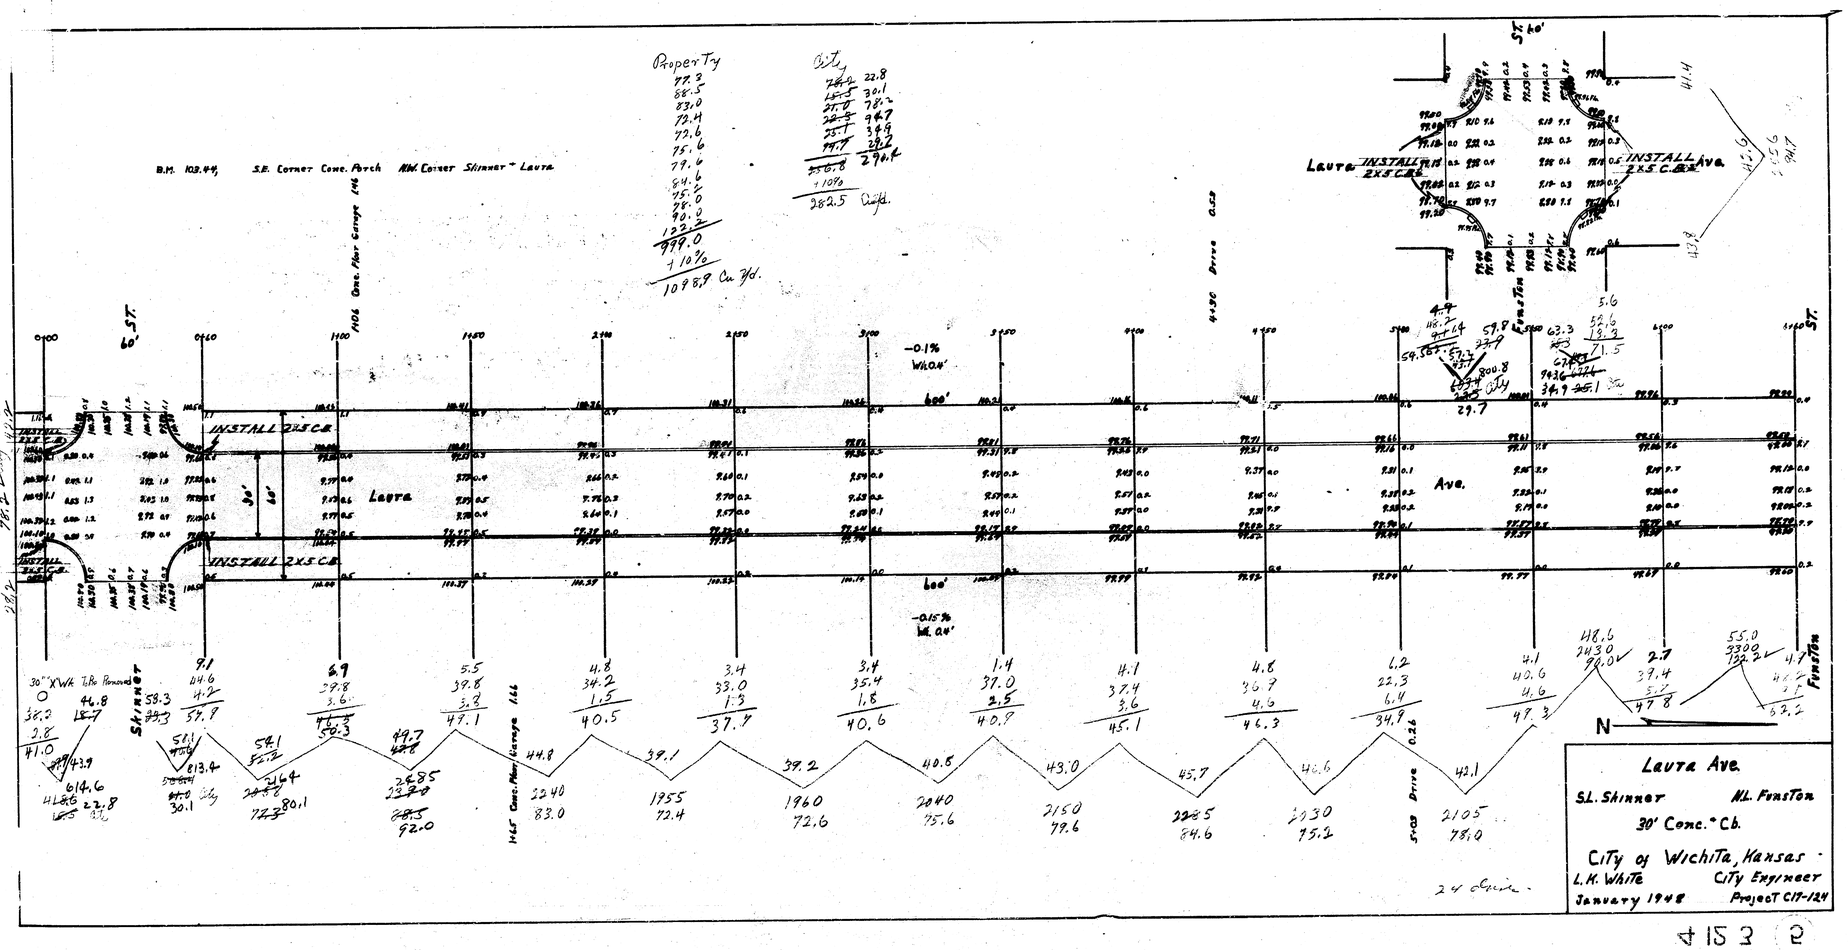
Laura Ave.
S.L. Shinner
N.L. Funston
30' Conc. Cb.
City of Wichita, Kansas
L.H. White
City Engineer
January 1948
Project C17-124
B.M. 103.44, S.E. Corner Conc. Porch NW. Corner Shinner & Laura
INSTALL 2x5 C.B.
Property
Cut
N