
B.M. 175.03 N.W. Cor. 1st Conc. Step No. # 2692 N. Lorraine
B.M. 179.08 S.W. Cor. 1st Conc. Step No. # 3108 E. 25th St.

Chain. N. on E.P.L.

Exc.	
Prep	Emb.
557.4	57.5
+10%	11.5%
613.1 cu. yds.	62.2 cu. yds.

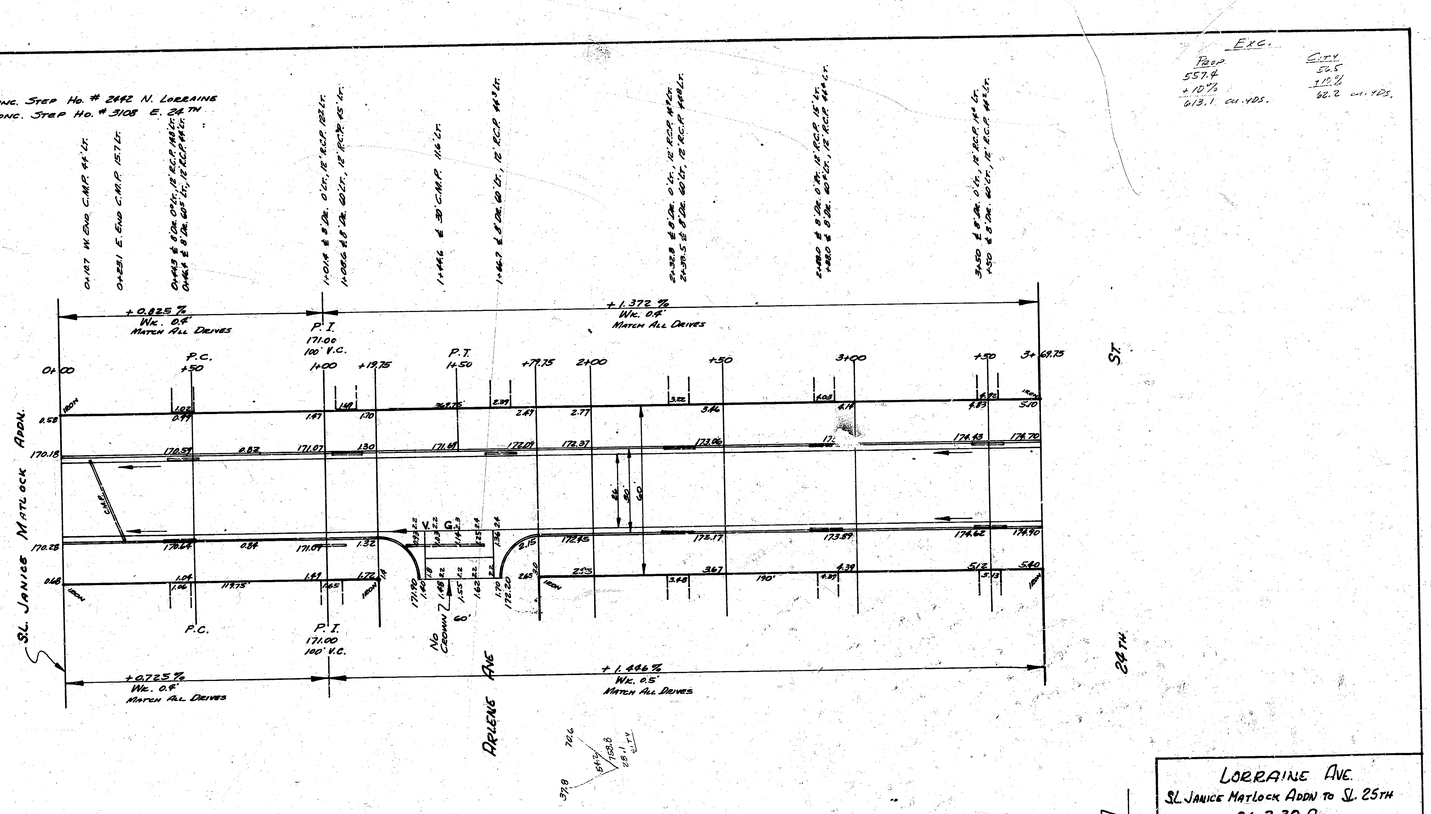

NOTE TO CONTRACTOR & FIELD ENGINEER:
All Entrance Pipes to be Removed and Placed on Owner's Property. Street Dept. will Remove Same if Desired.

1"=20'

B.E. Smith License No. 436 Kansas Professional Engineer

Lorraine Ave.
St. Janice Matlock Addn to St. 25th
26-2-30 Ac.

City of Wichita, Kansas
B.E. Smith — City Engineer
Jan. 29, 1953 — Proj. No. 012-253