NOTE:
CONTRACTOR TO VERIFY LOCATION, PIPE TYPE, AND ELEVATION OF EXISTING WATER LINE PRIOR TO CONSTRUCTION.

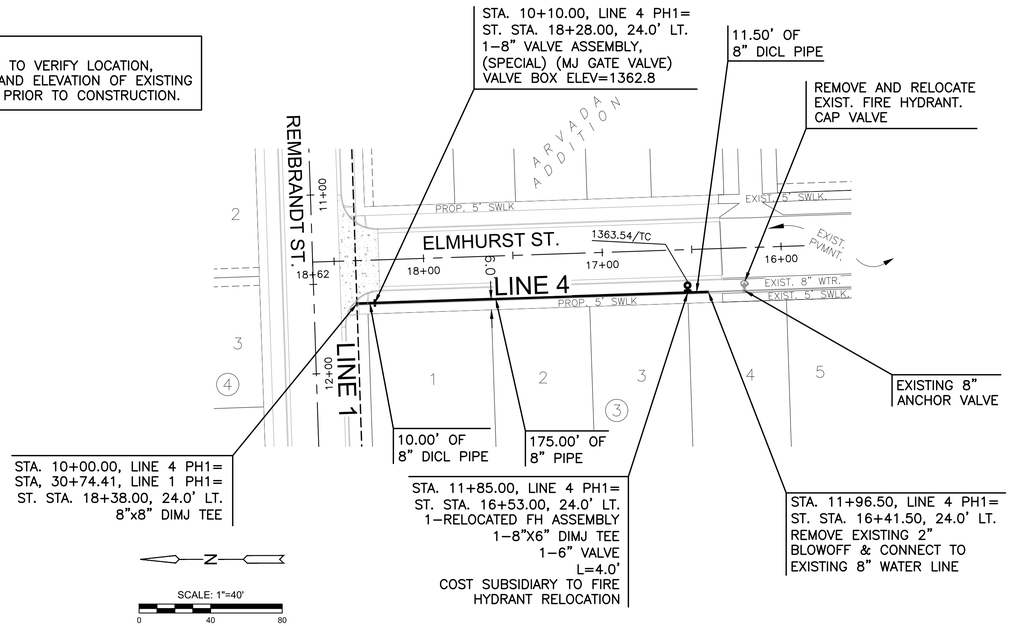

PLAN WTR LINE 4 PH1
PROFILE WTR LINE 4 PH1

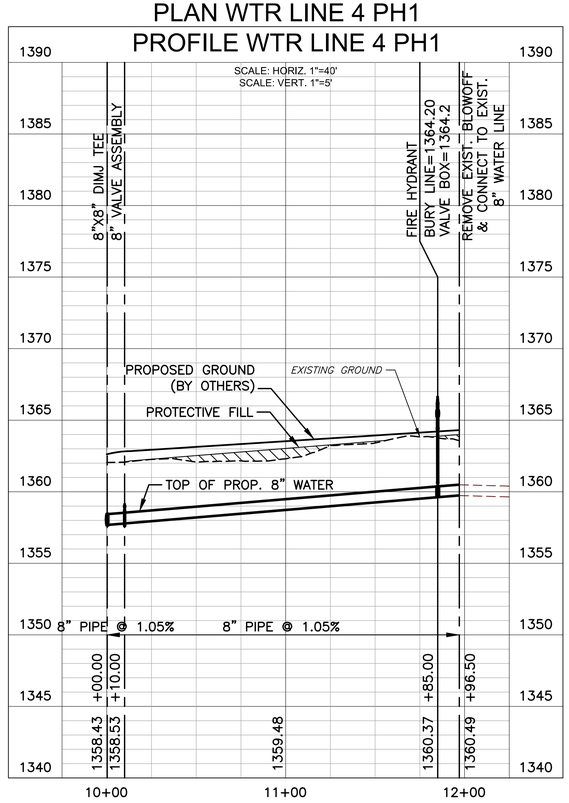

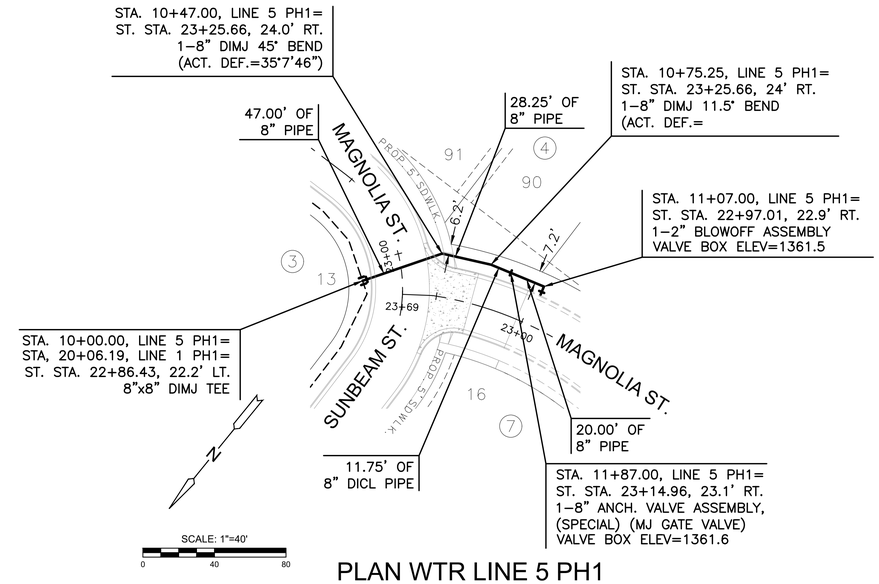

PLAN WTR LINE 5 PH1
PROFILE WTR LINE 5 PH1

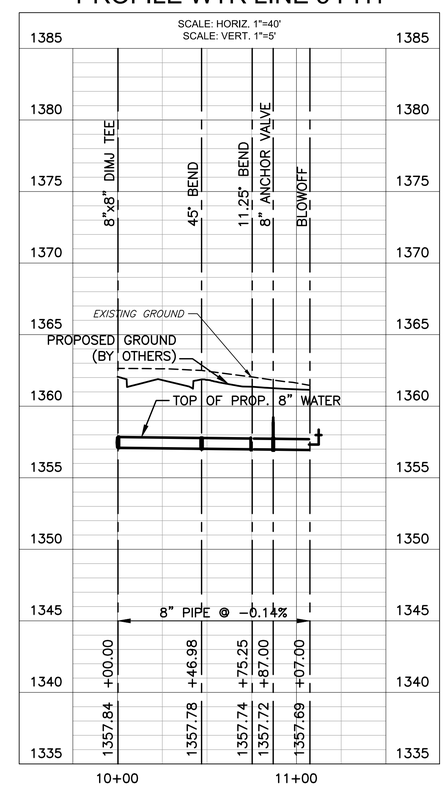

MKEC
Wichita, KS • 316.684.9600

SCOTT PRESTON EDWARDS
LICENSED
24423
KANSAS
PROFESSIONAL ENGINEER
3/17/26

WATER DISTRIBUTION SYSTEM FOR
ARVADA SECOND ADDITION
PHASE 1

WATER LINE 4 & 5

PROJECT NO.	448-2026-001085
SCALE	VERT: 1"=5' HORIZ: 1"=40'
DRAWN	BWS
DESIGNED	DFL
CHECKED	SPE

NO.	REVISION	DATE
0	ISSUED FOR CONSTRUCTION	03/17/26

SHEET NO.
C-205-W01
6 OF 22

©2026 MKEC ENGINEERING, INC. ALL RIGHTS RESERVED WWW.MKEC.COM. THESE DRAWINGS AND THEIR CONTENTS, INCLUDING, BUT NOT LIMITED TO, ALL CONCEPTS, DESIGNS, & IDEAS ARE THE EXCLUSIVE PROPERTY OF MKEC ENGINEERING, INC. (MKEC), AND MAY NOT BE USED OR REPRODUCED IN ANY WAY WITHOUT THE EXPRESS CONSENT OF MKEC.

PLOTTED: Tuesday, March 17, 2026 @ 04:42PM
J:\PROJECTS\2025\250101\0400_ARTBITIC BUILDERS_ARVADA 2ND ADD\00 CAD\SHTS\05 CIV\LI\WTR\250400_C-205-W01.DWG