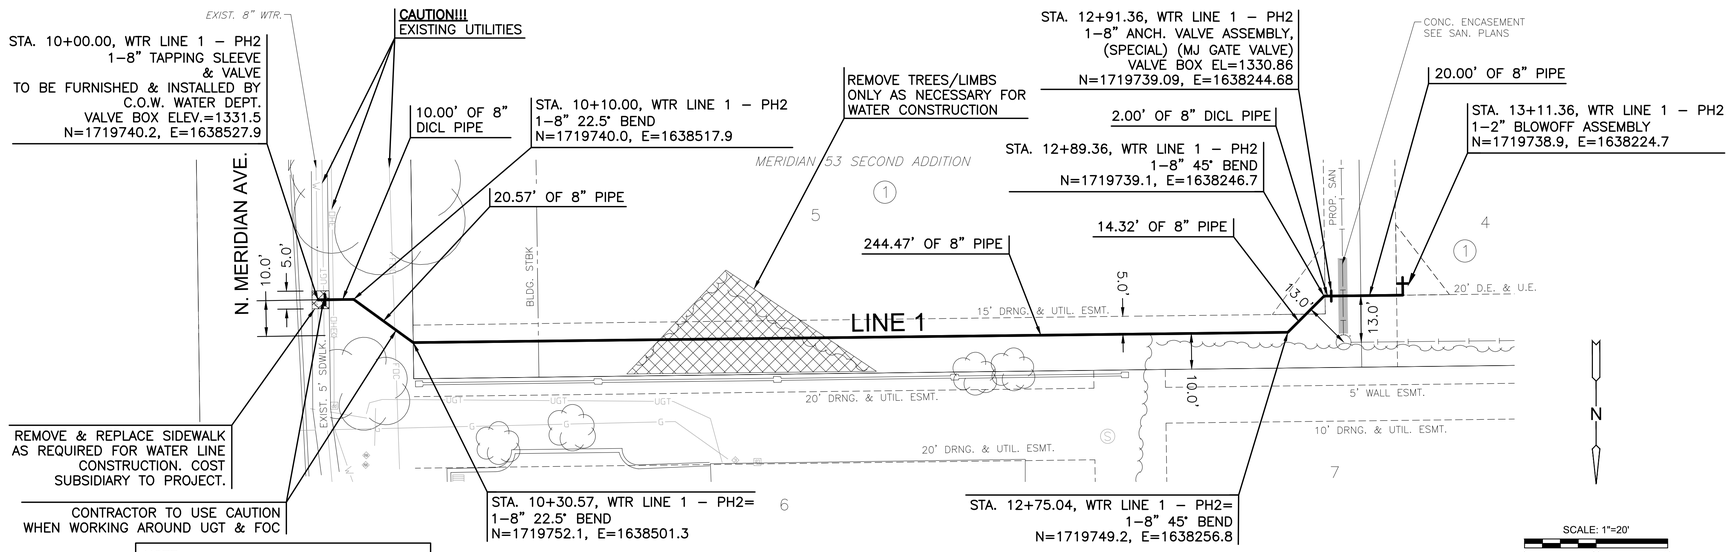

NOTE:
CONTRACTOR TO VERIFY LOCATION, PIPE TYPE, AND ELEVATION OF EXISTING WATER LINE PRIOR TO CONSTRUCTION.

LEGEND

= TREE REMOVAL

PLAN WTR LINE 1 - PH2
PROFILE WTR LINE 1 - PH2

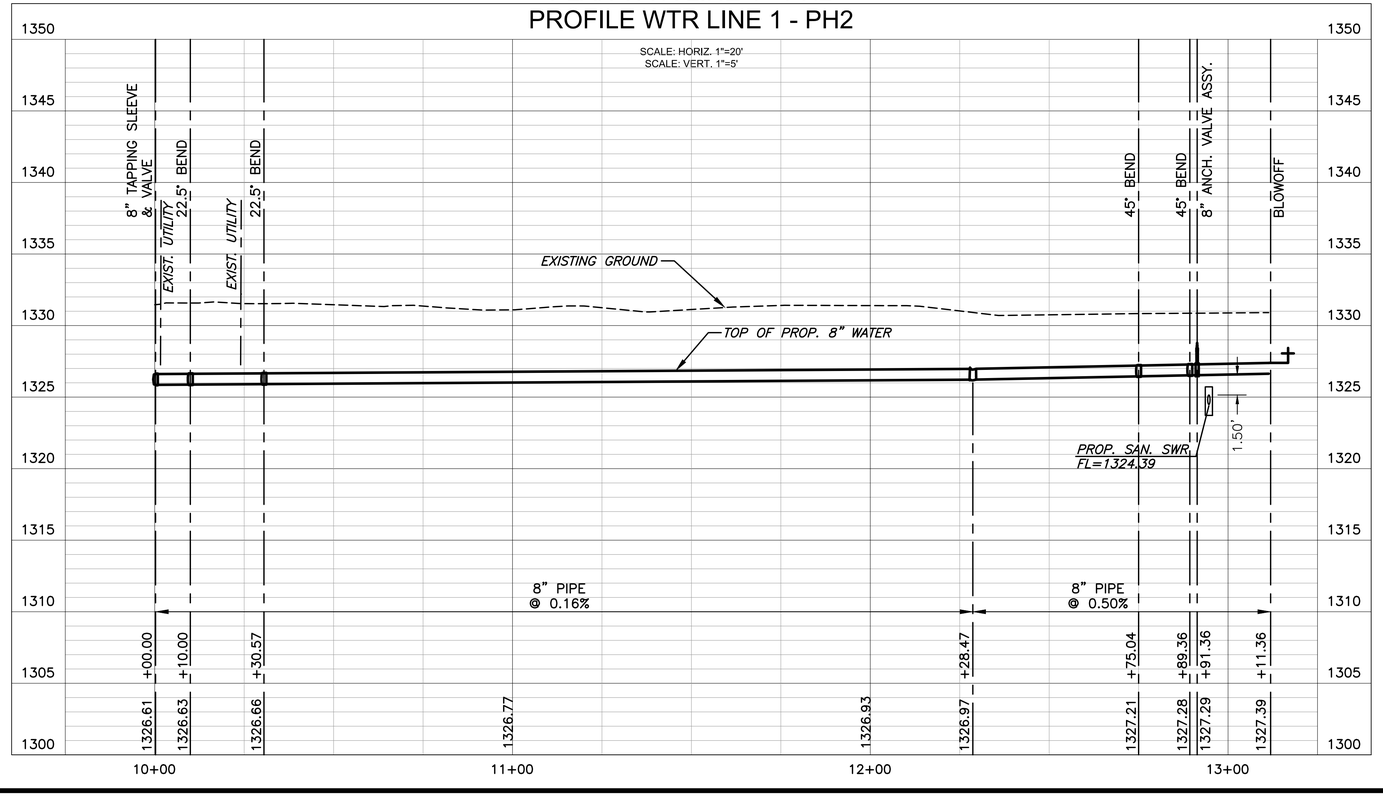

MKEC
Wichita, KS • 316.684.9600

SCOTT PRESTON BLINN LICENSED 24423 KANSAS PROFESSIONAL ENGINEER
4/22/26

WATER DISTRIBUTION SYSTEM IMPROVEMENTS
MERIDIAN 53 SECOND ADDITION
PHASE 2

WATER LINE 1

PROJECT NO.	
	448-2024-003911
SCALE	VERT: 1"=5' HORIZ: 1"=20'
DRAWN	RMH
DESIGNED	DFL
CHECKED	SPE

NO.	REVISION	DATE
0	ISSUED FOR CONSTRUCTION	4/22/2026

SHEET NO.
C-201-W02
02 OF 13

©2026 MKEC ENGINEERING, INC. ALL RIGHTS RESERVED WWW.MKEC.COM THESE DRAWINGS AND THEIR CONTENTS, INCLUDING, BUT NOT LIMITED TO, ALL CONCEPTS, DESIGNS, & IDEAS ARE THE EXCLUSIVE PROPERTY OF MKEC ENGINEERING, INC. (MKEC), AND MAY NOT BE USED OR REPRODUCED IN ANY WAY WITHOUT THE EXPRESS CONSENT OF MKEC.

J:\PROJECTS\2023\2301010232_MERIDIAN 53 SECOND\00 230232 CAD\SHTS\05 CIVIL\WTR\PH2\230232_C-101-W02.DWG

PLOTTED: Wednesday, April 22, 2026 @ 11:30AM