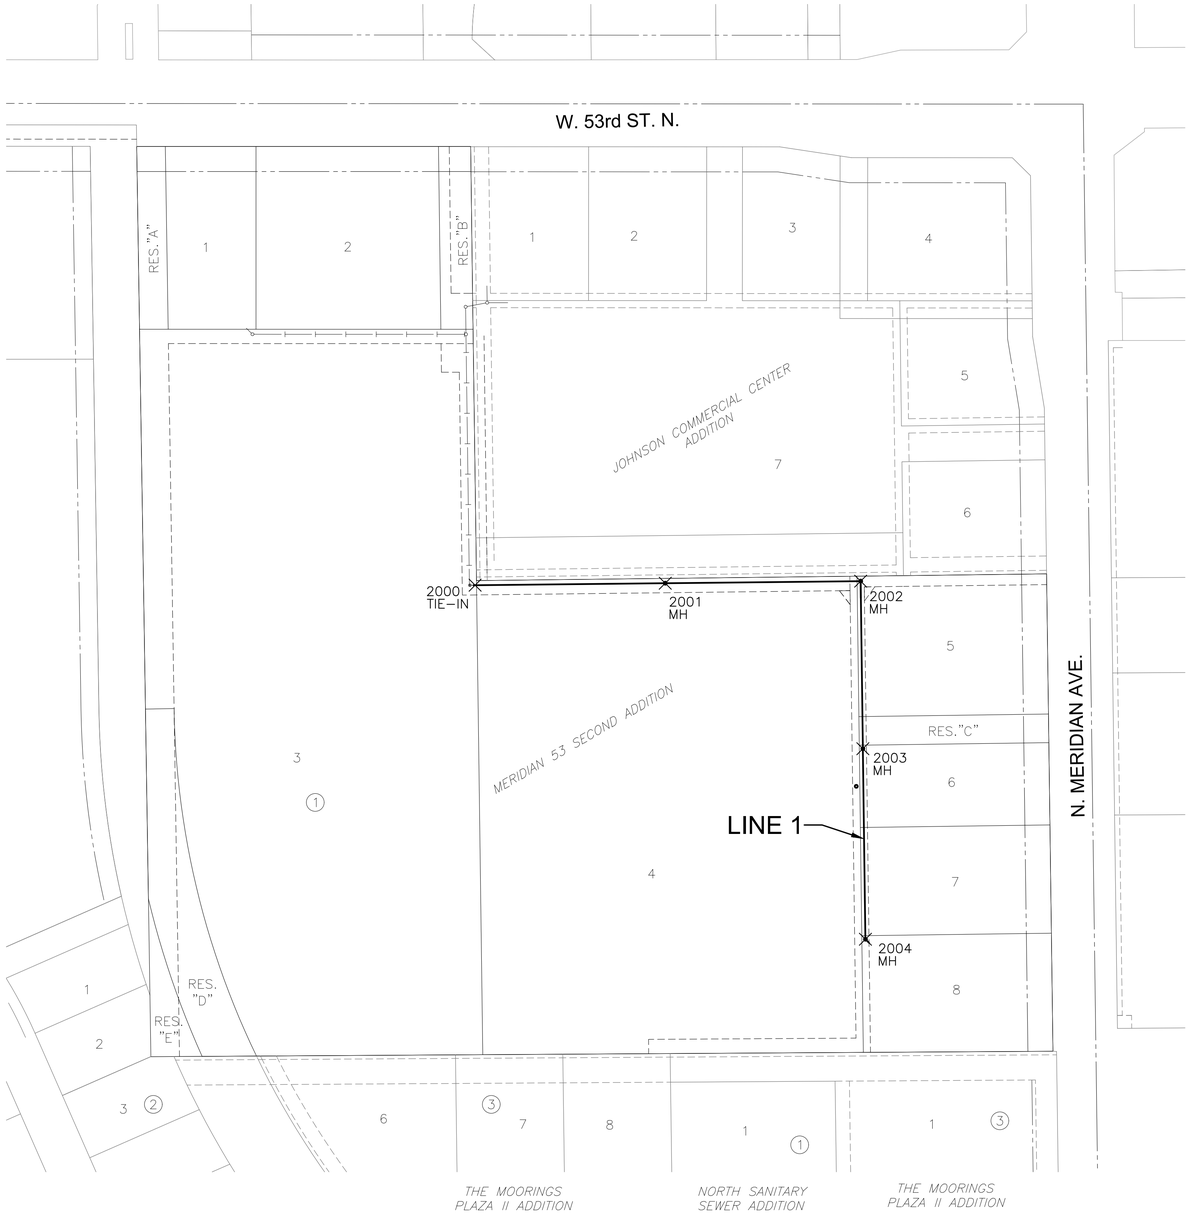

SANITARY POINTS			
Point #	Northing	Easting	Desc.
2000	1719746.40	1637702.49	TIE–IN
2001	1719749.19	1637968.16	MH
2002	1719752.05	1638241.24	MH
2003	1719517.87	1638244.36	MH
2004	1719251.57	1638247.90	MH

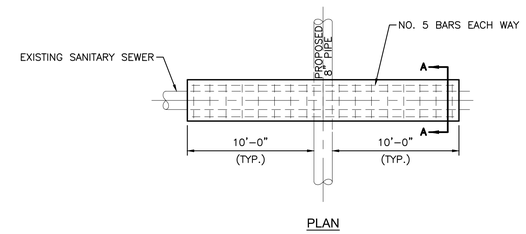

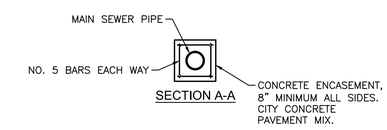

TYPICAL SANITARY SEWER ENCASEMENT DETAIL

NO SCALE

N

SCALE: 1" = 100'
0 100 200

MKEC
Wichita, KS • 316.684.9600

SCOTT PRESTON BLAIR LICENSED 24423 KANSAS PROFESSIONAL ENGINEER
4/22/26

SANITARY SEWER PHASE 2

MERIDIAN 53 SECOND ADDITION

WICHITA, KANSAS

COORDINATE MAP & TABLE

PROJECT NO. 468-2024-003916

SCALE 1"=100'

DRAWN	DESIGNED	CHECKED
RMH	DFL	SPE

NO.	REVISION	DATE
0	ISSUED FOR CONSTRUCTION	4/22/26

SHEET NO.
C-601-S02
05 OF 12

©2026 MKEC ENGINEERING, INC. ALL RIGHTS RESERVED WWW.MKEC.COM. THESE DRAWINGS AND THEIR CONTENTS, INCLUDING, BUT NOT LIMITED TO, ALL CONCEPTS, DESIGNS, & IDEAS ARE THE EXCLUSIVE PROPERTY OF MKEC ENGINEERING, INC. (MKEC), AND MAY NOT BE USED OR REPRODUCED IN ANY WAY WITHOUT THE EXPRESS CONSENT OF MKEC.

PLOTTED: Wednesday, April 22, 2026 @ 12:21 PM

J:\PROJECTS\2023\2010\1023\2_MERIDIAN 53 SECOND\00 230222 CAD\SHTS\05 CIVIL\SAN\PH230222_C-601-S02.DWG