


Mc Comas Circle
from NL 31st st. south to and including Cul-de-sac

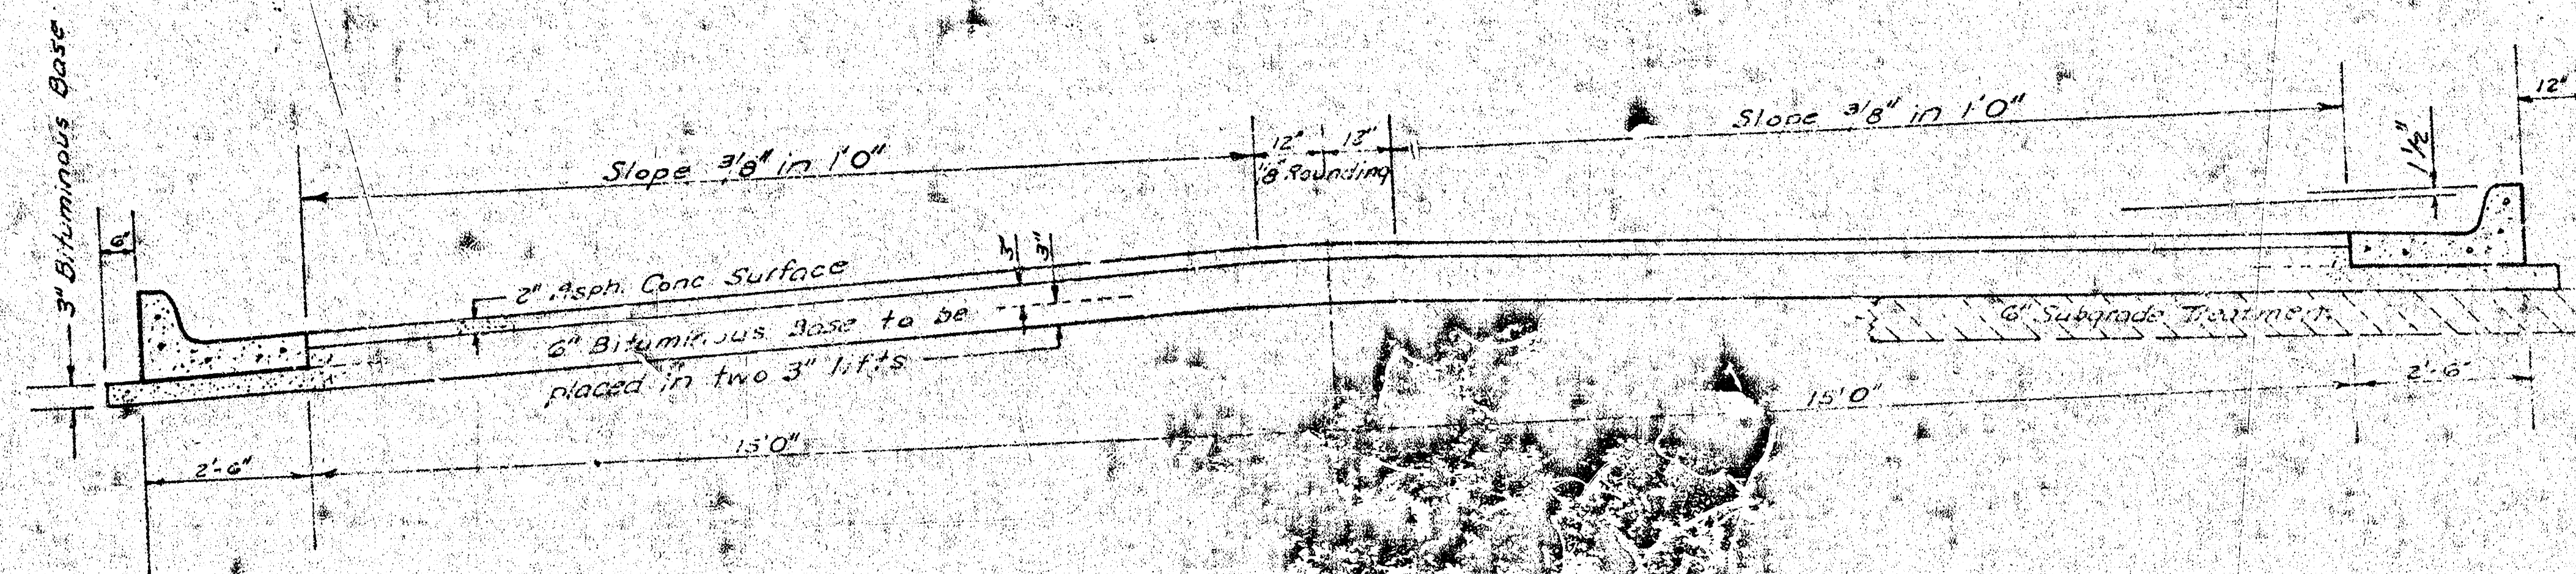


TYPICAL

35' ASPHALTIC CONCRETE PAVEMENT WITH BITUMINOUS BASE

A TACK COAT OF EMULSIFIED ASPHALT (SS-1H) SHALL BE APPLIED AT AN APPROXIMATE RATE 0.05 GALLONS PER SQ YD BETWEEN LIFTS OF ASPHALTIC MATERIALS WHEN ORDERED BY THE ENGINEER. TACK COAT WILL NOT BE PAID FOR DIRECTLY AND SHALL BE CONSIDERED AS SUBSIDIARY TO PRICE BID FOR ASPHALTIC PAVEMENT. BITUMINOUS BASE AND ASPHALTIC CONCRETE WEARING SURFACE SHALL BE PLACED WITH A LAYDOWN MACHINE HAVING AUTOMATIC CONTROLS FOR CROWN AND GRADE. CONSTRUCTION JOINTS IN EACH LIFT SHALL BE STAGGERED A MINIMUM DISTANCE OF 1' WITH JOINTS IN PRECEDING LIFTS AND PLACED SUCH THAT A JOINT SHALL BE CONSTRUCTED ON THE CENTERLINE IN THE TOP LIFT.


DETAIL OF TRANSVERSE CONSTRUCTION JOINTS

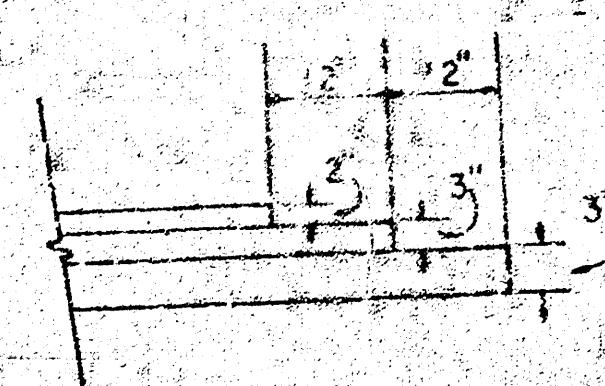



TRANSVERSE CONSTRUCTION JOINTS SHALL BE CONSTRUCTED IN FLEXIBLE BASE PAVEMENTS AT LOCATIONS WHERE PAVEMENT TEMPORARILY ENDS TO FACILITATE FUTURE PAVEMENT CONSTRUCTION AS SHOWN BY DETAIL. THE COST OF CONSTRUCTING THE TRANSVERSE CONSTRUCTION JOINTS SHALL NOT BE MEASURED OR PAID FOR DIRECTLY BUT SHALL BE INCLUDED IN THE BID PRICE FOR SQUARE YARDS OF ASPHALTIC CONCRETE PAVEMENT.

The A.C. Pavement between the curb curb & gutter shall be paid as Sq.Yds. 15' A.C. Pavement (6" Bituminous Base). The Bituminous Base under the curb curb & gutter shall be paid as Sq.Yds. 3" Bituminous Base.

COMBINED CURB & GUTTER

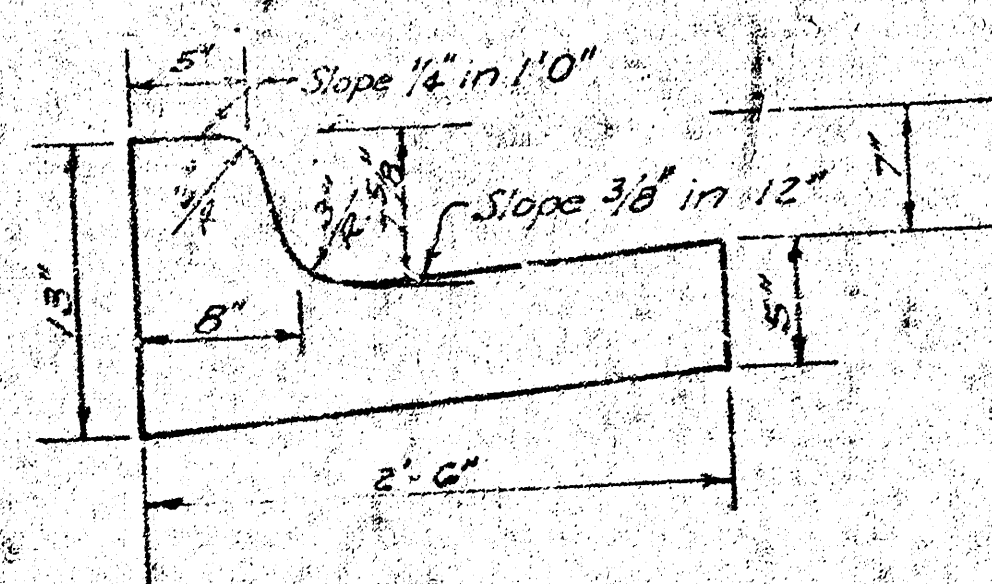

ROLL TYPE CURB & GUTTER

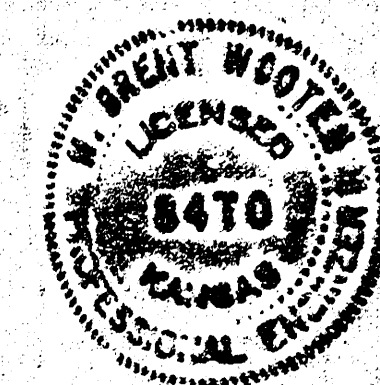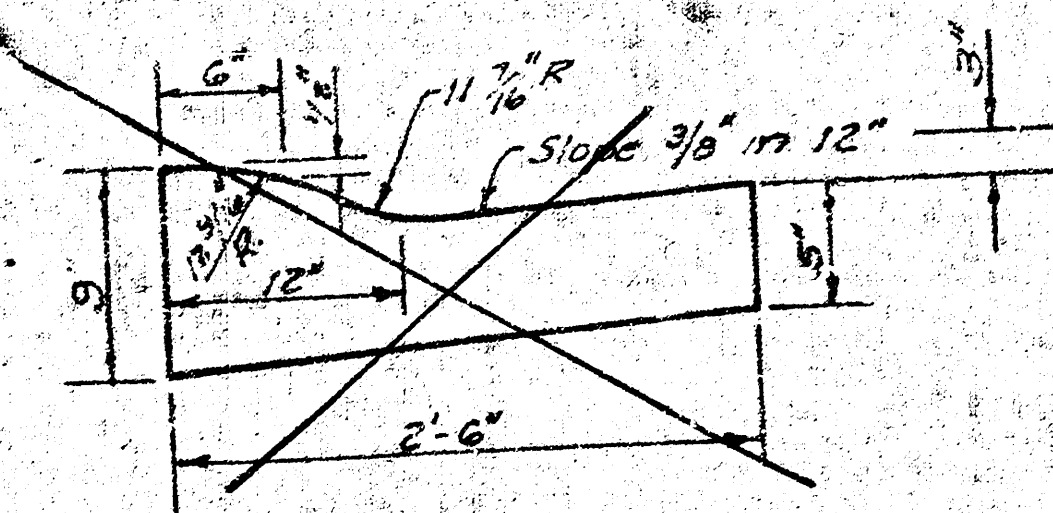

CITY OF WICHITA KANSAS

DEPARTMENT of PUBLIC WORKS - Engineering Division

D. Saffers - ACTING CITY ENGINEER

DATE _____ Proj No. 472-76-245-80555-000-000-001

FILMED FROM THE BEST AVAILABLE COPY

Survey Armour
Plan Fleming
Exc
Blacken



Notes

1. Field Engineer to make ties to all Irons. Irons Disturbed or Destroyed are to be Replaced.
2. Denotes Removal

Existing 2" Asph Conc Surface w/
6" Conc Base

	Excavation	Earthwork Comp. Fill	Manipulation
City	90.8cy		
+10%	<u>9.1cy</u>		
Total	99.9cy	0.0cy	179 sy
Property	259.3cy		
+10%	<u>28.9cy</u>		
Total	318.2cy	0.0cy	941 sy



FILMED FROM THE BEST
AVAILABLE COPY.....