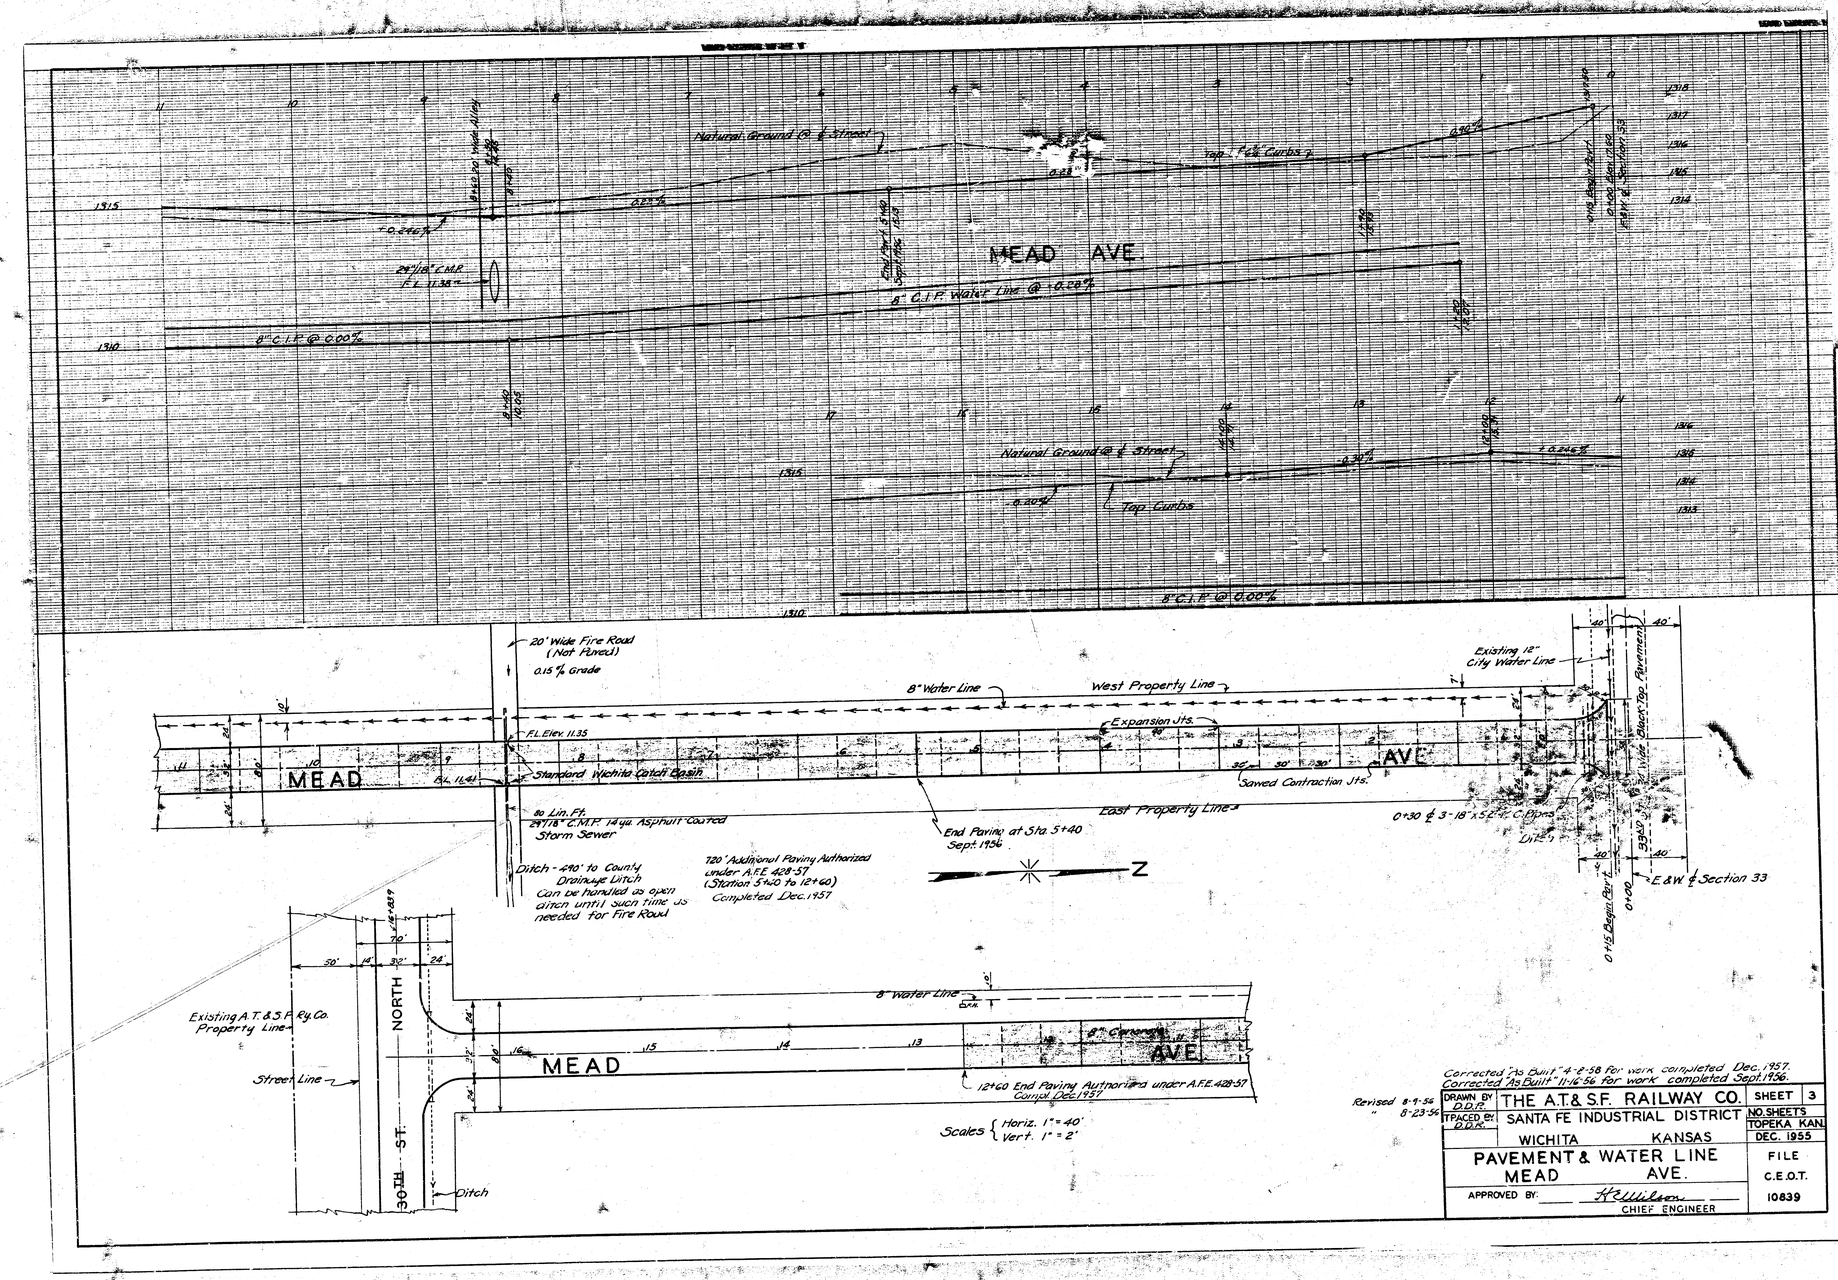


Santa Fe – THE ATCHISON, TOPEKA AND SANTA FE RAILWAY COMPANY

OPERATING DEPARTMENT · P.O. Box 1738 900 Jackson Street, Topeka, Kansas 66601 · 913 234-0481

September 8, 1972

210441

Mr. Darrell R. Brewer
Right-of-Way & Estimating Engineer
City of Wichita
104 South Main
Wichita, Kansas 67202

Dear Mr. Brewer:

Enclosed as per your request are "as built" plans of

Meade Avenue, C.E.O.T. Drawing No. 10339, Sheets 3 and 7.


Very truly yours,

C. L. Holman


C. L. Holman
Asst. Gen. Mgr.-Engr.

encl.


cc: Mr. W. C. Merritt

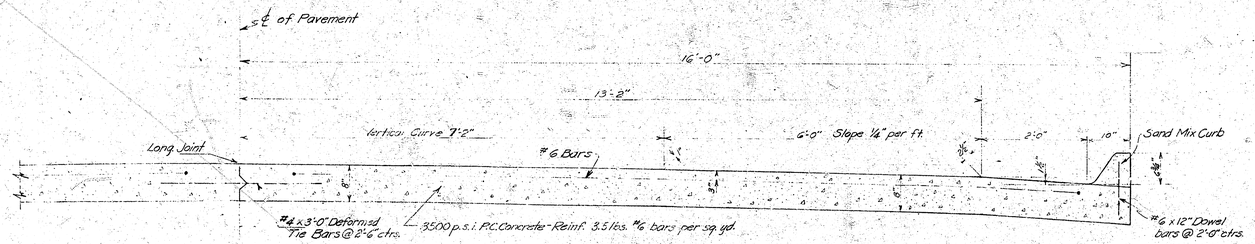

TRANSVERSE SECTION — P. C. CONCRETE
NO SCALE

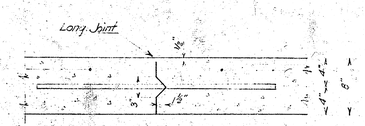


LONGITUDINAL JOINT DETAIL

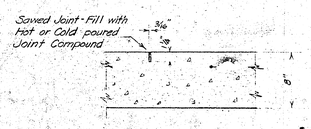

CONTRACTION JOINT DETAIL

PLAN
NO SCALE

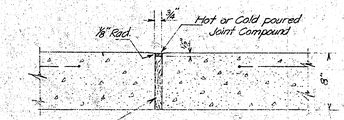

EXPANSION JOINT DETAIL

NOTE: All work in connection with this paving shall comply with Standard Specifications of the City of Wichita, Kansas for 3" concrete pavement.

Corrected for work Completed Dec. 1957
Corrected "As Built" 11-14-1958 (Correction Shown Thus)

Revised July 31, 1957

DRAWN BY D.D.R.

THE A.T.&S.F. RAILWAY CO.
SANTA FE INDUSTRIAL DISTRICT
WICHITA KANSAS

PAVEMENT DETAILS

SHEET 7
NO SHEETS
TOPEKA, KANS.
AUGUST 1957

FILE
C.E.O.T.
10-33

APPROVED: A. E. Williams
CHIEF ENGINEER