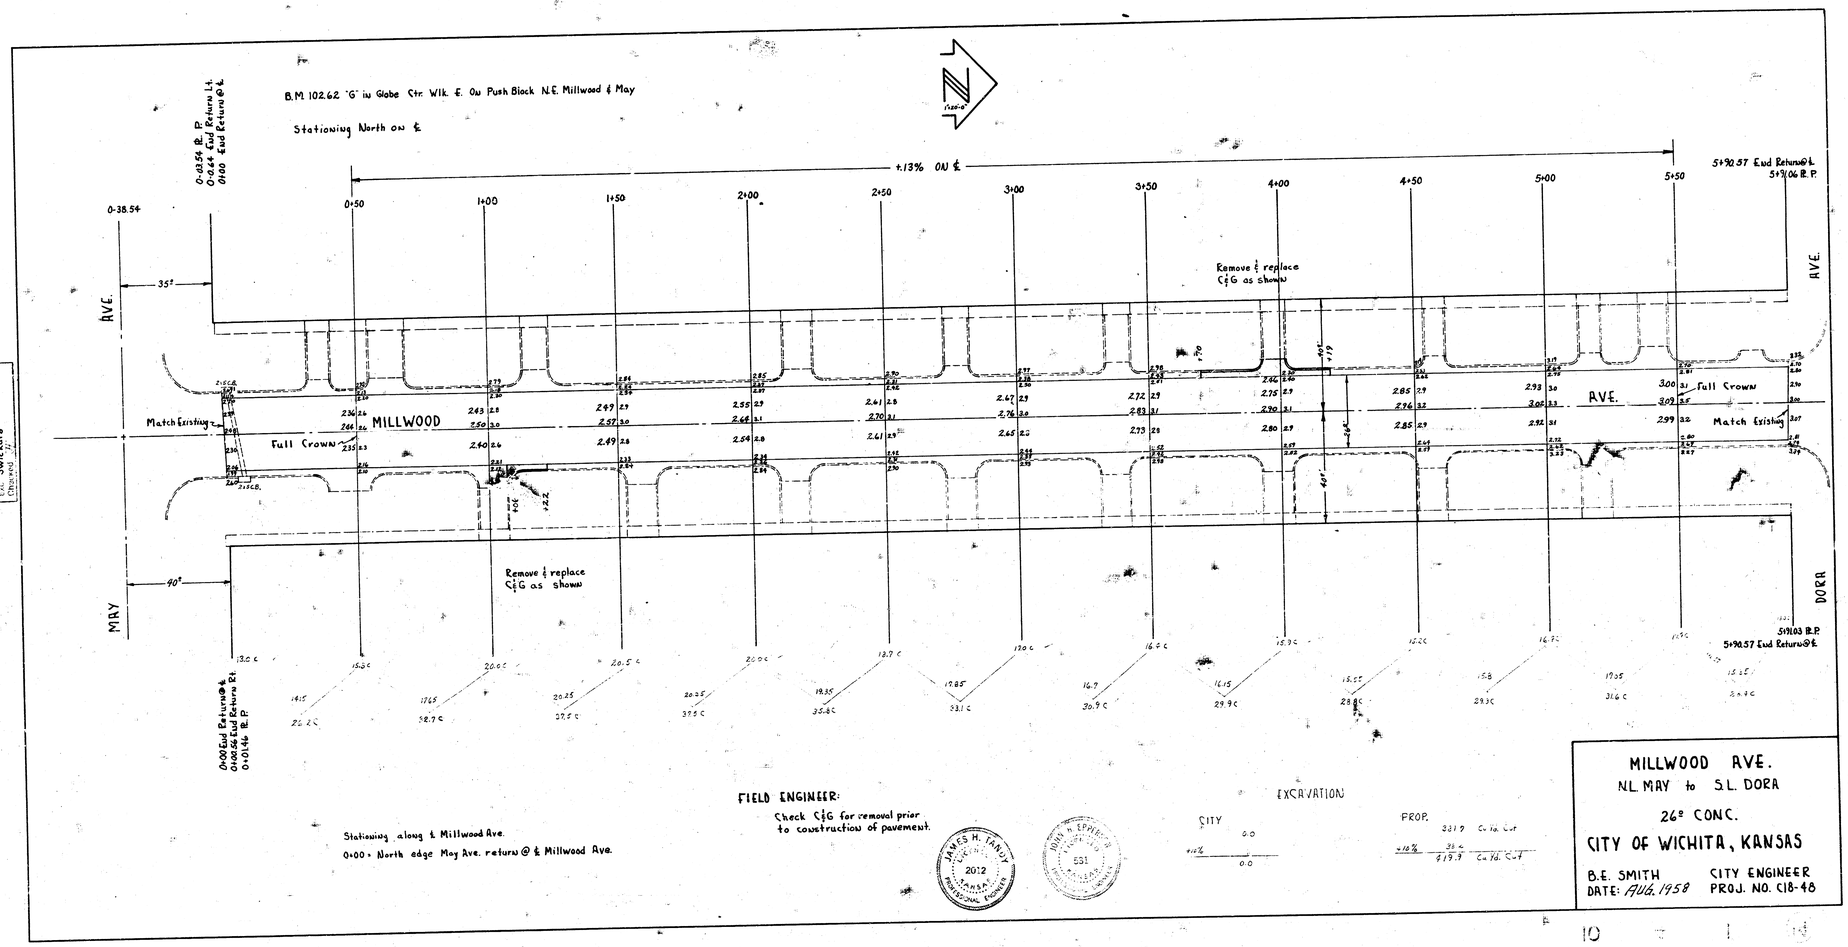

Stationing along ℄ Millwood Ave.
0+00 = North edge May Ave. return @ ℄ Millwood Ave.

FIELD ENGINEER:
Check C&G for removal prior to construction of pavement.

EXCAVATION

CITY
0.0
+.12%
0.0

PROP.
381.9 Cu. Yd. Cut
+.10%
36.6
419.9 Cu. Yd. Cut

JAMES H. TANDY
CIVIL ENGINEER
2012
KANSAS
PROFESSIONAL ENGINEER

JOHN A. EPHRIAM
CIVIL ENGINEER
551
KANSAS
PROFESSIONAL ENGINEER

MILLWOOD AVE.
N.L. MAY to S.L. DORA
26' CONC.
CITY OF WICHITA, KANSAS
B.E. SMITH CITY ENGINEER
DATE: AUG. 1958 PROJ. NO. C18-48