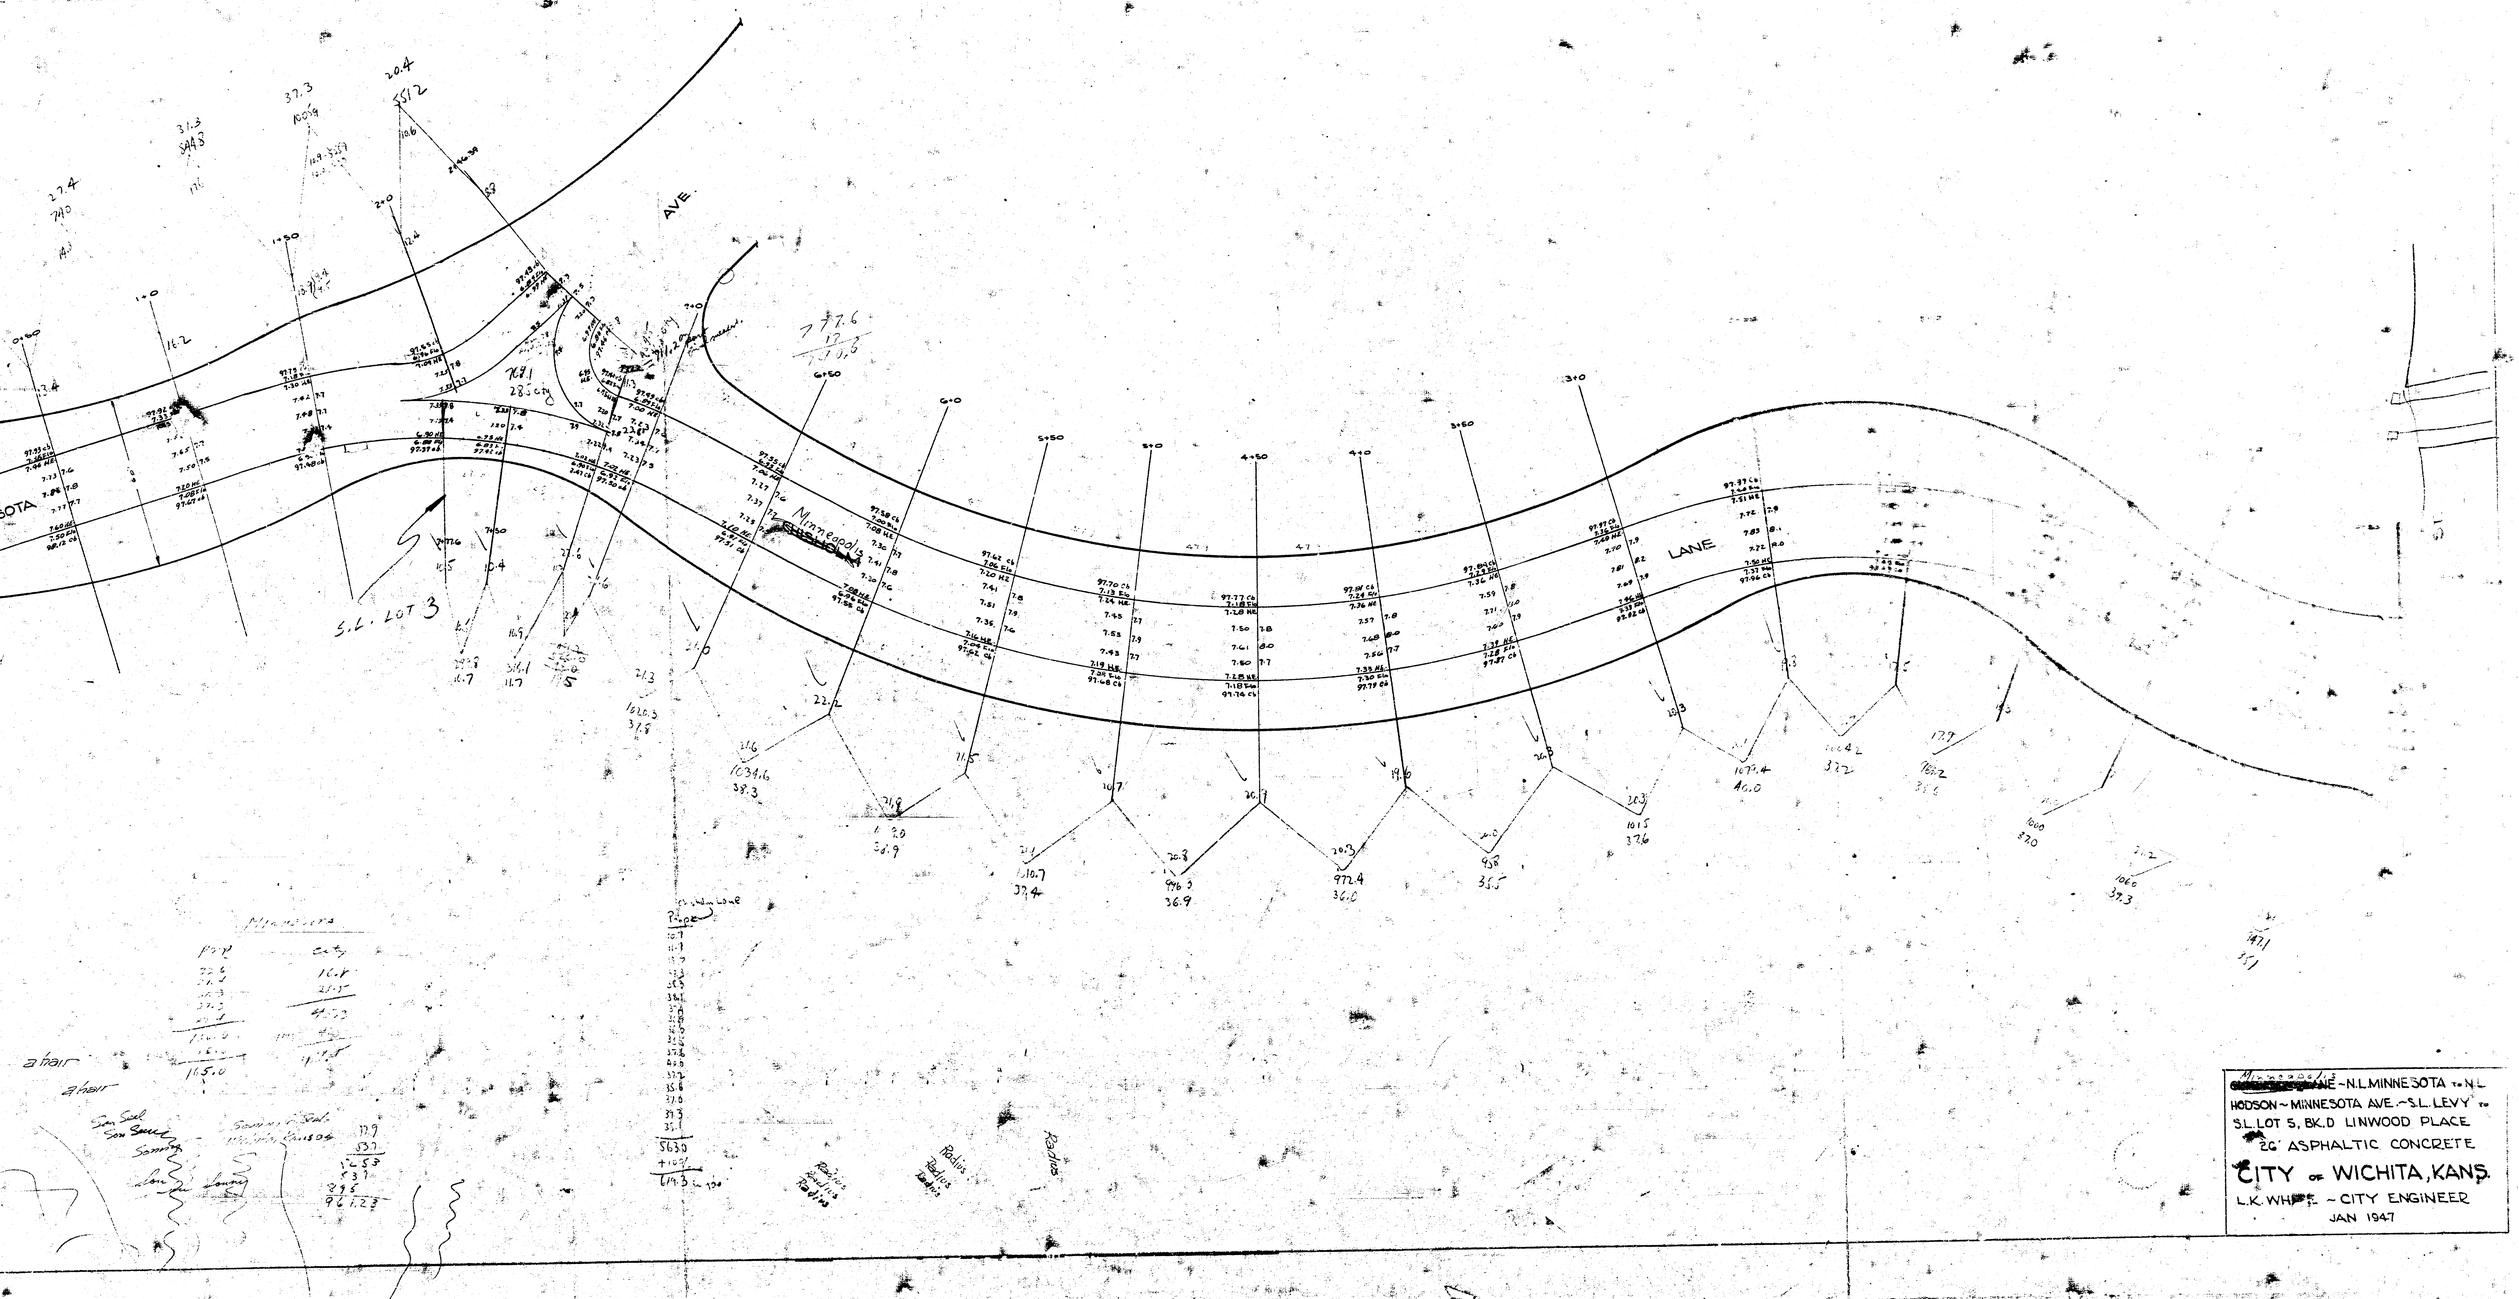

~~MINNESOTA~~ AVE ~ N.L. MINNESOTA TO N.L.
HODSON ~ MINNESOTA AVE. ~ S.L. LEVY TO
S.L. LOT 5, BK. D LINWOOD PLACE
26' ASPHALTIC CONCRETE

CITY OF WICHITA, KANS.

L.K. WHEELER ~ CITY ENGINEER

JAN 1947