



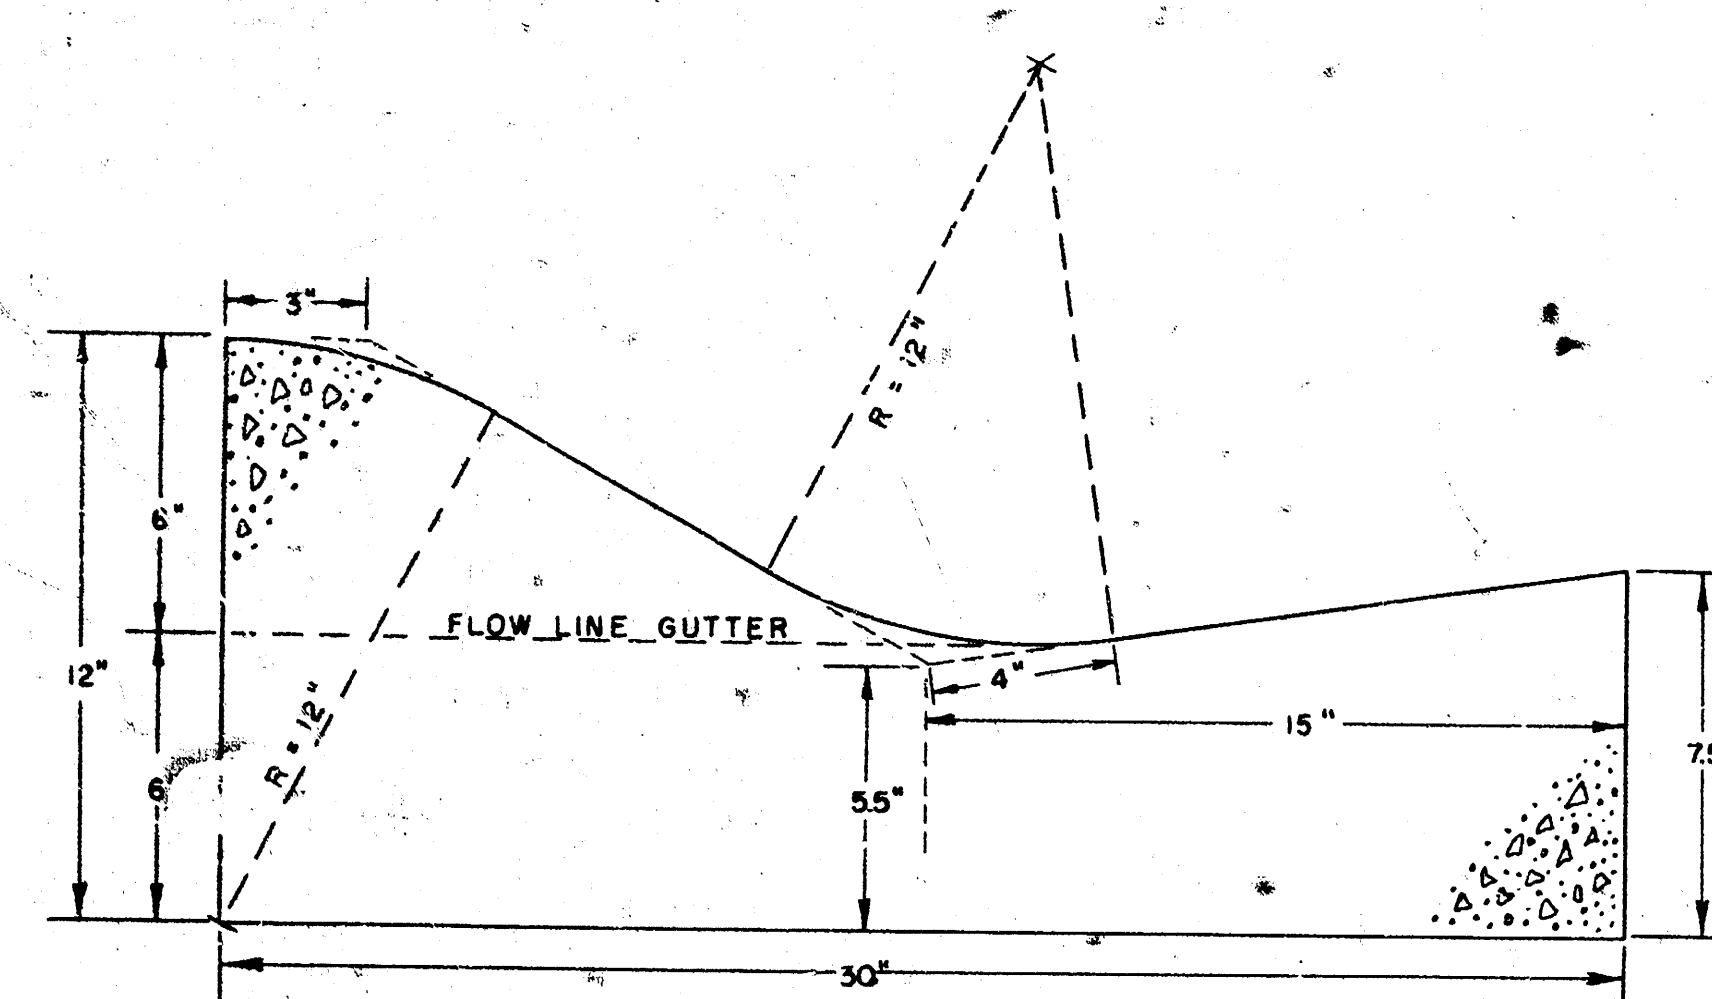

CURB & GUTTER SECTION
 SCALE: $\frac{1}{4}" = 1'$
 1.66 CU. FT. PER LINEAL FOOT OF CURB AND GUTTER
 OR
 16.26 LIN. FT. CURB AND GUTTER PER CU. YD.

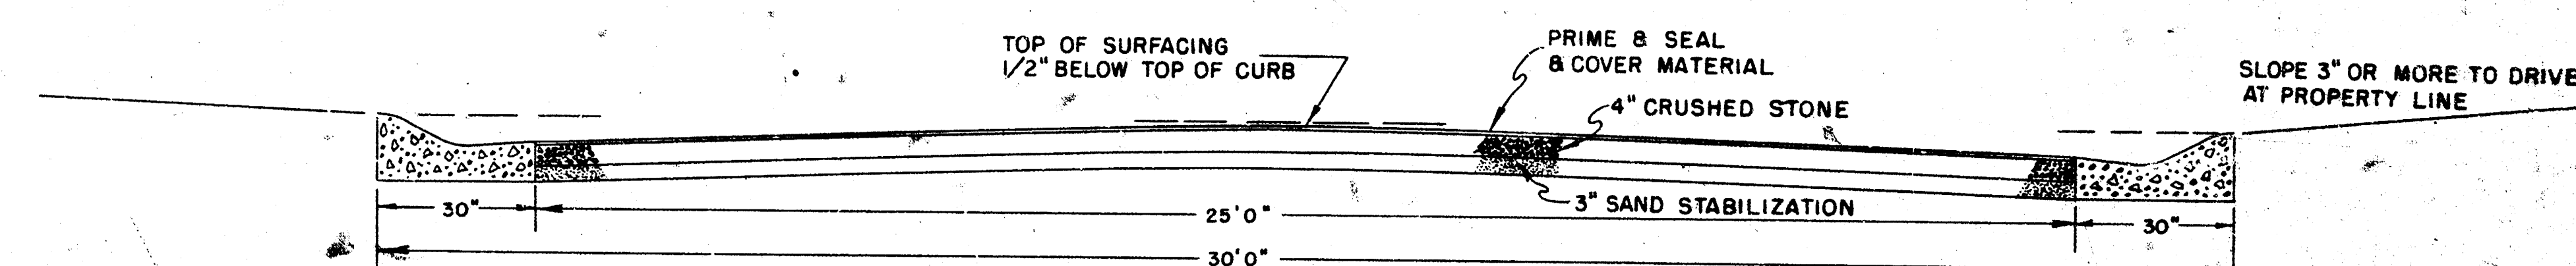

STREET SECTION
 SCALE: $\frac{1}{2}" = 1'$

SHEET NO.	TOTAL SHEETS
1	1

TYPICAL SECTIONS
STREET IMPROVEMENTS
MONO-LYNN ESTATES
 SCALE: AS NOTED
 H. R. HUNTER CONSULTING ENGINEER
 WICHITA, KANSAS

PLAN	DATE
DESIGNED BY	
CHECKED BY	
IN CHARGE	

PROFILE	DATE
DESIGNED BY	
CHECKED BY	
IN CHARGE	

GENTRY PL.

