


Mosley Ave.
N.L. 3rd to S.L. Central
30 ft. of 7" Conc.
City of Wichita, Kans.
B.E. Smith City Engineer
Proj. No. C13-82
Scale 1"=20'
B.E. SMITH 436
Survey Cont. Bk. Sheet
Plan Bk. Sheet
Checked JJ
B.M. 111.58 Iron in Manhole E.J. Washington C 3rd
B.M. 118.58 "X" in Rocker E. side W.J. Mosley N 3rd
NOTE Base line is 30' W of E. R/W
Brick Bldg.
Conc. Blk. Bldg.
Conc. Dr.
Dock
Quonset
8" Concrete Headwall
End of Concrete Base
Open Drain
Brick with Existing Pavement
P.I. No V.C. Elev 111.70
Mosley
Avenue
Third
Fifth
Street
Centerline
Fort Scott Kan.


MOSLEY

NL 3RD TO SL CENTRAL

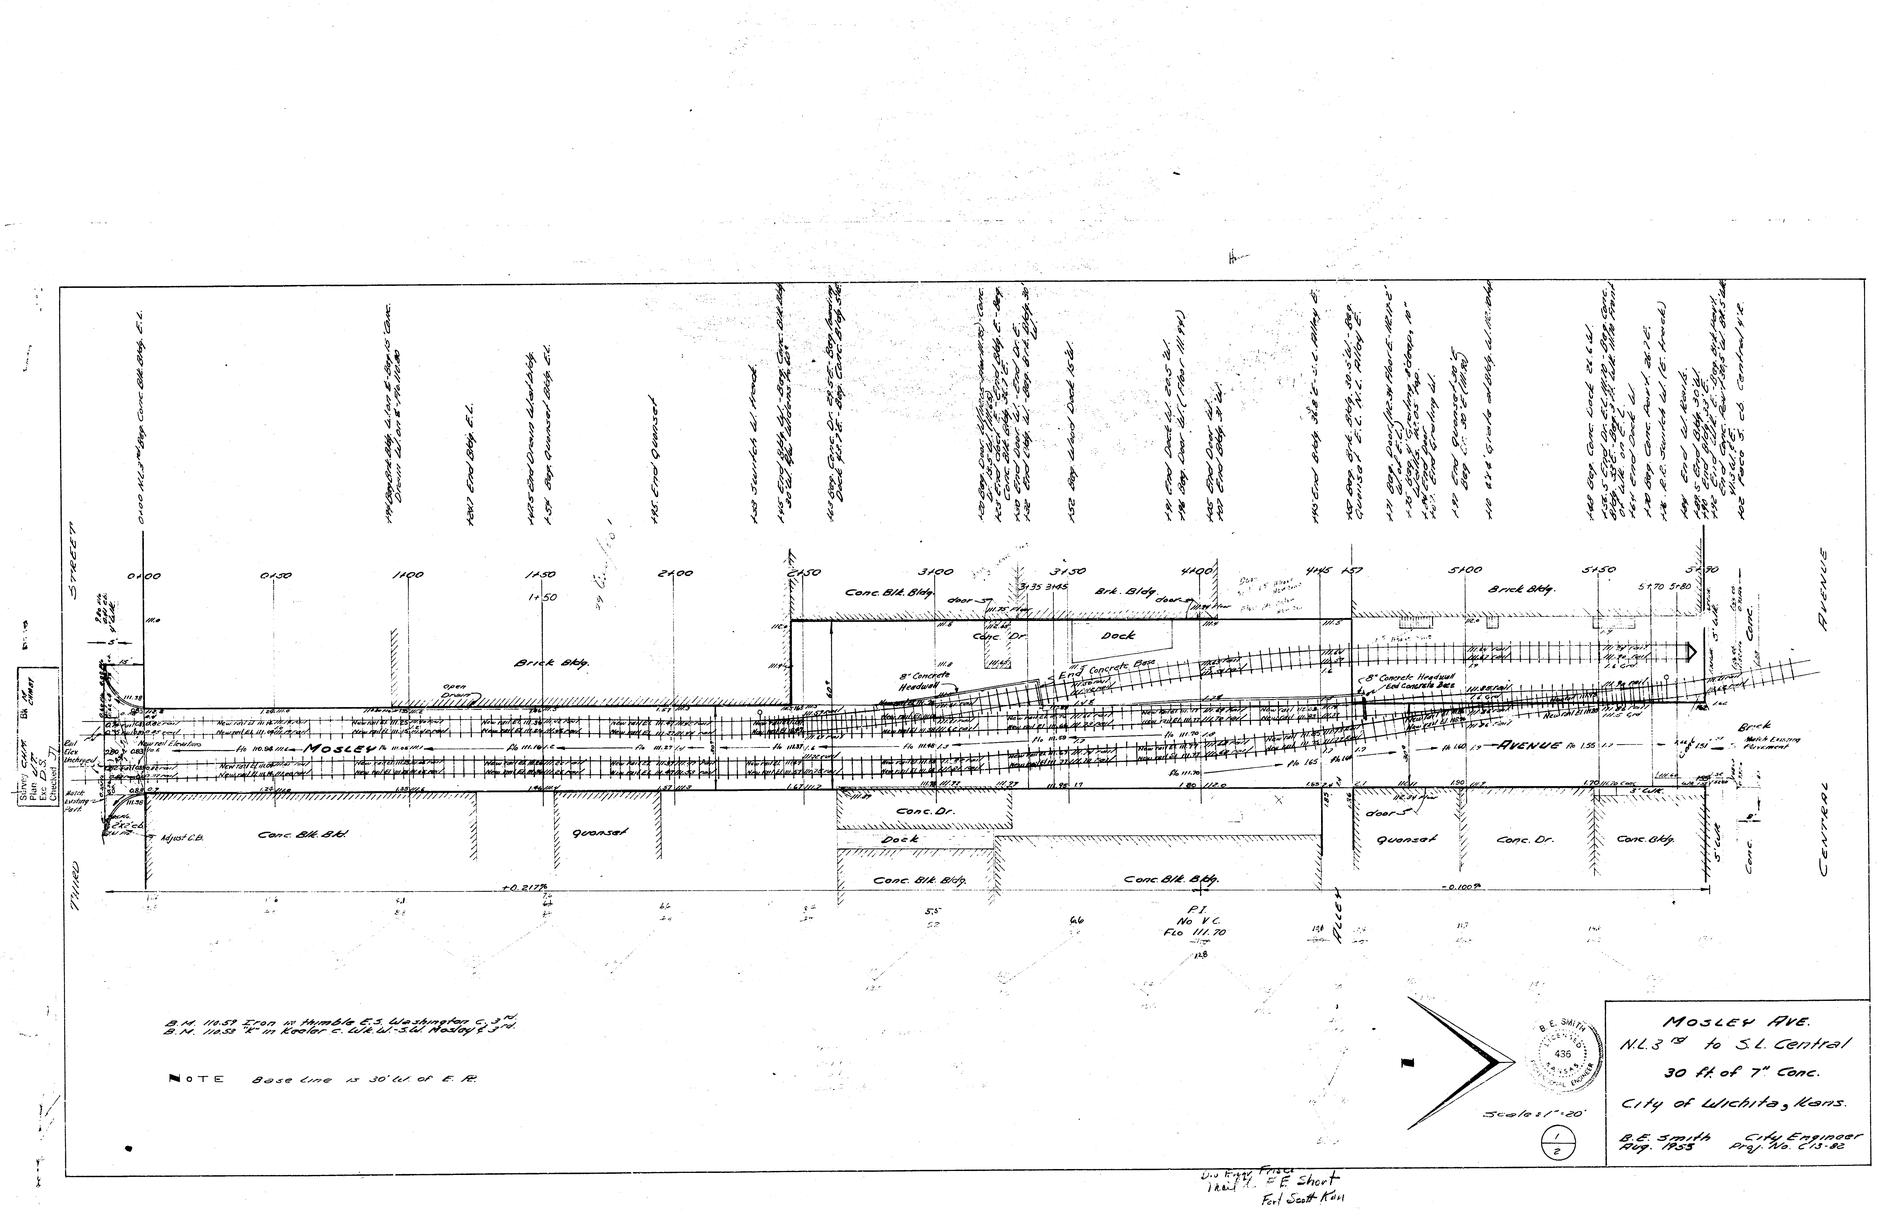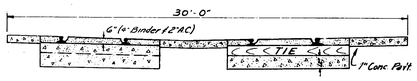


TYPICAL SECTION STA 1+50

Scale 1"=4'

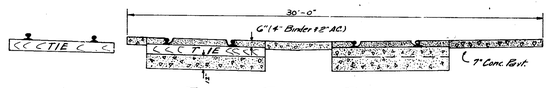


TYPICAL SECTION STA 3+45

Scale 1"=4'

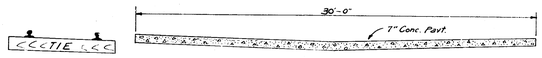


TYPICAL SECTION STA 5+80

Scale 1"=4'

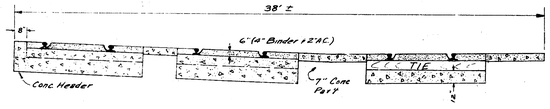

TYPICAL SECTION STA 3+35

Scale 1"=4'

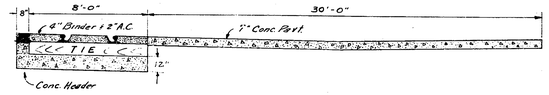

TYPICAL SECTION STA 5+70

Scale 1"=4'



TYPICAL SIDE VIEW

Scale 1"=2'

2/2