
B.M. 122.43 "+" Bk Walk E.L. Colorado & N.L. Murdock
B.M. 122.97 N.E. Cor bottom conc. Step No. No. 775 N. West

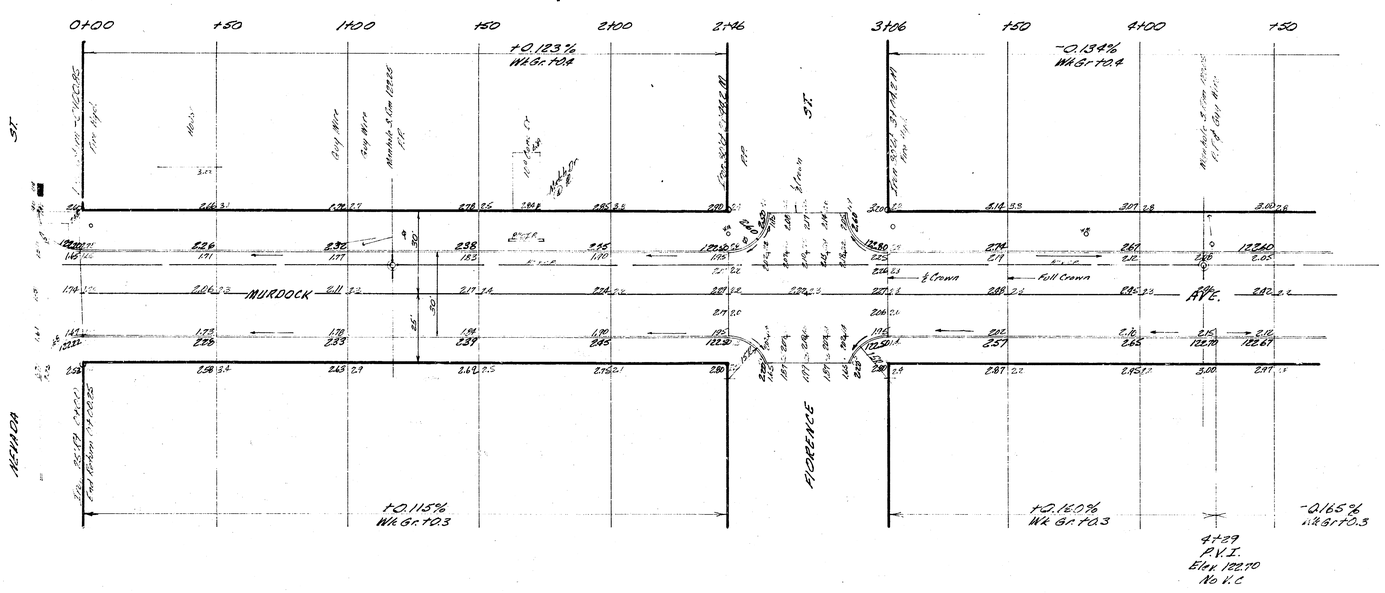


Base Line 25'N of and Parallel to S. Line Murdock

EXCAVATION	
PROP	CITY
63.3 C.Y.	10.4.0 C.Y.
63.1 +10%	10.4 +10%
694.4 C.Y. TOTAL	114.4 C.Y. TOTAL

COMPACTED FILL	
PROP	CITY
30.2 C.Y.	6.7 C.Y.
3.0 +10%	0.7 +10%
33.2 C.Y. TOTAL	7.4 C.Y. TOTAL

1/4

MURDOCK AVE.
E.L. NEVADA TO W.L. WEST
30' CONC & C.B.
CITY OF WICHITA, KANSAS
B.E. SMITH CITY ENGINEER
DATE 3-65 PROJ. NO. C16-69

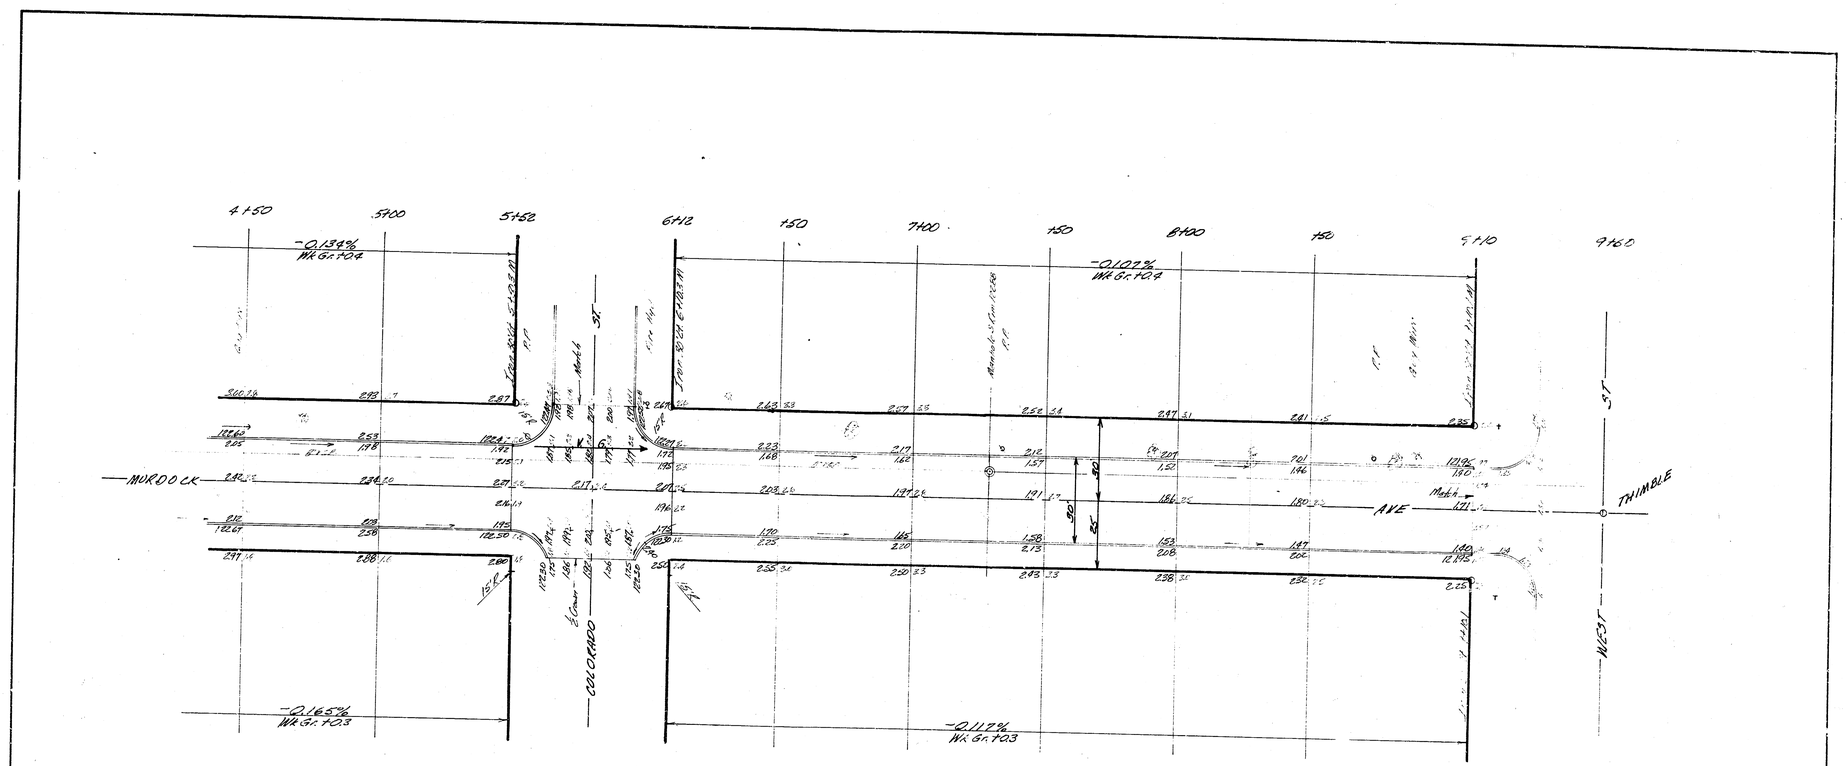

PROJ. NO C16-89