
B.M. 1378 S.W. Cor. Conc. Porch W. Side Ho. N.E. 17th & Nevada.
Baseline & Stationing on East Property Line.

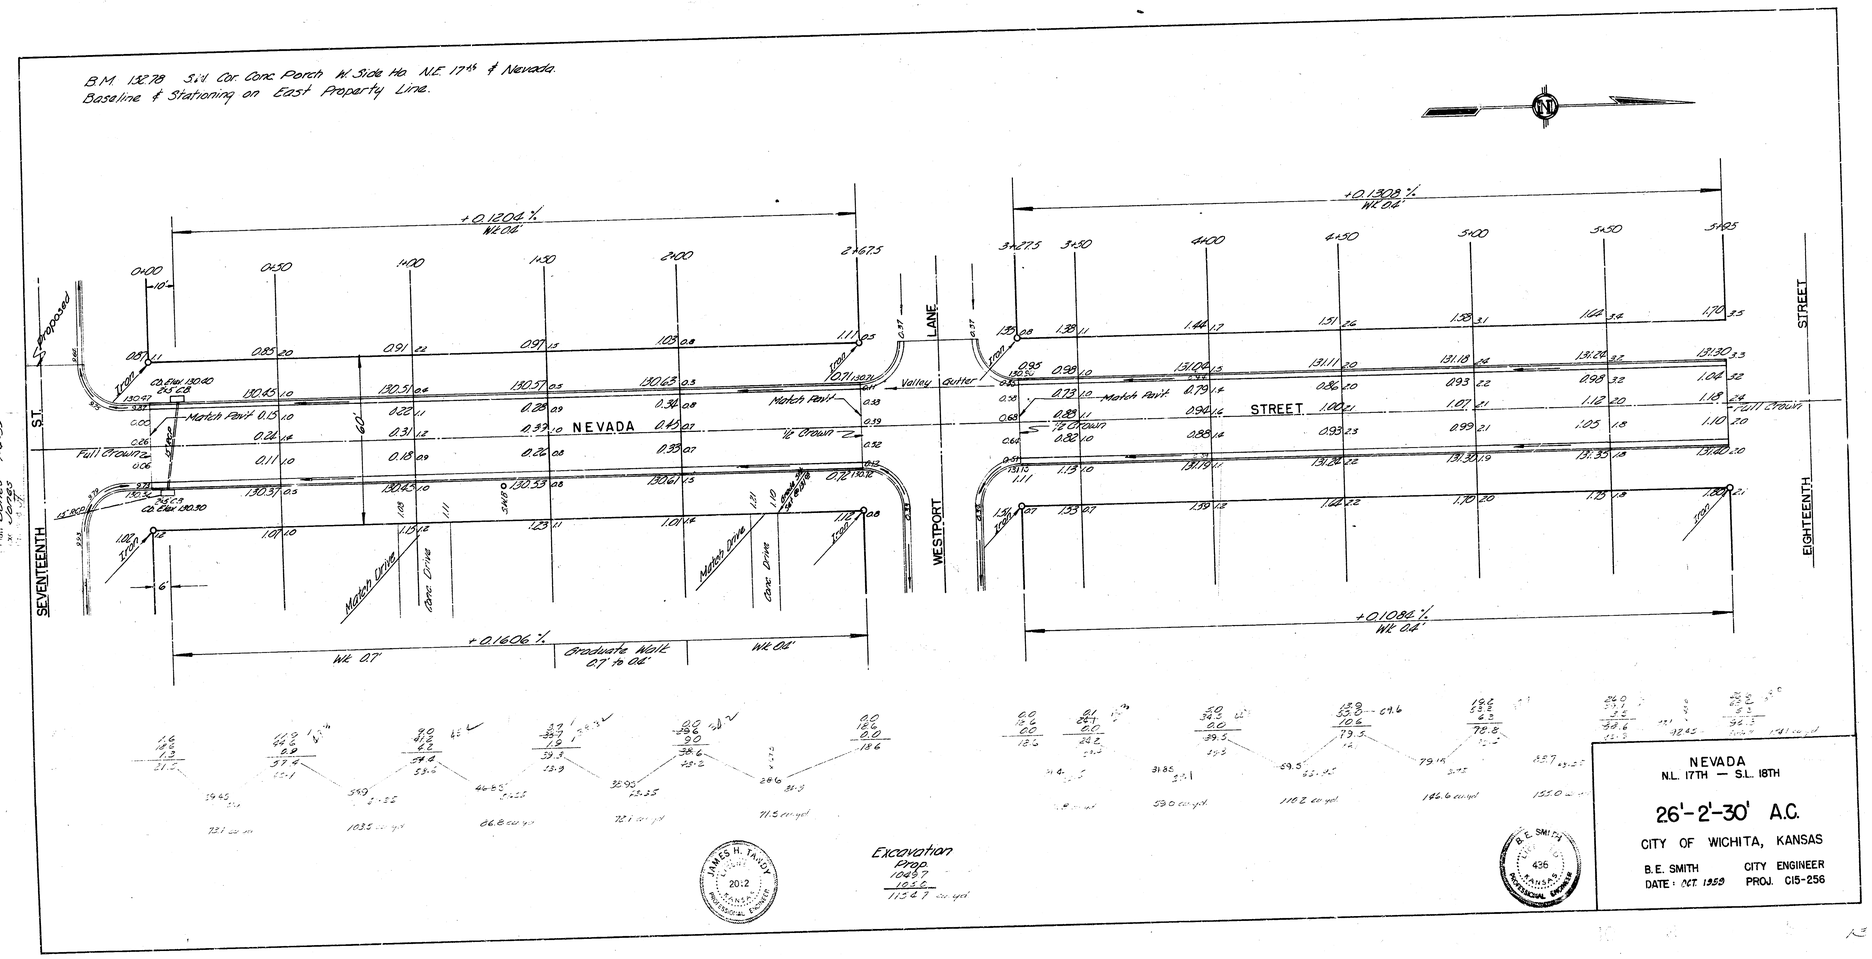

NEVADA
N.L. 17TH — S.L. 18TH

26'-2'-30" A.C.

CITY OF WICHITA, KANSAS

B.E. SMITH CITY ENGINEER
DATE: OCT. 1959 PROJ. C15-256