
B.M. 129.68 STEP BENCH E.S. H.C.P S.W. COR. 10TH & NEVADA
B.M. 125.33 N.W. COR. CONC. PORCH 2ND HS. E. OF S.E. COR. NEVADA & EDMINSTER
B.M. 129.54 STEP BENCH E.S. H.C.P S.W. COR. EDMINSTER & NEVADA

BASE LINE USED IS BET. S.C. COR. 10TH & NEVADA & S.E. COR. 11TH & NEVADA

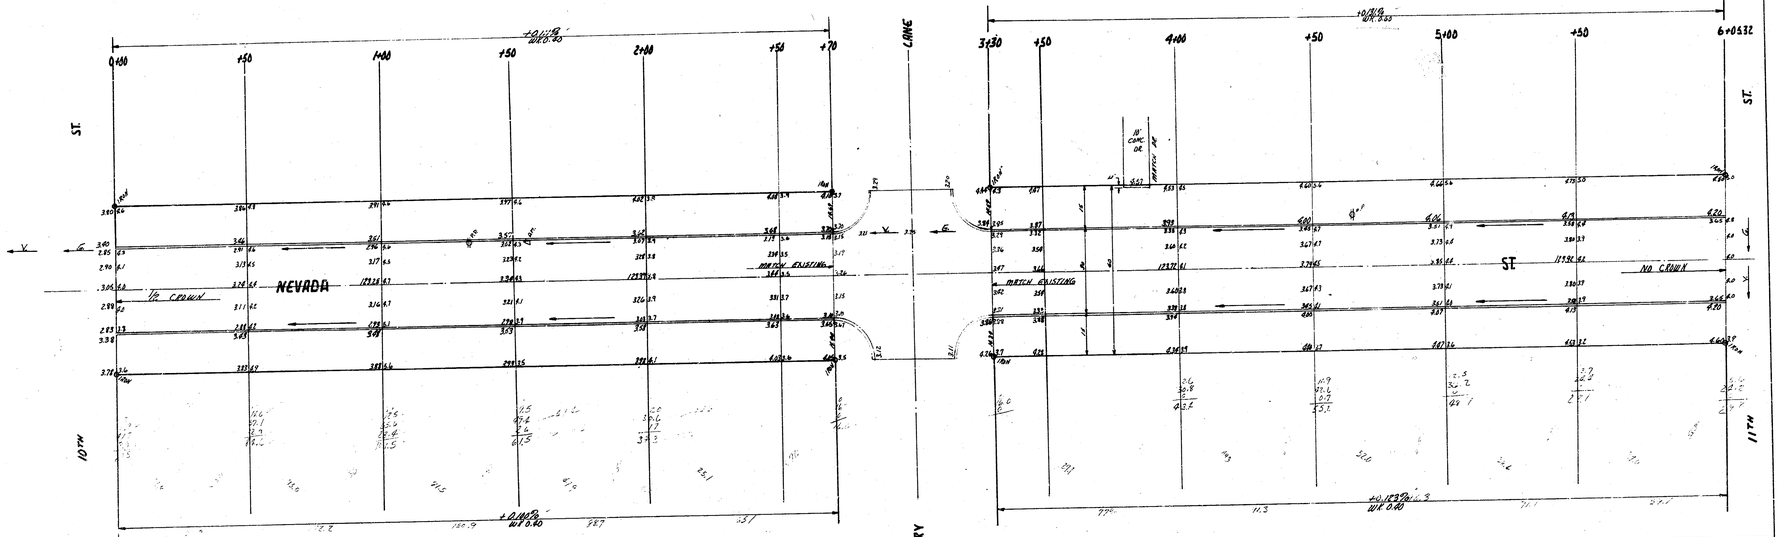

Survey YOUNG
Plan HUNT
Lines HUNT
Checked T

TOTAL E'CAV.
PROF
1,008
W.T. 160
1,168 Cu yds Cut

JAMES H. TANDY LICENSED 2012 KANSAS PROFESSIONAL ENGINEER
JOHN M. EPPERSON LICENSED 531 KANSAS PROFESSIONAL ENGINEER
B.E. SMITH LICENSED 436 KANSAS PROFESSIONAL ENGINEER

NEVADA ST.
N.L. 10TH ST. S.L. 11TH ST.
30' CONC & CB
CITY OF WICHITA, KAN
B.E. SMITH CITY ENGINEER
DATE June 1959 PROJ NO C-19-79