
STREETS IN OAK KNOLL ADDN

DALTON S.L. LOT 17, BLOCK 3, TO S.L. PAWNEE
CAPRI N.L. SCOTT TO S.L. PAWNEE
WHITE CLIFF S.L. LOT 5, BLOCK 5, TO S.L. SCOTT
LORI & SCOTT S.L. LOT 15, BLOCK 6, TO W.L. DALTON

CAPRI S.L. LOT 5, BLOCK 4, TO S.L. SCOTT
LORI COURT E.L. LORI TO & INCLUDING CUL-DE-SAC


PROJECT No. 472-76-245-80899000-000-001

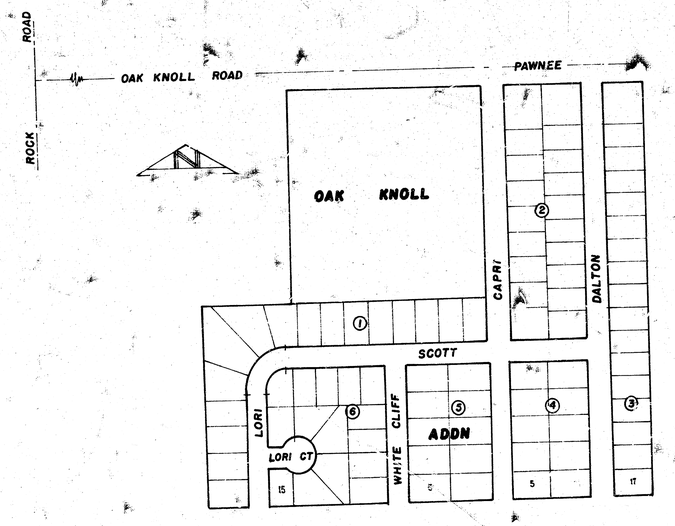

STEPHEN R. LACEY
LICENSED
7714
KANSAS
ENGINEER

CITY OF WICHITA, KANSAS
D. S. SELLERS ACTING CITY ENGINEER

1/13

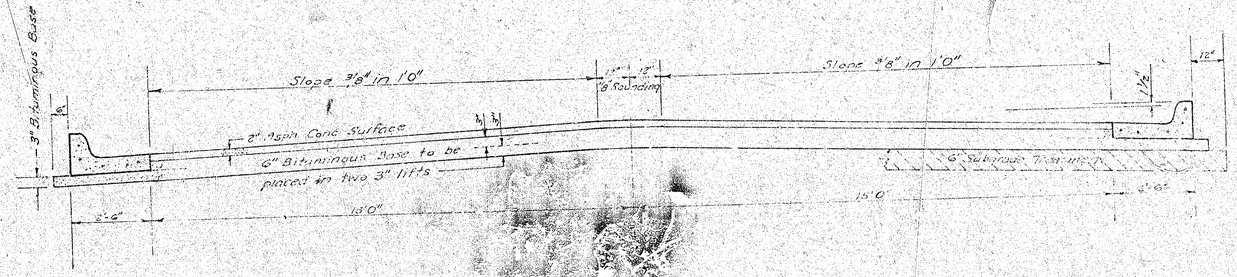

TYPICAL SECTION


35' ASPHALTIC CONCRETE PAVEMENT WITH BITUMINOUS BASE

The A.C. pavement between the conc. curb & gutter shall be paid as Sq Yds 8" A.C. pavement (6" Bituminous Base). The Bituminous base under the conc curb & gutter shall be paid as Sq Yds 6" Bituminous Base.


A TACK COAT OF EMULSIFIED ASPHALT (ES-1H) SHALL BE APPLIED AT AN APPROXIMATE RATE 0.05 GALLONS PER SQ YD BETWEEN LIFTS OF ASPHALTIC MATERIALS WHEN ORDERED BY THE ENGINEER. TACK COAT WILL NOT BE PAID FOR DIRECTLY AND SHALL BE CONSIDERED AS SUBSIDIARY TO PRICE BID FOR ASPHALTIC PAVEMENT.

BITUMINOUS BASE AND ASPHALTIC CONCRETE WEARING SURFACE SHALL BE PLACED WITH A LAYDOWN MACHINE HAVING AUTOMATIC CONTROLS FOR CROWN AND GRADE. CONSTRUCTION JOINTS IN EACH LIFT SHALL BE STAGGERED A MINIMUM DISTANCE OF 1' WITH JOINTS IN PRECEDING LIFTS AND PLACED SUCH THAT A JOINT WILL BE CONSTRUCTED ON THE CENTERLINE IN THE TOP LIFT.


CONFINED CURB & GUTTER

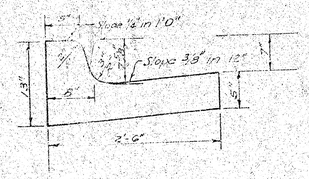

ROLL TYPE CURB & GUTTER

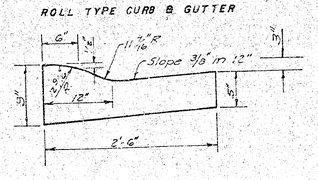

DETAIL OF TRANSVERSE CONSTRUCTION JOINTS

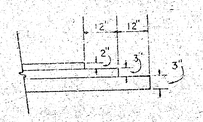


TRANSVERSE CONSTRUCTION JOINTS SHALL BE CONSTRUCTED IN FLEXIBLE BASE PAVEMENTS AT LOCATIONS WHERE PAVEMENT TEMPORARILY ENDS TO FACILITATE FUTURE PAVEMENT CONSTRUCTION AS SHOWN BY DETAIL. THE COST OF CONSTRUCTING THE TRANSVERSE CONSTRUCTION JOINTS SHALL NOT BE MEASURED OR PAID FOR DIRECTLY BUT SHALL BE INCLUDED IN THE BID PRICE FOR SQUARE YARDS OF ASPHALTIC CONCRETE PAVEMENT.

CITY OF WICHITA KANSAS


DEPARTMENT of PUBLIC WORKS - Engineering Division.

DATE _____ Proj. No.

2/13

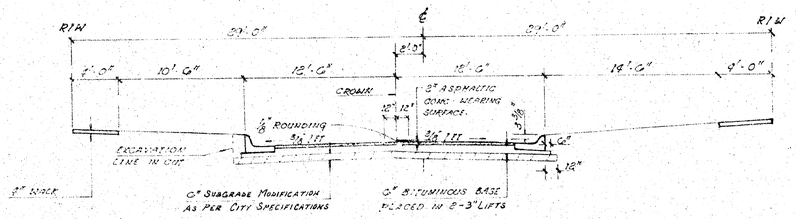


TYPICAL 25' B-B SECTION

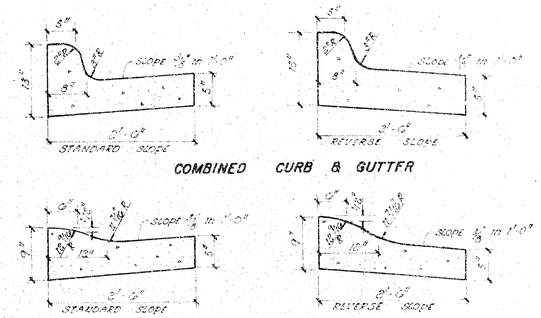

COMBINED CURB & GUTTER

ROLL TYPE CURB & GUTTER

TYPICAL RESIDENTAL SECTIONS FOR CROWN OFFSET - 58' R/W

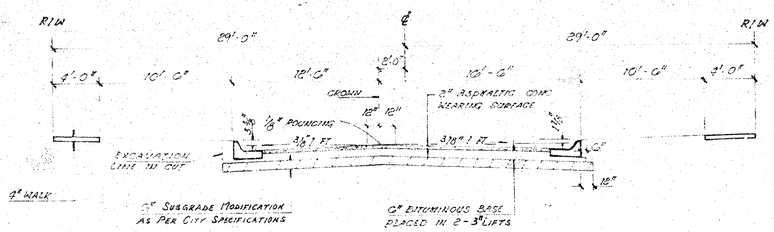

TYPICAL 29' B-B SECTION W/ PARKING ON ONE SIDE

GENERAL NOTES

1. A TACK COAT OF EMULSIFIED ASPHALT (SS - 1H) SHALL BE APPLIED AT AN APPROXIMATE RATE OF .05 GALLONS PER SQUARE YARD BETWEEN LIFTS OF ASPHALTIC MATERIALS WHEN ORDERED BY THE ENGINEER. TACK COAT WILL NOT BE PAID FOR DIRECTLY AND SHALL BE CONSIDERED AS SUBSIDIARY TO PRICE BID FOR ASPHALTIC PAVEMENT.

   BITUMINOUS BASE AND ASPHALTIC CONCRETE WEARING SURFACE SHALL BE LAID WITH A LAYDOWN MACHINE HAVING AUTOMATIC CONTROLS FOR CROWN AND GRADE. CONSTRUCTION JOINTS IN EACH LIFT SHALL BE STAGGERED A MINIMUM DISTANCE OF 1 FOOT WITH JOINTS IN PRECEDING LIFTS AND SUCH THAT A JOINT WILL BE CONSTRUCTED ON THE PAVEMENT CENTERLINE IN THE TOP LIFT.


2. THE A.C. PAVEMENT BETWEEN COMBINED CURB AND GUTTER SHALL BE PAID AS SQUARE YARDS 9" A.C. PAVEMENT (6" BITUMINOUS BASE). THE BITUMINOUS BASE UNDER THE COMBINED CURB AND GUTTER SHALL BE PAID AS SQUARE YARDS 3" BITUMINOUS BASE.

3. SIDEWALKS INDICATED ON THE TYPICAL SECTION ARE FOR LOCATION ON THAT SECTION. SIDEWALKS SHALL NOT BE CONSTRUCTED ON THIS PROJECT.

4. CONTRACTION JOINTS MAY BE CONSTRUCTED IN INTEGRAL CURB BY SAWING WITH AN APPROVED CONCRETE SAW. THE SAW SHALL EXTEND THROUGH THE CURB TO THE PAVEMENT. SAWED CONTRACTION JOINTS SHALL HAVE A MAXIMUM SPACING OF 10'.

5. INTEGRAL CURB SHALL BE TIED TO THE PAVEMENT BASE WITH SHORT DEFORMED DOWEL BARS SPACED AT 2' - 6" INTERVALS. THESE DOWEL BARS SHALL NOT BE LESS THAN ½" OR MORE THAN 3/4" IN DIAMETER.

6. TRANSITION CURB SHALL BE PAID AS ROLL-TYPE CONC. CURB AND GUTTER.

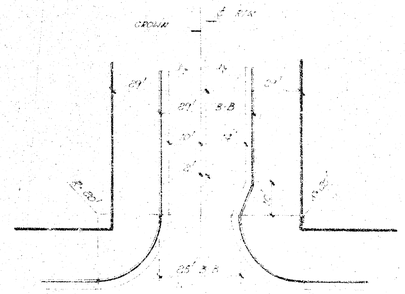

PLAN VIEW (TYPICAL)


CITY OF WICHITA, KANSAS

DEPARTMENT OF PUBLIC WORKS - ENGINEERING

3/24

DATE: PROJ No.

3/13

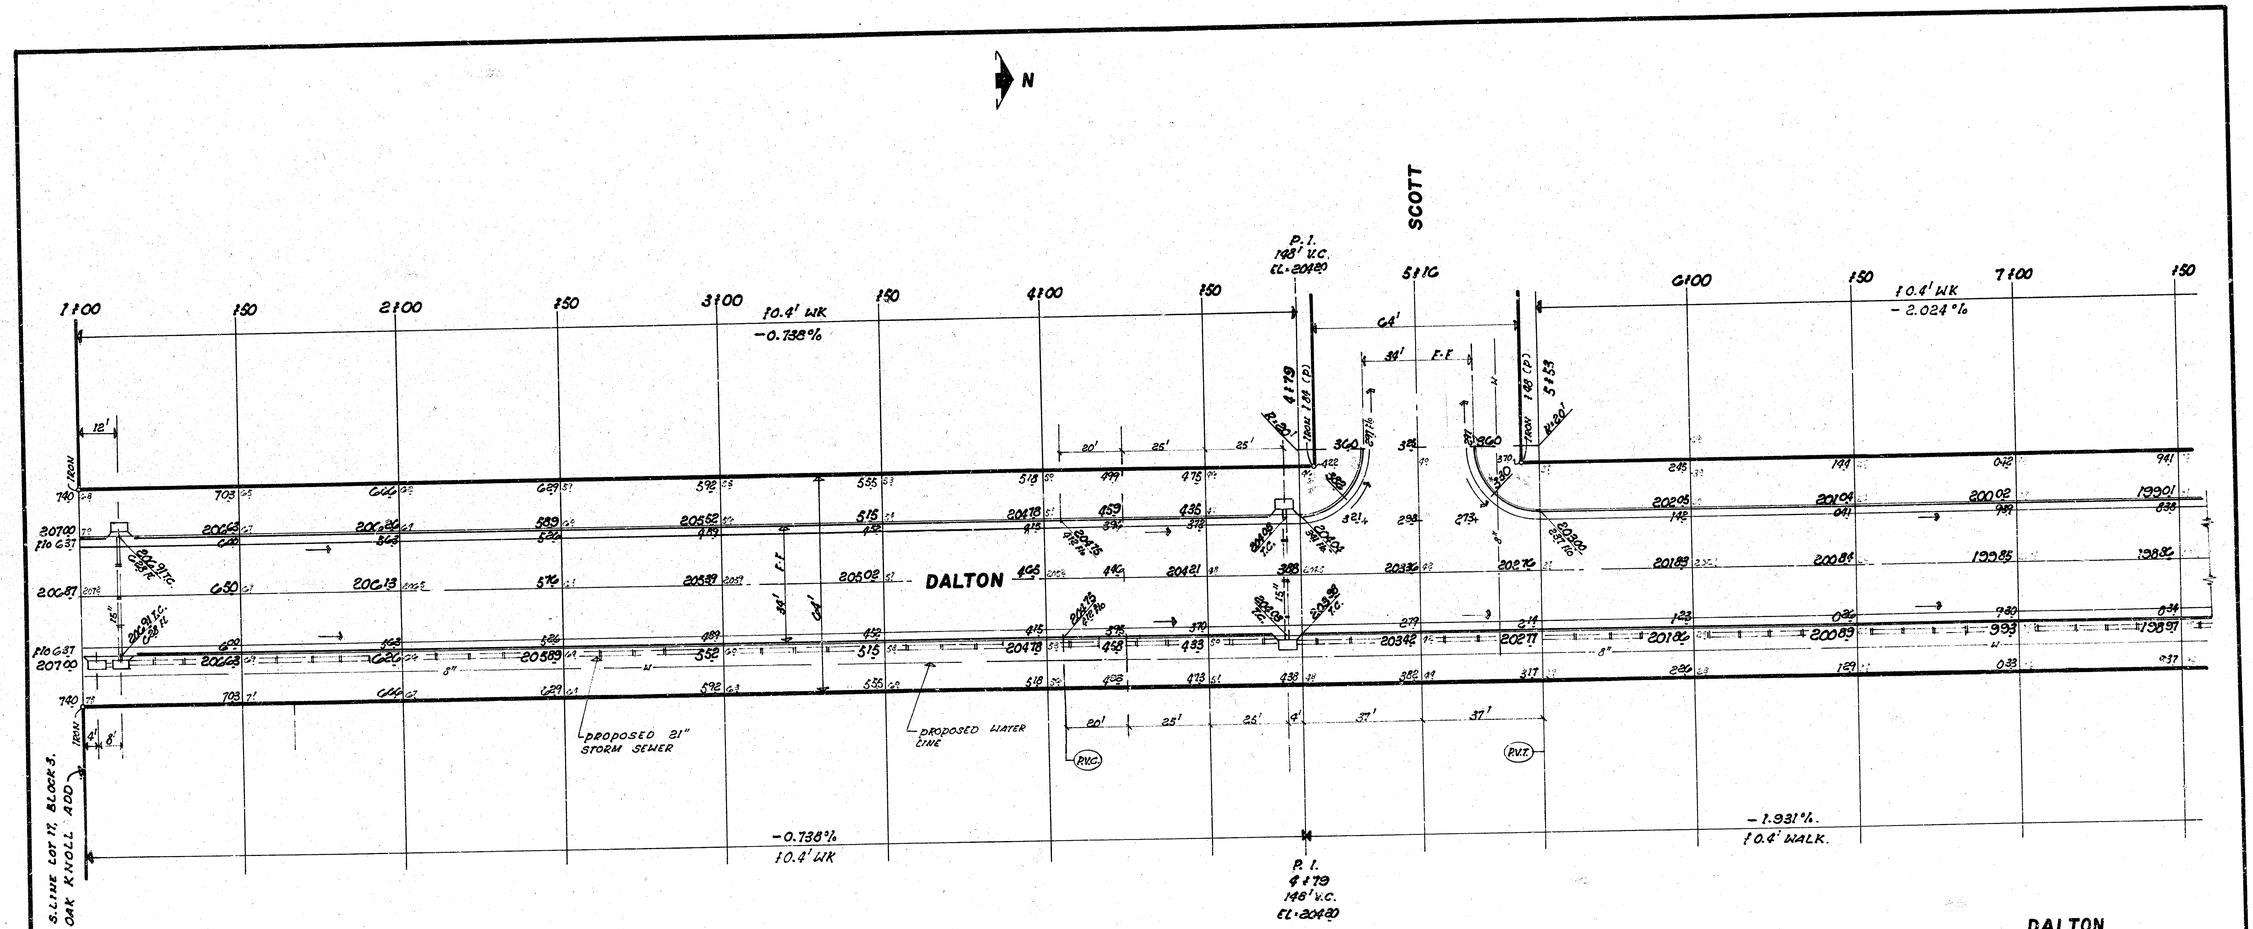

◦ EARTHWORK ◦

PROP		CITY	
EXCAVATION	COMP FILL	EXCAVATION	COMP FILL
2280.4 cu yds	617.4 cu yds	115.6 cu yds	77.1 cu yds
+10% 228.0 " "	+10% 61.7 " "	11.6 " "	7.7 " "
2515.0 cu yds	745.1 cu yds	127.2 cu yds	84.8 cu yds

SUB-GRADE

TYPE OF SUB-GRADE TREATMENT SHALL BE DETERMINED BY THE FIELD ENGINEER. SUB-GRADE TREATMENT MAY CONSIST OF LIME TREATMENT, CEMENT TREATMENT, SUB-GRADE MODIFICATION, OR ANY COMBINATION OF THESE.

88 - 20' DRIVES - ESTIMATE DRIVE CONSTRUCTION

DALTON

S.L. LOT 17, BLOCK 3, OAK KNOLL ADD. TO S.L. PAWNEE.

CITY OF WICHITA, KANSAS

(34' F-F) 2" asph conc wearing surface, 6" bituminous base ~ comb curb & gtr.

DEAN SELLERS Acting City Engineer

DATE:

Proj No. 472-76-245-80899000-000-001

4/24

7/13

B.M.-19820 CITY STD PAWNEE & WEST PARKWAY - ONE HALF MILE EAST of ROCK ROAD 48' South - 2' East ¼ sec corner.
B.M.= 19885 BRASS PLUG. U.S.G.S. SURVEY MARKER 28' S. & PAWNEE 330' W. of ℄ CAPRI.

N

P. I.
100' V.C.
EL= 1980.00
8+00

9+00

10+00

10+50

11+00

11+50

12+00

12+50

12+70.77

PAWNEE

-2.024%

10.4' WALK

-1.231%

50'

25'

25'

25'

25'

24'

25'

10'

DALTON

PROPOSED 21" STORM SEWER

P.V.C.

P.V.T.

-1.931%

P. I.
100' V.C.
EL=19800

-1.232%

10.4' WALK

TO BE INSTALLED BY "OTHER'S"

MARCH


CONSTRUCT 5" ASPHALT HOOK-UP

20' util easm't

44' CONOCO PIPELINE EASM'T

AVENUE

5
24
57/13

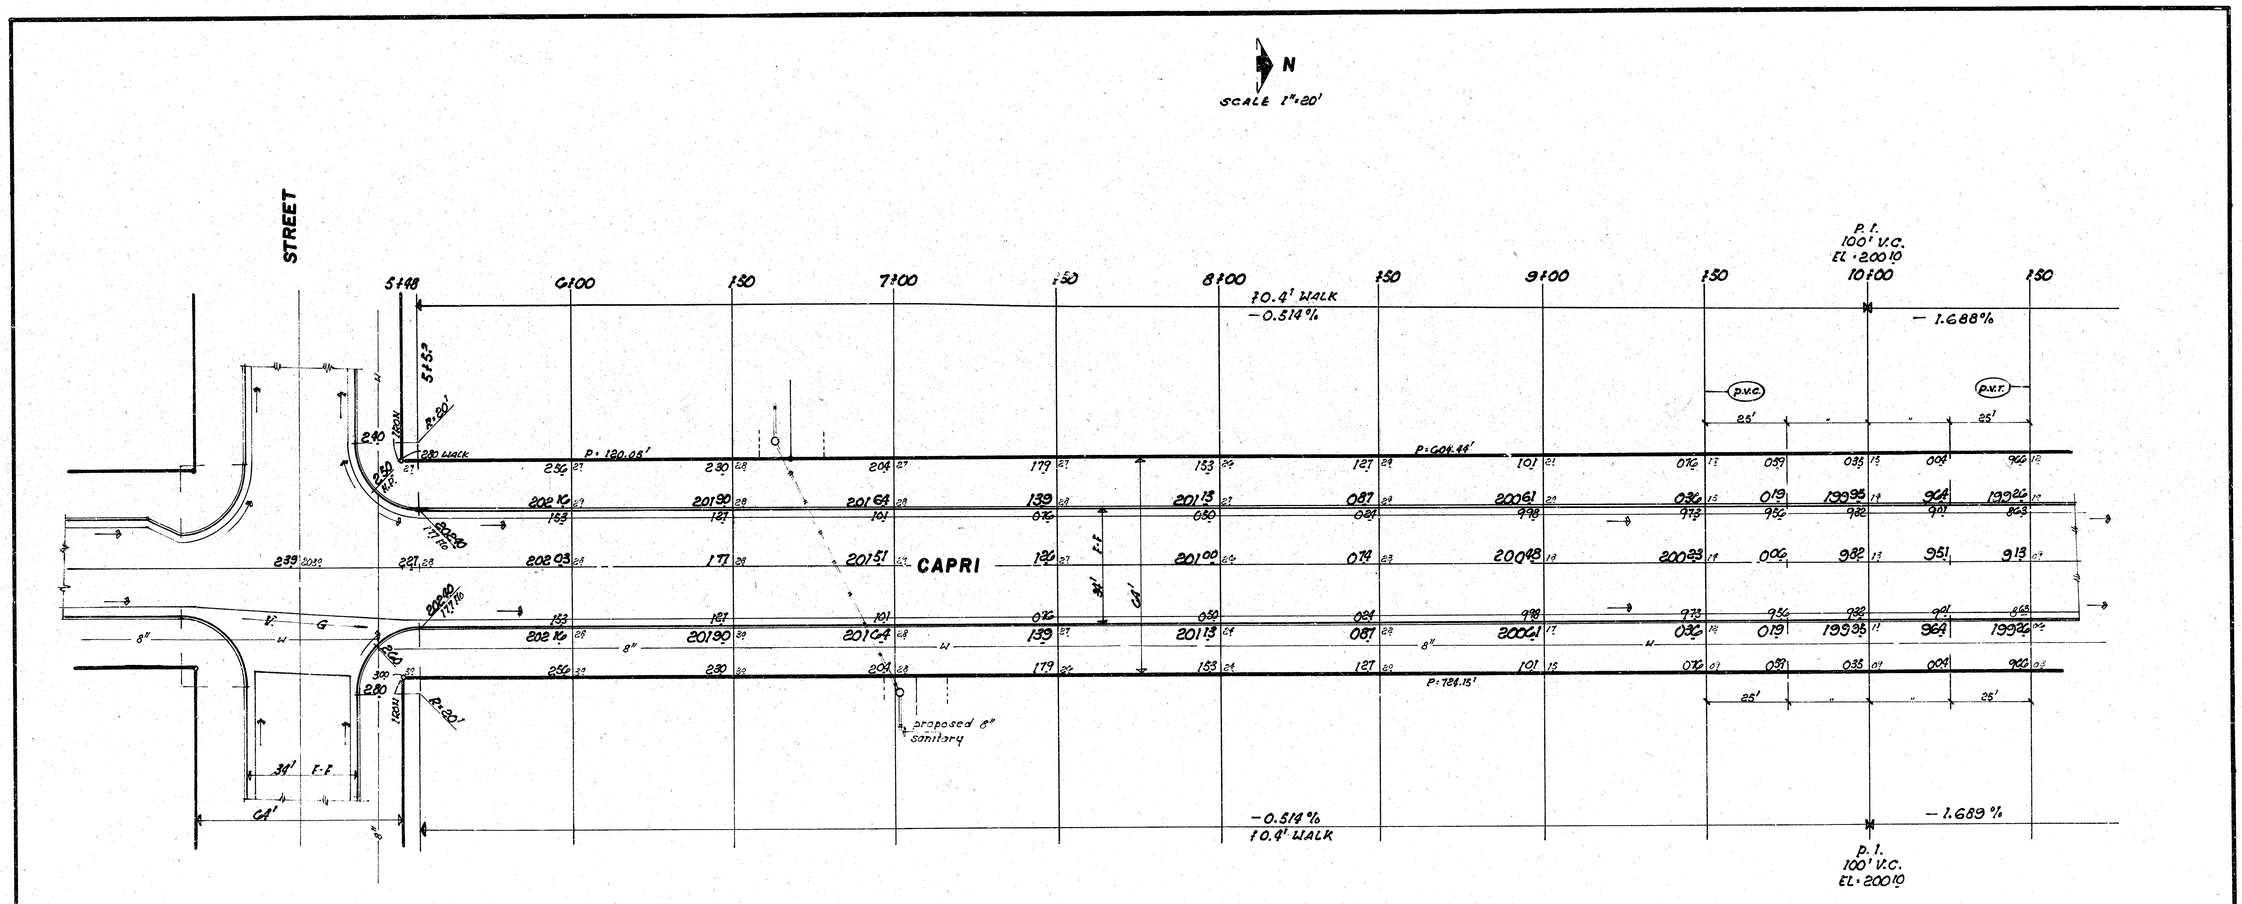

EARTHWORK

PROP		CITY		
EXCAVATION	3173.3 cu yds	EXCAVATION	40.7 cu yds	COMP FILL 51.0 cu yds
+10%	317.3 "	+10%	4.1 "	+10% 5.1 "
Total	3490.6 cu yds		44.8 cu yds	56.1 cu yds

CAPRI **STREET**

N.L. SCOTT TO S.L. PAWNEE

CITY OF WICHITA, KANSAS


(34' F-F) 2" asph conc wearing surface
6" bituminous base ~ comb curb & gtr.


DEAN SELLERS Acting City Engineer

DATE:

Proj No. 472-76-245-80899000-000-001

9/24

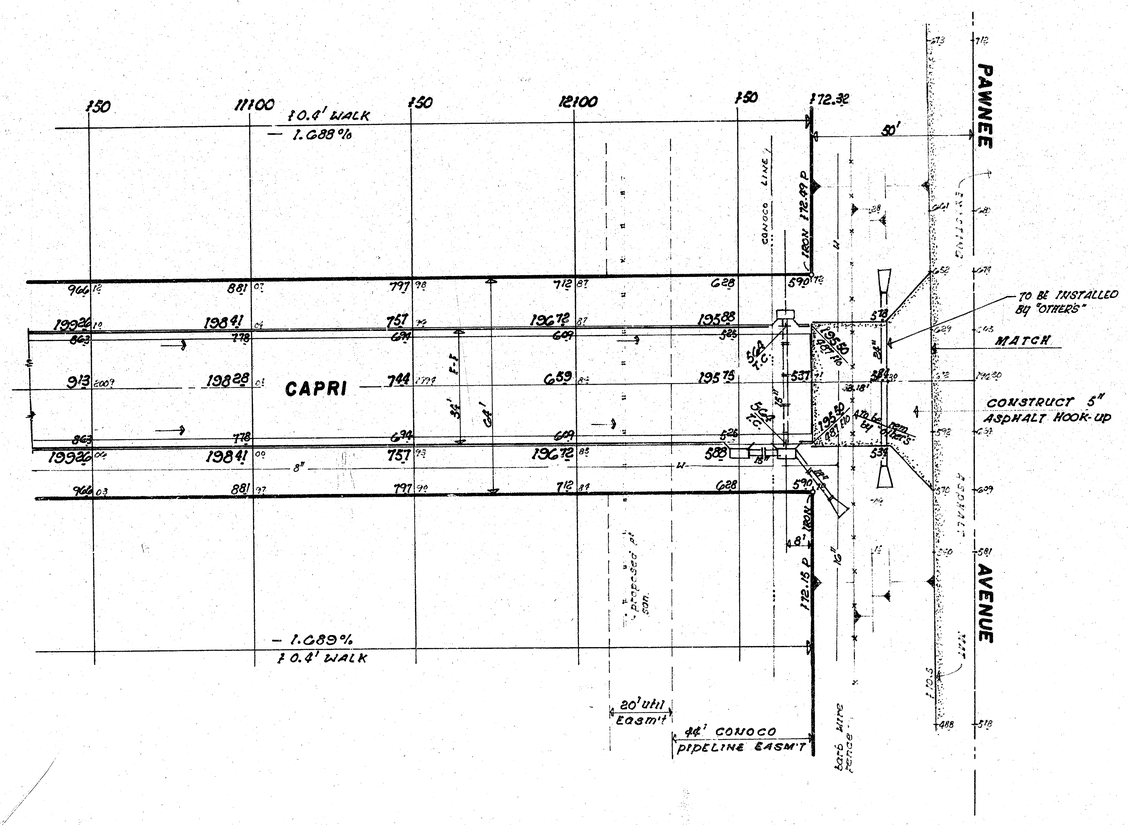
150
11100
10.4' WALK
— 1.688%
150
12100
150
172.32
50'
PAWNEE
AVENUE
CONOCO LINE
IRON 172.42 P
TO BE INSTALLED BY "OTHERS"
MATCH
CONSTRUCT 5" ASPHALT HOOK-UP
CAPRI
F.F.
8"
Proposed 8" San.
IRON 172.16 P
— 1.688%
10.4' WALK
20' Util Easm't
44' CONOCO PIPELINE EASM'T
Barb Wire Fence

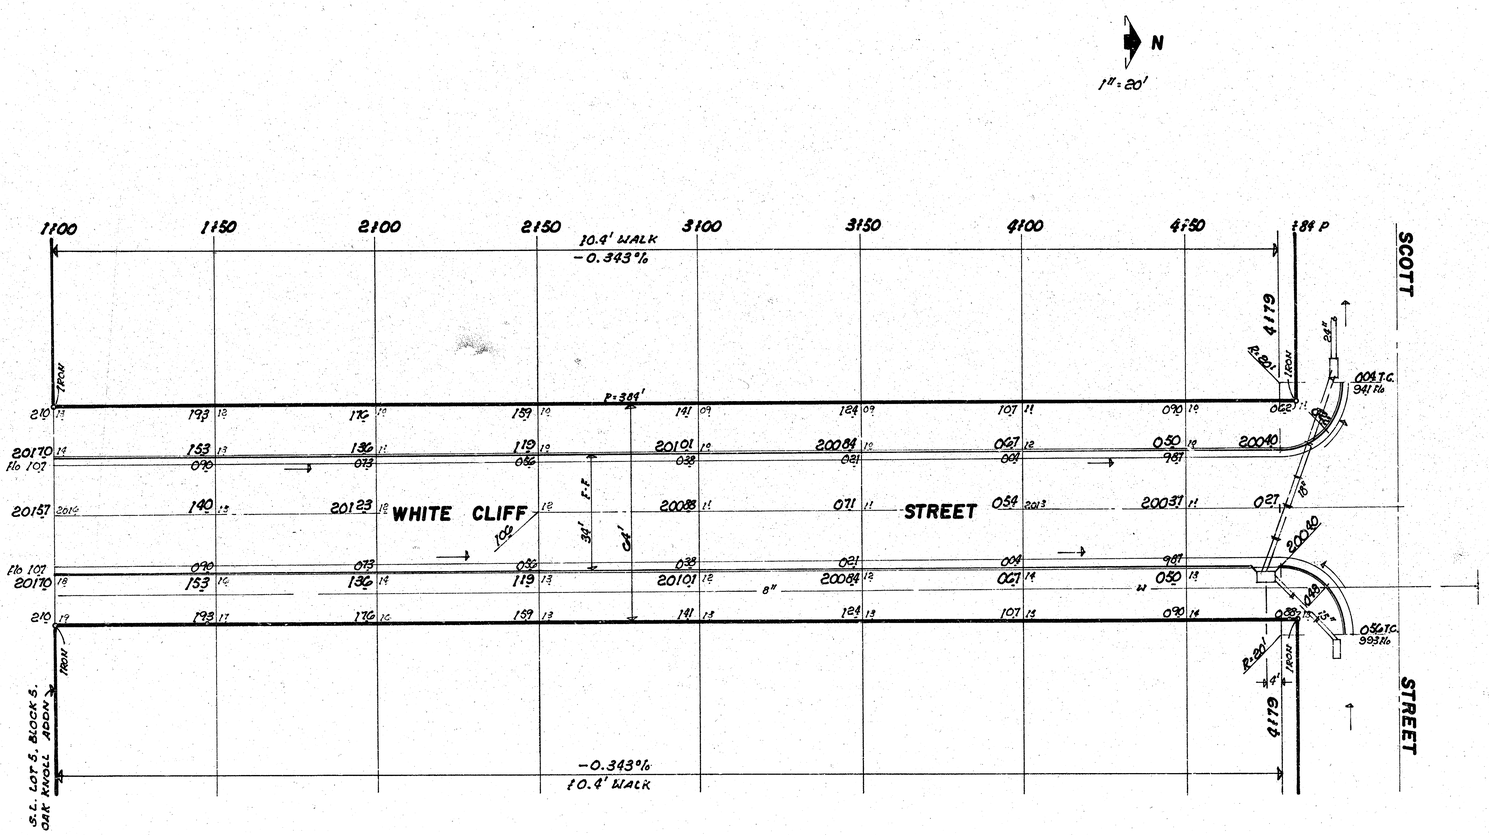

EXCAVATION
731.1 CU YDS
10% 73.1 "
804.2 CU YDS

WHITE CLIFF

S.L. LOT 5, BLOCK 5, OAK KNOLL ADDN. TO S.L. SCOTT.

CITY OF WICHITA, KANSAS


(34' FF) 2" asph conc wearing surface. 6" bituminous base ~ comb curb & gtr.

DEAN SELLERS Acting City Engineer

DATE

Proj No. 472-76-245-80899000-000-001

13/24

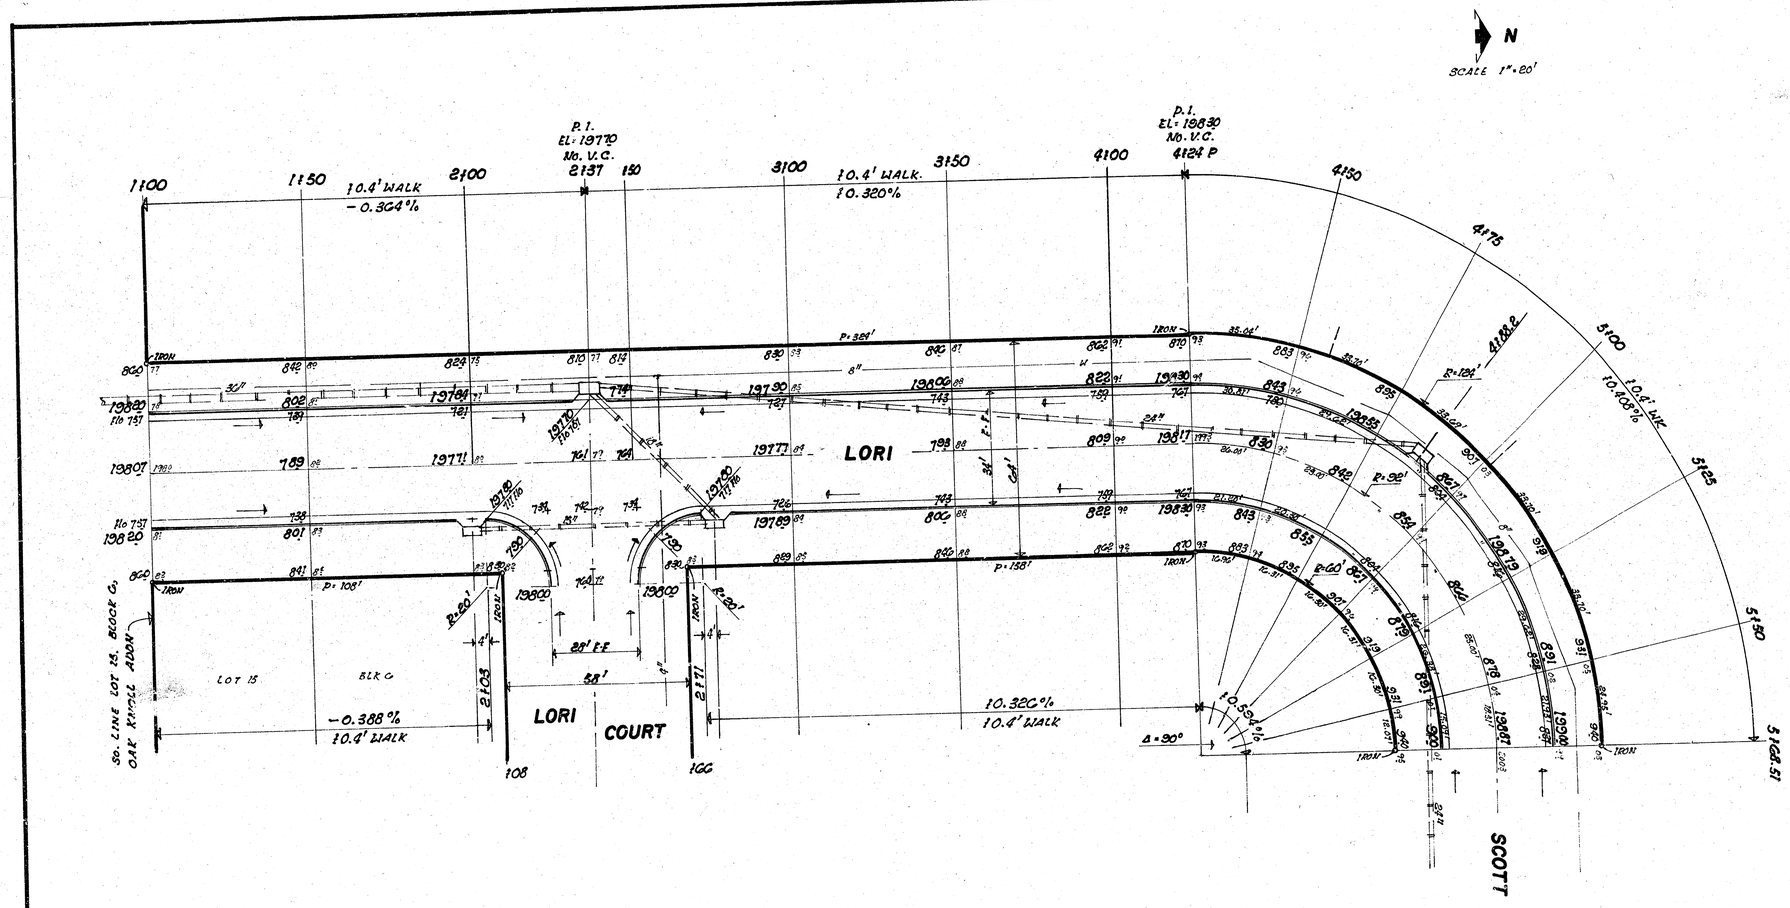

CURVE DATA BASED ON ℄ RADIUS = 92.00' Δ = 90°
18.0834 min ℄ arc. TAN = 92.00' Long chord = 130.11'

STATION	ARC	CHORD B'o.s. to u.c.	CHORD B'o.s. to E.o.b.	LENGTHS B'o.s. to E.o.b.	DEFLECTION	TOTAL DEFLECTION
pc. 4+24						0° 00' 00"
1+50	26.00'	32.82'		18.87'	8° 05' 42"	8° 05' 42"
1+75	25.00'	31.70'		18.18'	7° 47' 05"	15° 52' 51"
5+00	"	"		"	"	23° 39' 56"
1+25	"	"		"	7° 47' 05"	31° 27' 01"
1+50	25.00'	31.70'		18.18'	7° 47' 06"	39° 14' 07"
p.t. 5+68.51	18.51'	23.80'		13.26'	5° 45' 53"	45° 00' 00"

EARTH WORK

PROD EXCAVATION	CITY EXCAVATION
3559.0 cu yds	379.8 cu yds
10% 355.9 " "	10% 38.0 " "
3914.9 cu yds	417.8 cu yds

LORI & SCOTT STREET
S.L. Lot 15, Blk 6, To W. L. DALTON STR.
CITY OF WICHITA, KANSAS
(34'FF) 2" asph conc wearing surface
6" bituminous base + comb curb & gtr
DEAN SELLERS Acting City Engineer
DATE:
Proj No. 472-76-245-80899000-000-001

15
24

N

p.i. No. v.c. 0100

0150 1100 1750 2100 2150 p.i. LL. 20009 74' v.c. 2191 3128 3165 4100 4150 5100 5150

±0.4' WALK ±0.343%

±0.4' WALK ±0.771%

5168.31 BK P.T.

proposed 8" sanitary

Line wire fence

1.54 P.V.C.

P.V.T.

P=607'

8"

W

SCOTT

STREET

F-F

34'

64'

P=232'

REMOVE FENCE TO R/W LINES.

PROPOSED 24" STORM SEWER.

P=80'

P=201'

10.343% ±0.4' WALK


64' WHITE CLIFF ±60


±0.754% ±0.4' WALK.

p.i. No. v.c.

p.i. 74' v.c. EL. 20040

10
2"
10

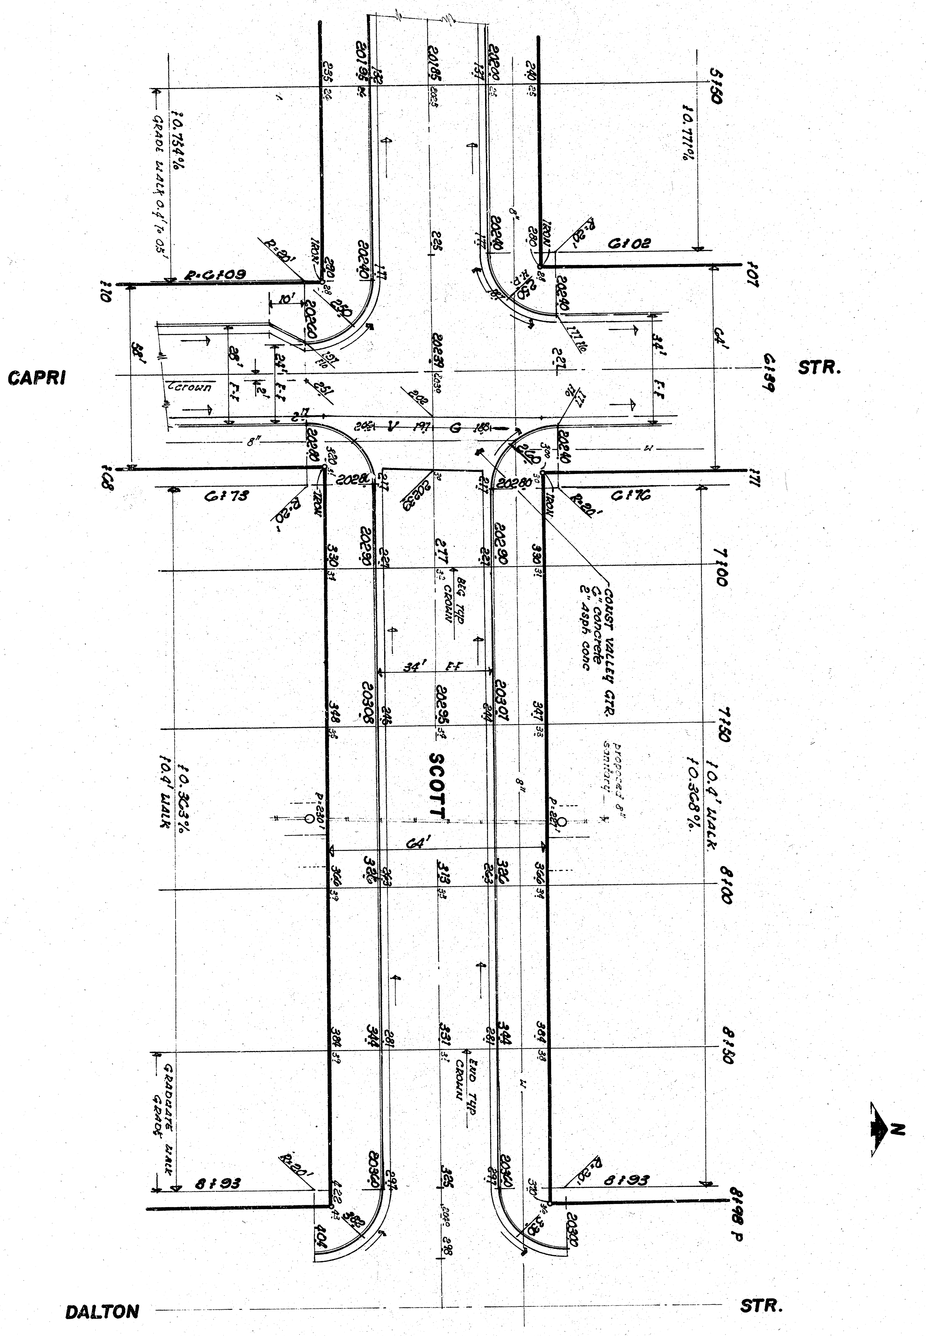
CAPRI
STR.
DALTON
SCOTT
G102
G109
G173
G176
G159
G193
P.G109
P.G102
P.G193
P.G176
P.G173
t.o. 7.71%
t.o. 7.54%
t.o. 3.63%
t.o.g' walk
t.o. 3.08%
GRADE BREAK o.f. to 05'
GRADE BREAK
COAST VALLEY GTR.
6" concrete
2" asph conc
proposed 8" sanitary
END TYP. CROWN
crown
F.F.
V G 18%
N

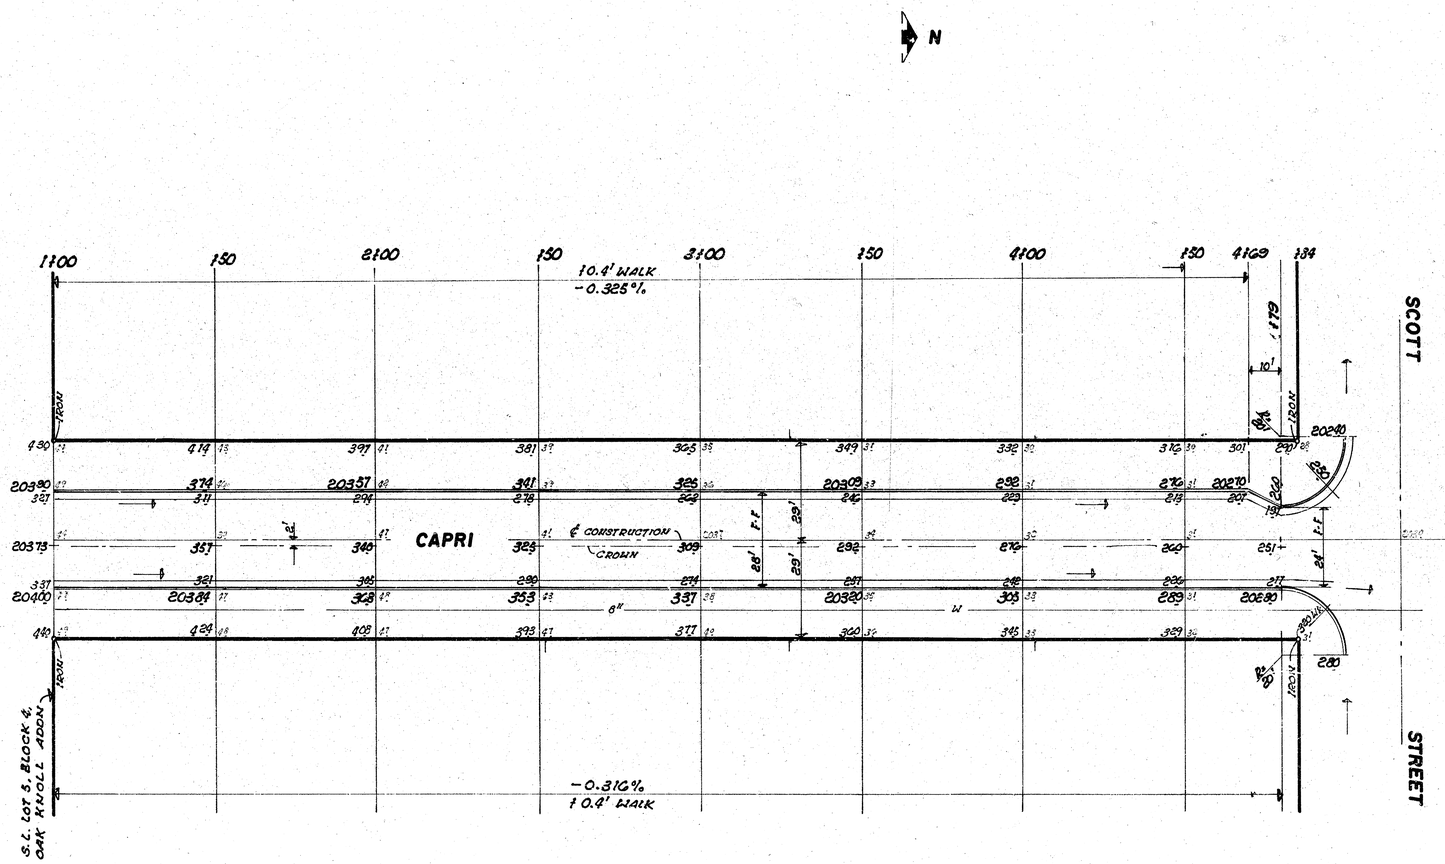

EXCAVATION
796.9 cu yds
10% 79.7
876.6 cu yds

CAPRI

S.L. LOT 5, BLOCK 4, OAK KNOLL ADD. TO S.L. SCOTT.

CITY OF WICHITA, KANSAS

(28' F-F) 2" asph conc wearing surface
6" bituminous base — comb curb & gtr.

DEAN SELLERS Acting City Engineer

DATE:


Proj No. 472-76-245-80899000-000-00.

21
24

B.M.= 1985 U.S.G.S. SURVEY MARKER 28' So. of ℄ PAWNEE 530' W. ℄ CAPRI.

N

SCALE 1"=20'

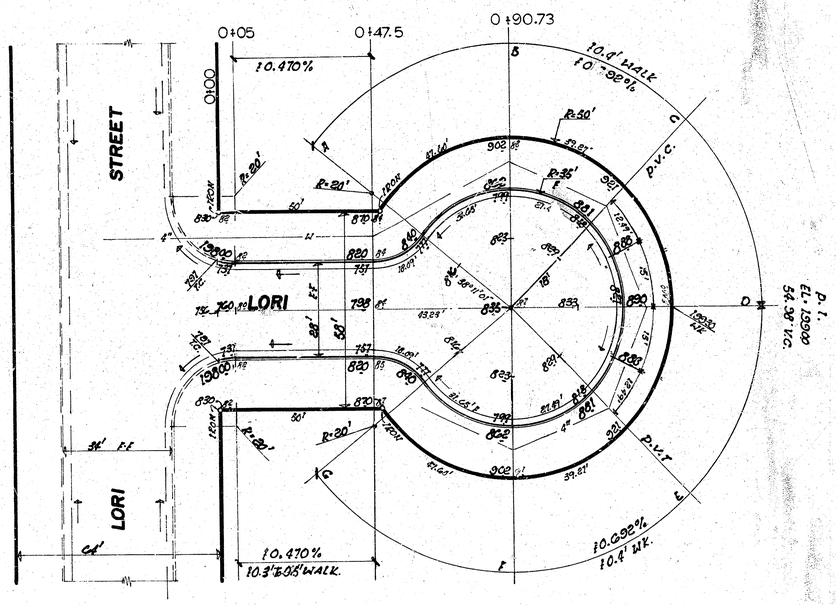

EXCAVATION

287.9 CU YDS
± 10% 28.8 " "
316.7 CU YDS

LORI COURT

E.L. LORI To & Including Cul-De-Sac

CITY OF WICHITA, KANSAS

(28' F-F) 2" asph conc wearing surface
6" bituminous base + comb curb & gtr.

DEAN SELLERS Acting City Engineer

DATE:

Proj No. 472-76-245-80899000-000-001

23/24

13/13

SURVEY: PAGES N.S.-1 & 12
FIELD BOOK
DATE:
CHECKED