PAVING PLAN 1945.

OHIO AVE. N.L. MURDOCK
N.L. EIGHTH
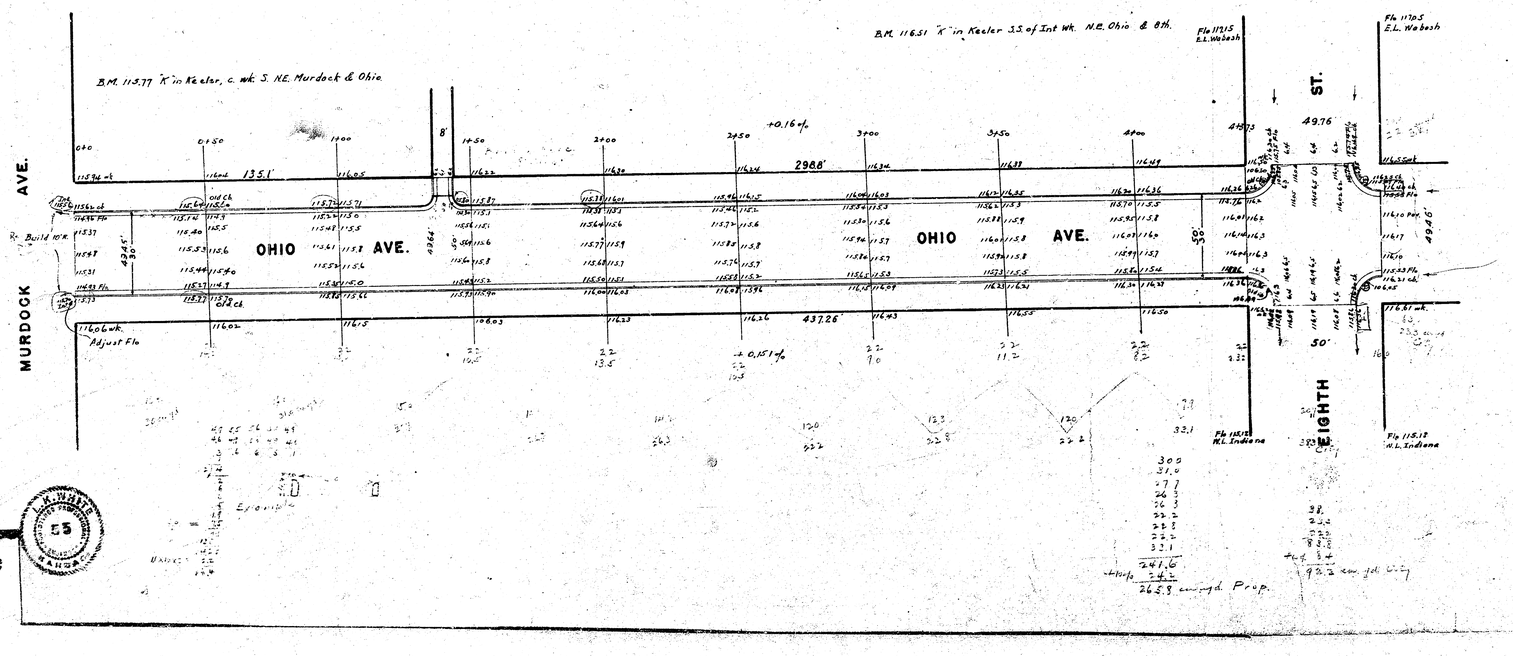
30' PAVEMENT, INTEGRAL CURB.