
B.M. #1 1268.88 - S.W. Cor. Conc. Porch West of 2502 N. Somerset

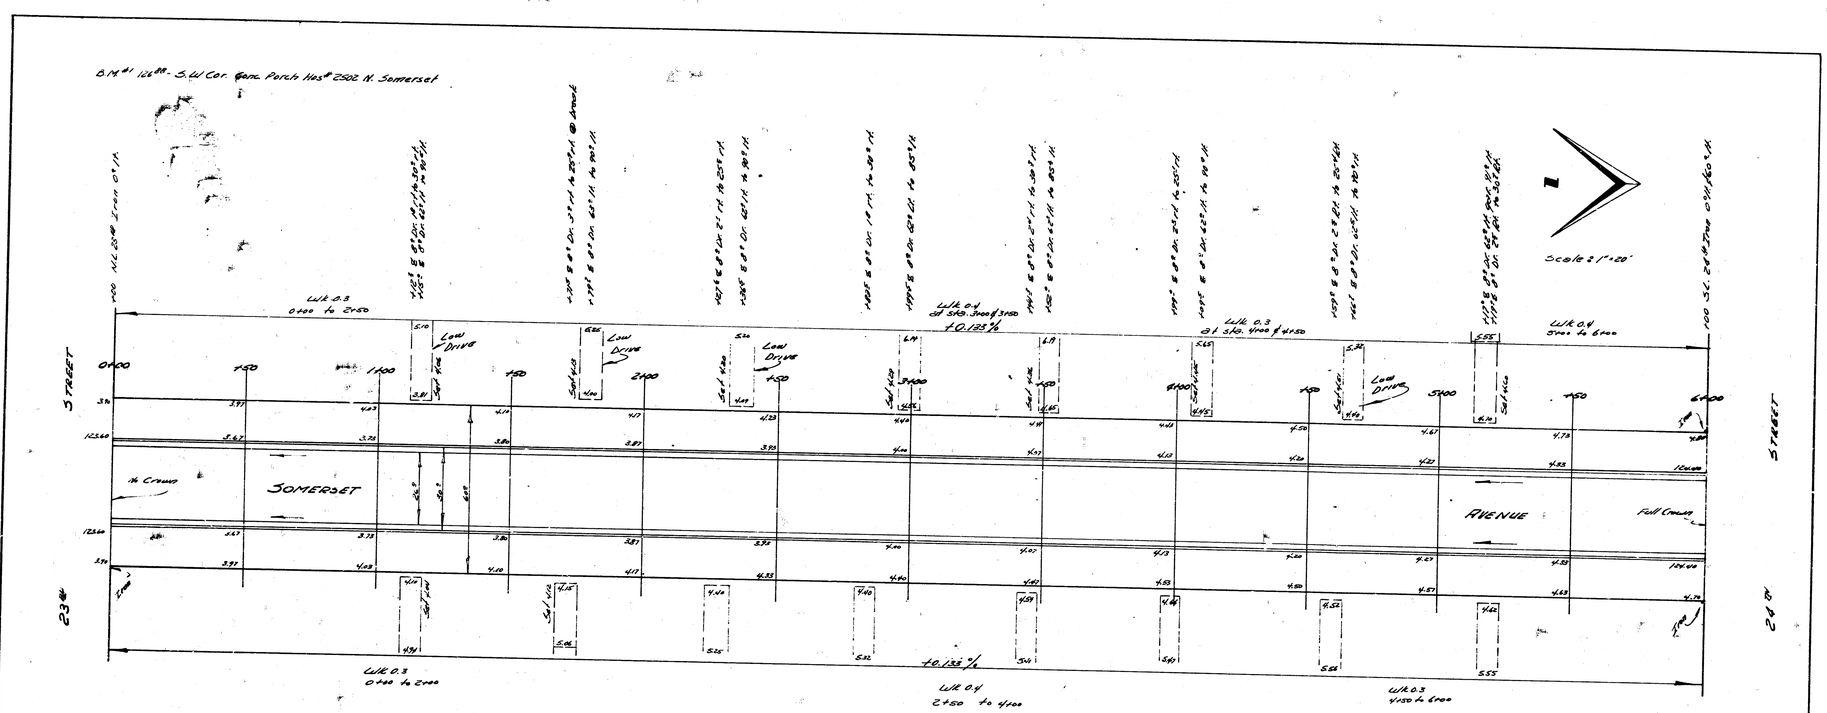

Survey Layout BR 4-2-2
Plan
Field
Checked JF

NOTE: Chaining No. on E.R.
X-Secs. run from Sta 6+00 to Sta 0+00

	Total Excav.	
	Fill	Cut
Prop	91.8	615.3
City	–	–
	71.8	615.3
+10%	9.2	61.5
	101.0 cu yds.	676.8 cu yds.

B. E. SMITH
LICENSED
436
KANSAS
PROFESSIONAL ENGINEER

1/2

SOMERSET
N.L. 23rd to S.L. 24th
26-2.30 RC.
City of Wichita
B.E. Smith City Engineer
June 1953 Prod. No. CE-274