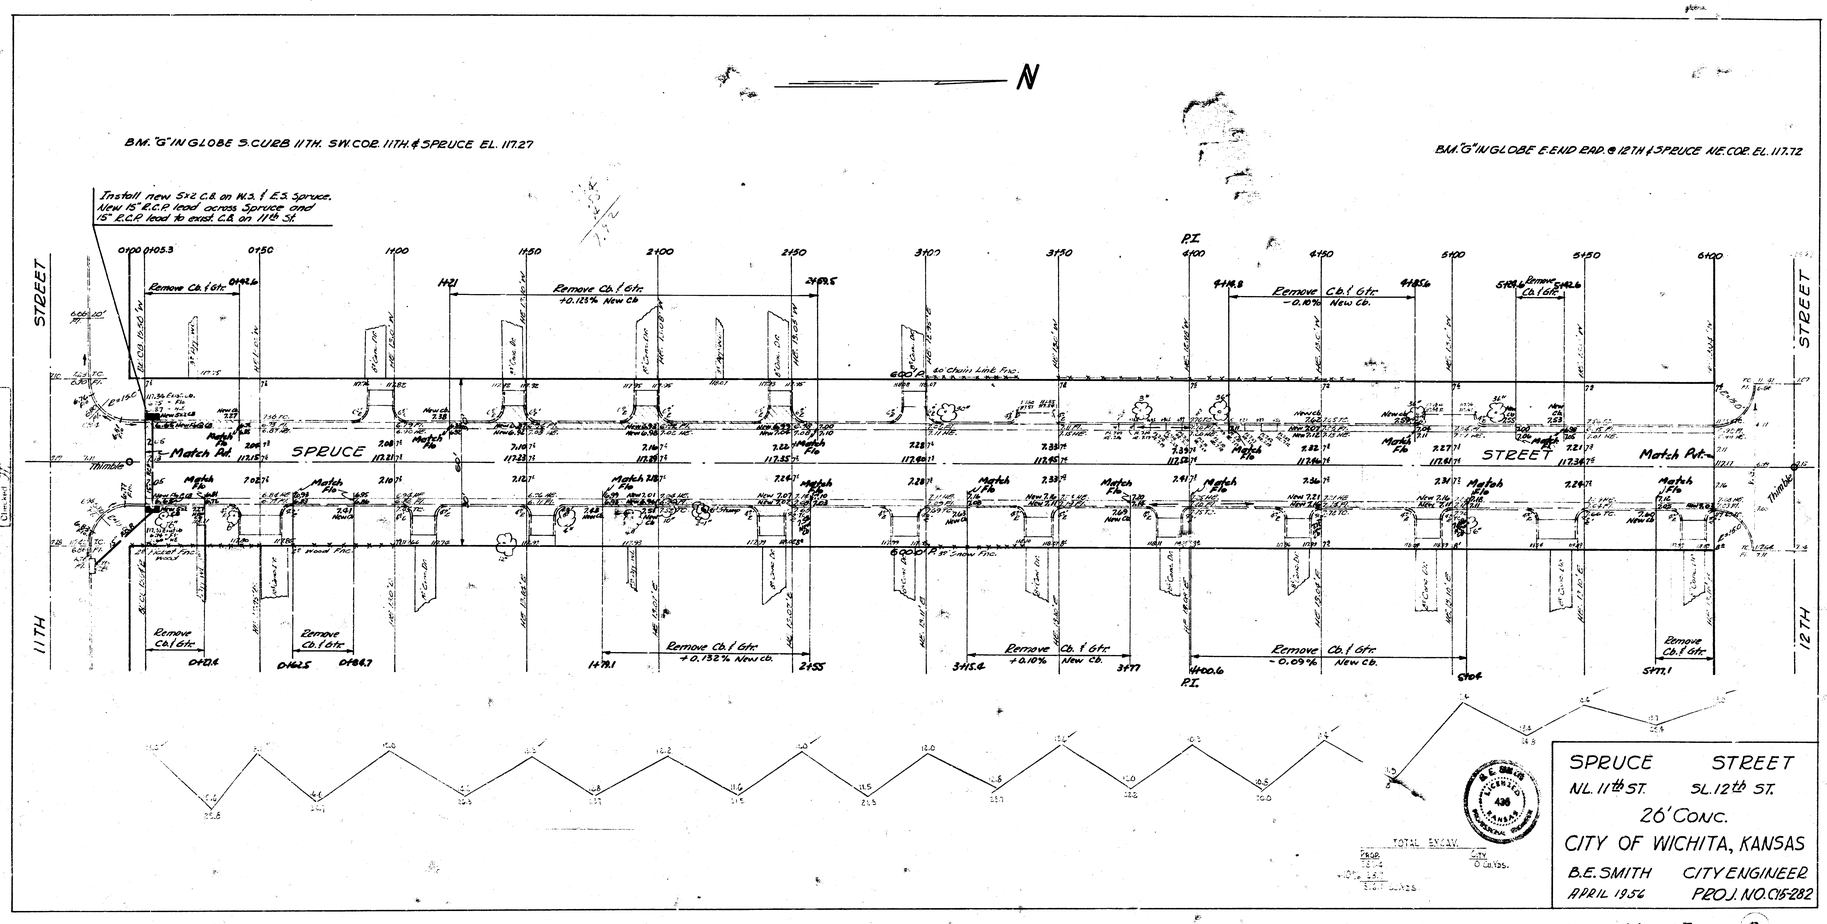
N
B.M. "G" IN GLOBE S. CURB 11TH. SW. COR. 11TH. & SPRUCE EL. 117.27
B.M. "G" IN GLOBE E. END BRD. @ 12TH & SPRUCE NE. COR. EL. 117.72
Install new 5'x2' C.B. on N.S. & E.S. Spruce.
New 15" R.C.P. lead across Spruce and
15" R.C.P. lead to exist. C.B. on 11th St.
STREET
SPRUCE
STREET
11TH
12TH
Remove Cb. & Gtr.
Remove Cb. & Gtr. +0.125% New Cb.
Remove Cb. & Gtr. -0.10% New Cb.
Remove Cb. & Gtr. +0.132% New Cb.
Remove Cb. & Gtr. +0.10% New Cb.
Remove Cb. & Gtr. -0.09% New Cb.
Match Pvt.
Thimble
P.I.
SPRUCE STREET
N.L. 11th ST. S.L. 12th ST.
26' CONC.
CITY OF WICHITA, KANSAS
B.E. SMITH CITY ENGINEER
APRIL 1956 PROJ. NO. 015-282