

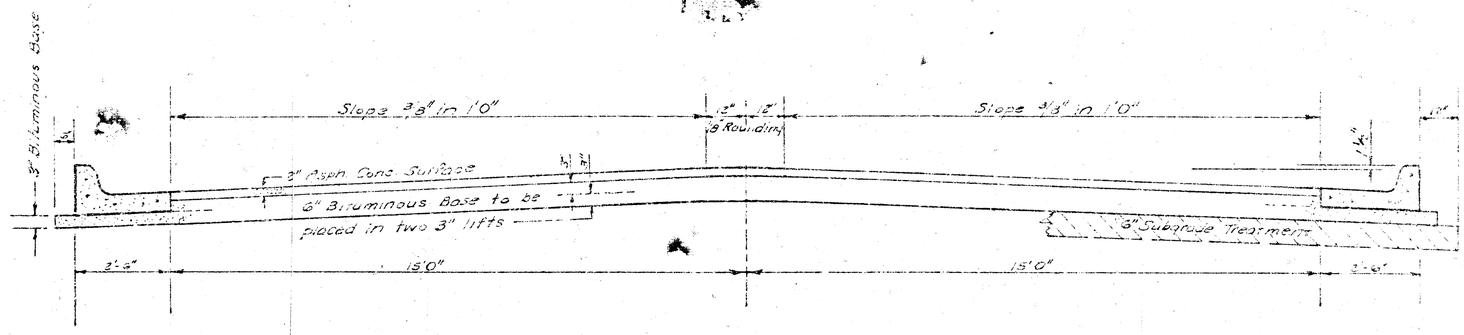


COMBINED CURB & GUTTER

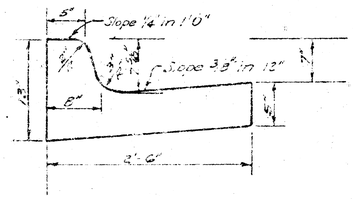

ROLL TYPE CURB & GUTTER

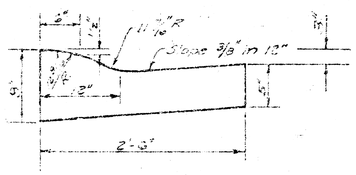

TYPICAL SECTION

35' ASPHALTIC CONCRETE PAVEMENT WITH BITUMINOUS BASE


A TACK COAT OF EMULSIFIED ASPHALT (SS-1H) SHALL BE APPLIED AT AN APPROXIMATE RATE 0.05 GALLONS PER SQ YD BETWEEN LIFTS OF ASPHALTIC MATERIALS WHEN ORDERED BY THE ENGINEER. TACK COAT WILL NOT BE PAID FOR DIRECTLY AND SHALL BE CONSIDERED AS SUBSIDIARY TO PRICE BID FOR ASPHALTIC PAVEMENT.

BITUMINOUS BASE AND ASPHALTIC CONCRETE WEARING SURFACE SHALL BE PLACED WITH A LAYDOWN MACHINE HAVING AUTOMATIC ELECTRONIC CONTROLS FOR CROWN AND GRADE. CONSTRUCTION JOINTS IN EACH LIFT SHALL BE STAGGERED A MINIMUM DISTANCE OF 1' WITH JOINTS IN PRECEDING LIFTS AND PLACED SUCH THAT A JOINT WILL BE CONSTRUCTED ON THE CENTERLINE IN THE TOP LIFT.

The A.C. Pavement between the curb curb & gutter shall be paid as 3" A.C. Pavement for Bituminous Base.

The Bituminous Base under the curb curb & gutter shall be paid as 6" Bituminous Base.

DETAIL OF TRANSVERSE CONSTRUCTION JOINTS

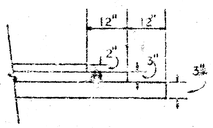

TRANSVERSE CONSTRUCTION JOINTS SHALL BE CONSTRUCTED IN FLEXIBLE BASE PAVEMENTS AT LOCATIONS WHERE PAVEMENT TEMPORARILY ENDS TO FACILITATE FUTURE PAVEMENT CONSTRUCTION AS SHOWN BY DETAIL. THE COST OF CONSTRUCTING THE TRANSVERSE CONSTRUCTION JOINTS SHALL NOT BE MEASURED OR PAID FOR DIRECTLY BUT SHALL BE INCLUDED IN THE BID PRICE FOR SQUARE YARDS OF ASPHALTIC CONCRETE PAVEMENT.

CITY OF WICHITA KANSAS

DEPARTMENT of PUBLIC WORKS - Engineering Division.


R. W. LINN CITY ENGINEER

DATE Sept 1976 Proj No.

B.M. 1960 57 "X" Top East Headwall R.C.B on RIDGE ROAD 720' S. of 2ND STREET.

N

SCALE 1"=30'

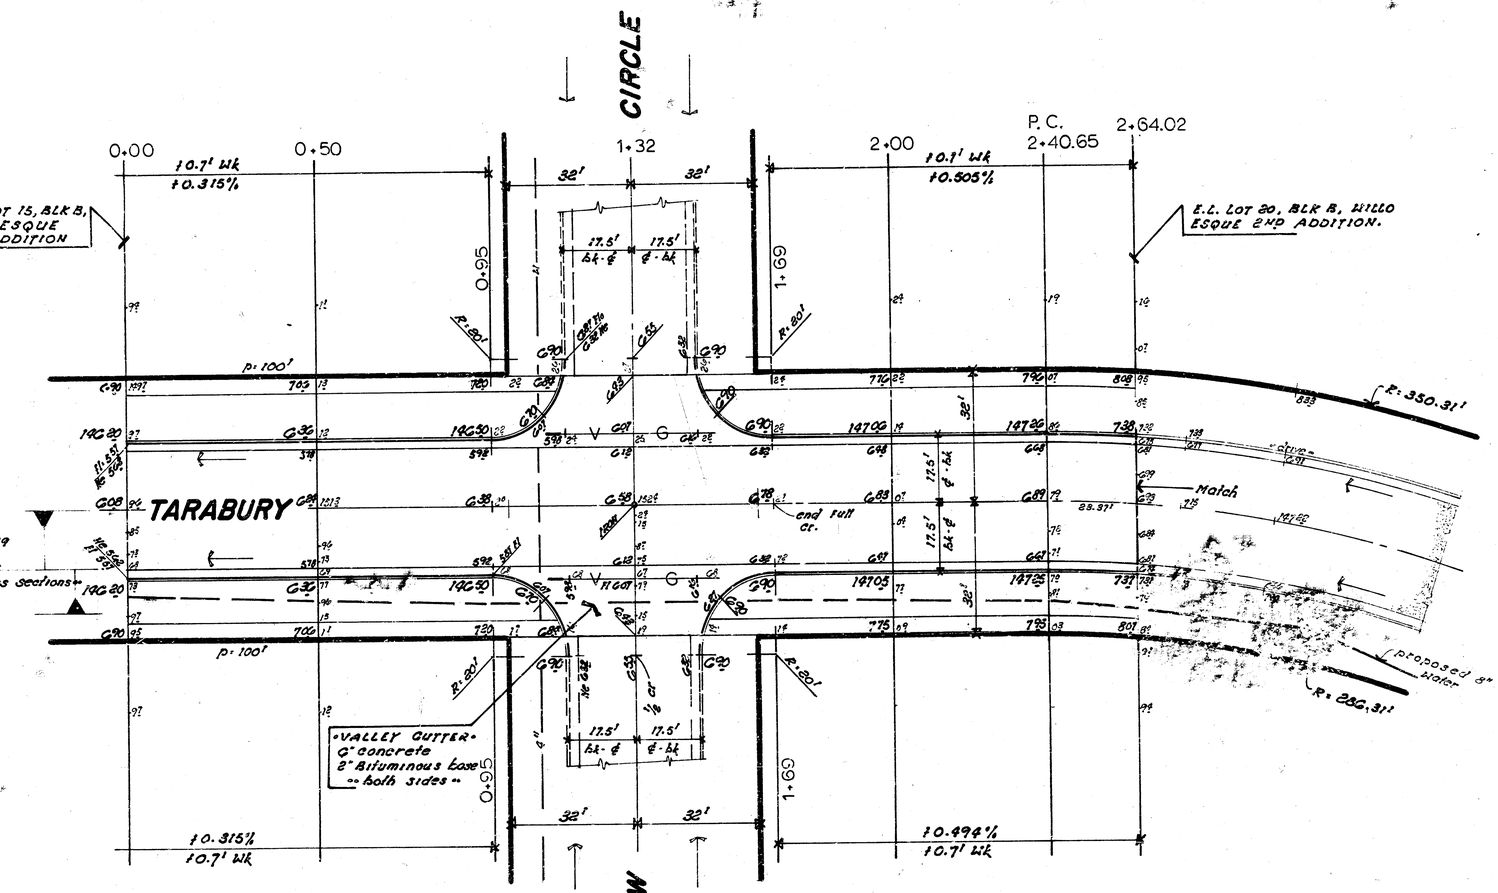

SUB-GRADE

TYPE OF SUB-GRADE TREATMENT SHALL BE DETERMINED BY THE FIELD ENGINEER. SUB-GRADE TREATMENT MAY CONSIST OF LIME TREATMENT, CEMENT TREATMENT, SUB-GRADE MODIFICATION, OR ANY COMBINATION OF THESE.

NOTE TO FIELD ENGINEER & CONTRACTOR

Grade parking and clear right-of-way for proposed sidewalk. Compact fill in sidewalk area TO BE CONSTRUCTED BY "OTHERS".

"EXCAVATION"

"PROPERTY"	"CITY"
1673.8 CU YDS	806.6 CU YDS
+10% 167.4 " "	+10% 80.7 " "
1841.2 CU YDS	887.3 CU YDS

NOTE: Excess excavation suitable for compacted fill is to remain on the site for use on proj DAKS 573030.

CAUTION
UNDERGROUND UTILITIES
Please check with K G & E or Southwestern Bell Telephone Co. for Location

3/8

TARABURY LANE


E.L. Lot 20, Blk B, Willo Esque 2nd
To W.L. Lot 15, Blk B, Willo Esque 2nd.

CITY of WICHITA, KANSAS

(35' bk-bk 6" Bituminous Base - 2" Asph Conc Surface w/ Comb Curb & Gtr.)

R.W. LINN CITY ENGINEER

DATE Sept. 1976 Proj No. DAKS573031

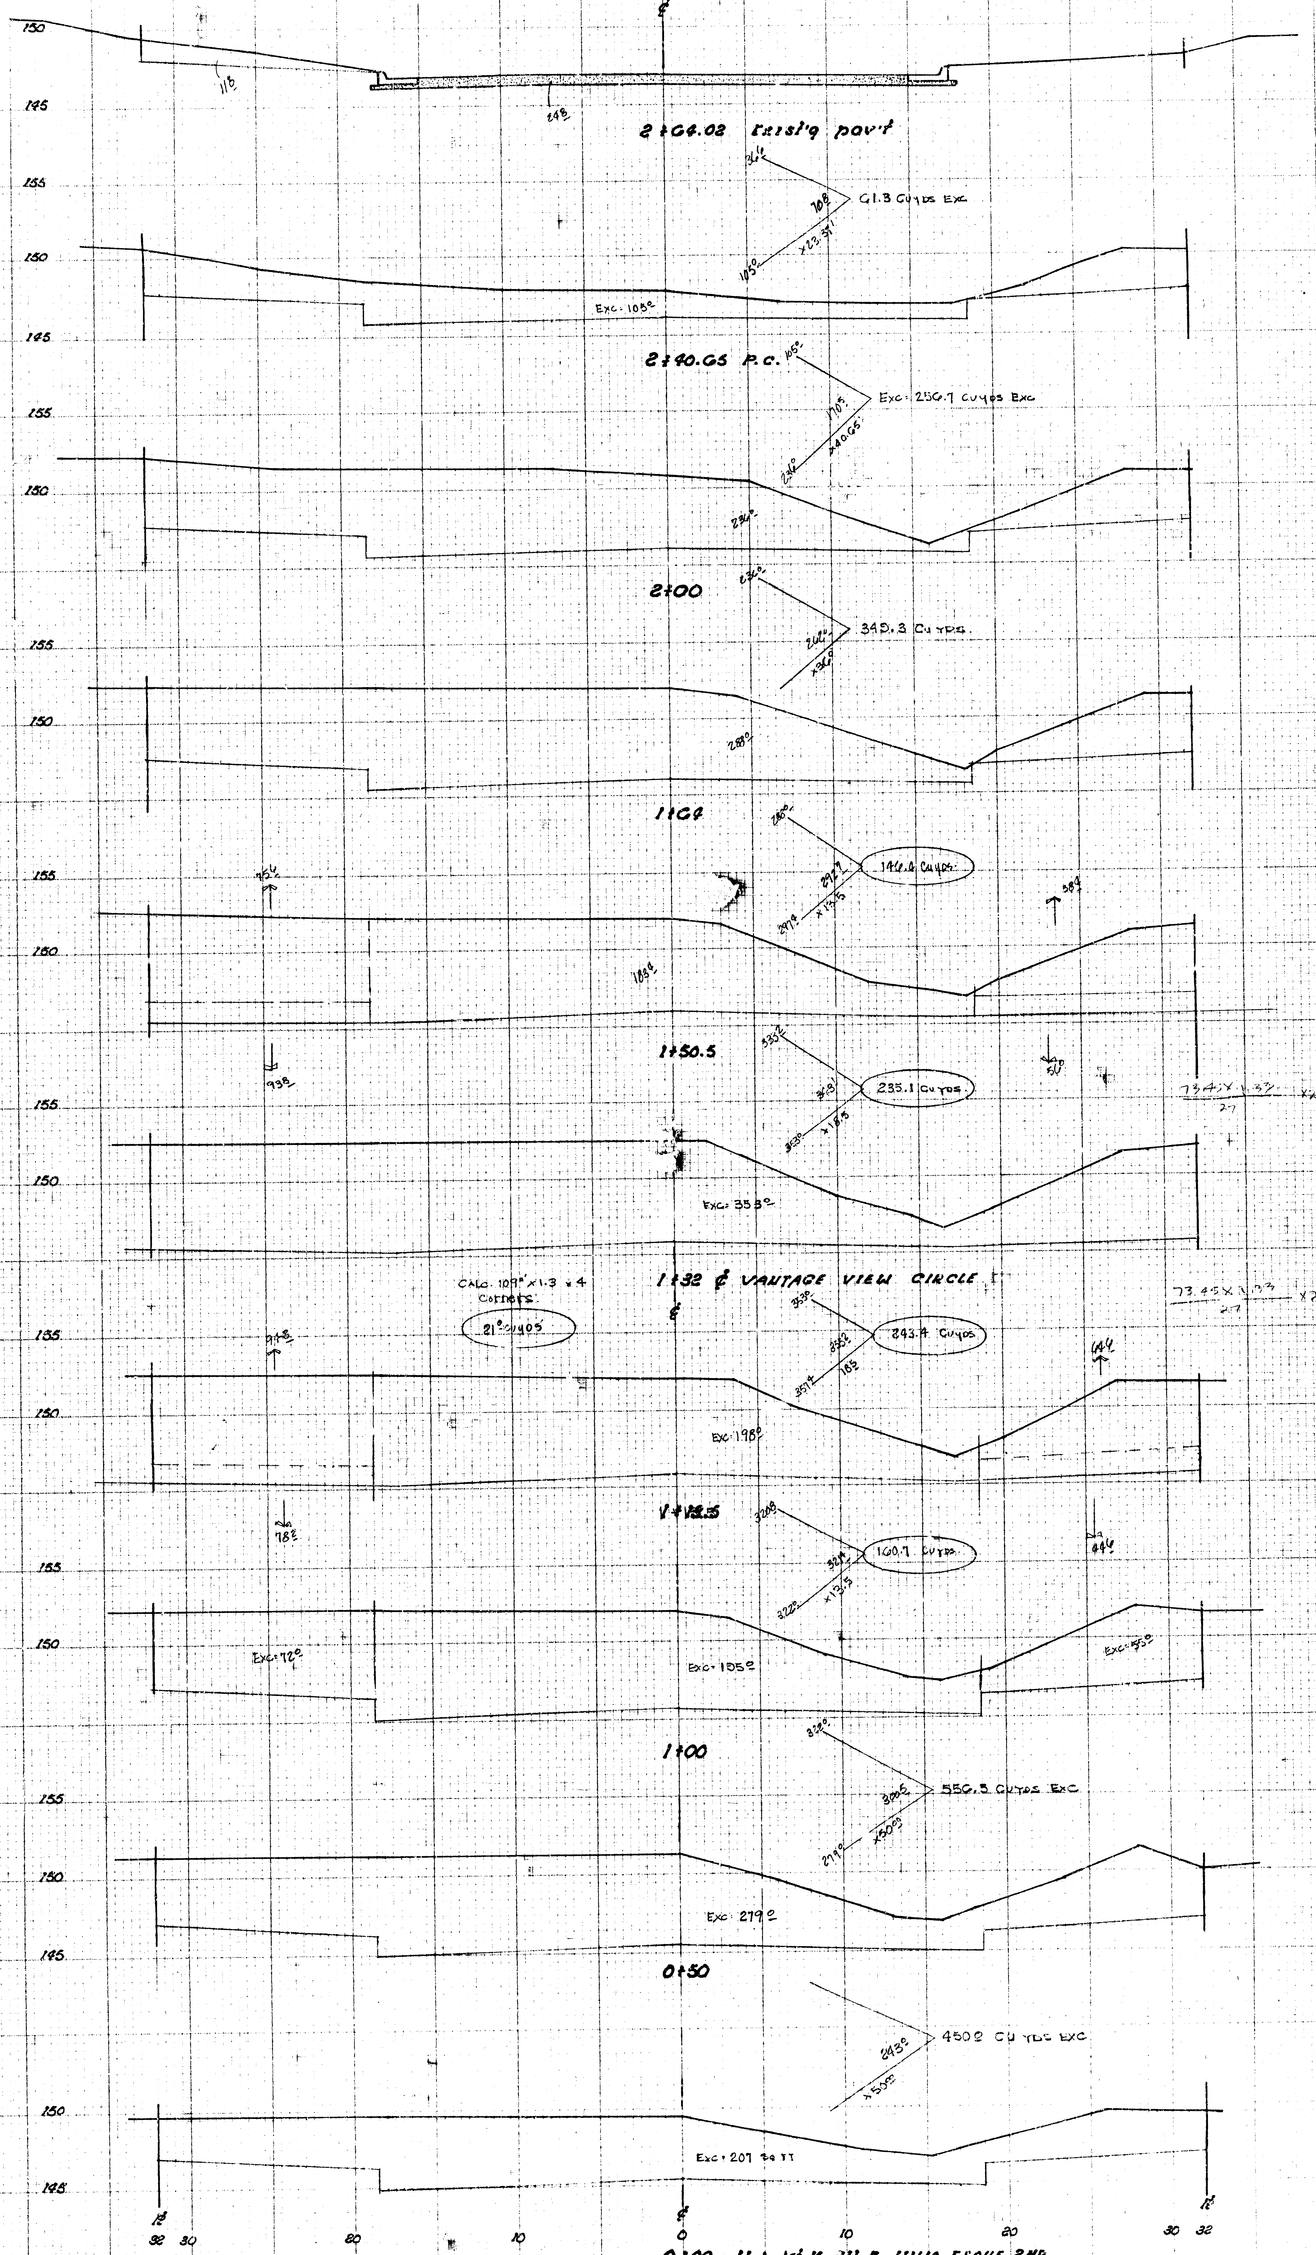


SHEET TOTAL
PROP 1,013.8
CITY 806.6

TARABURY LANE
W. L. lot 15, Blk B, - E. L. lot 20, Blk B,
proj No. DAKS 573031

N


SCALE 1" = 20'

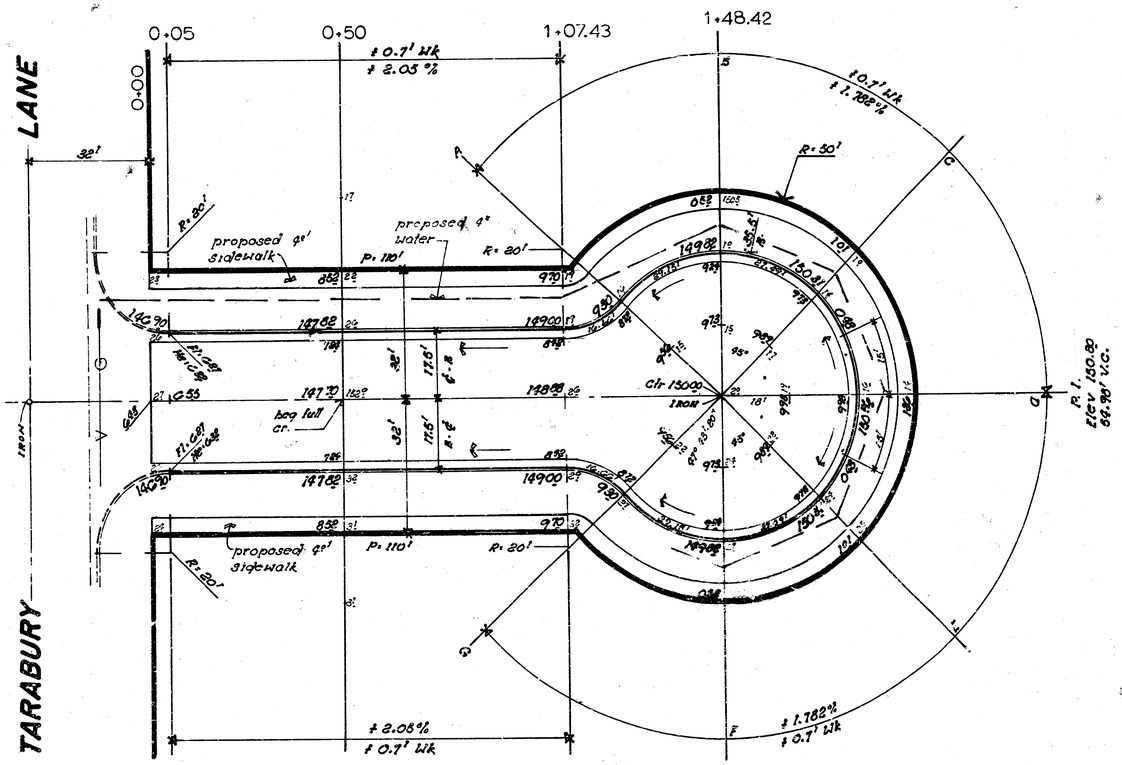



"EXCAVATION"
1921.0 CU YDS
± 10% 198.1 " "
2113.1 CU YDS

VANTAGE VIEW CIRCLE
N. L. TARABURY LANE TO AND INCLUDING CUL-DE-SAC.
CITY of WICHITA, KANSAS
(35' bk-bk 6" Bituminous Base - 2" Asph Conc Surface w/ Comb Curb & Gtr)
R.W. LINN CITY ENGINEER.
DATE Sept. 1976 Proj No. DAKS 573031

5/8

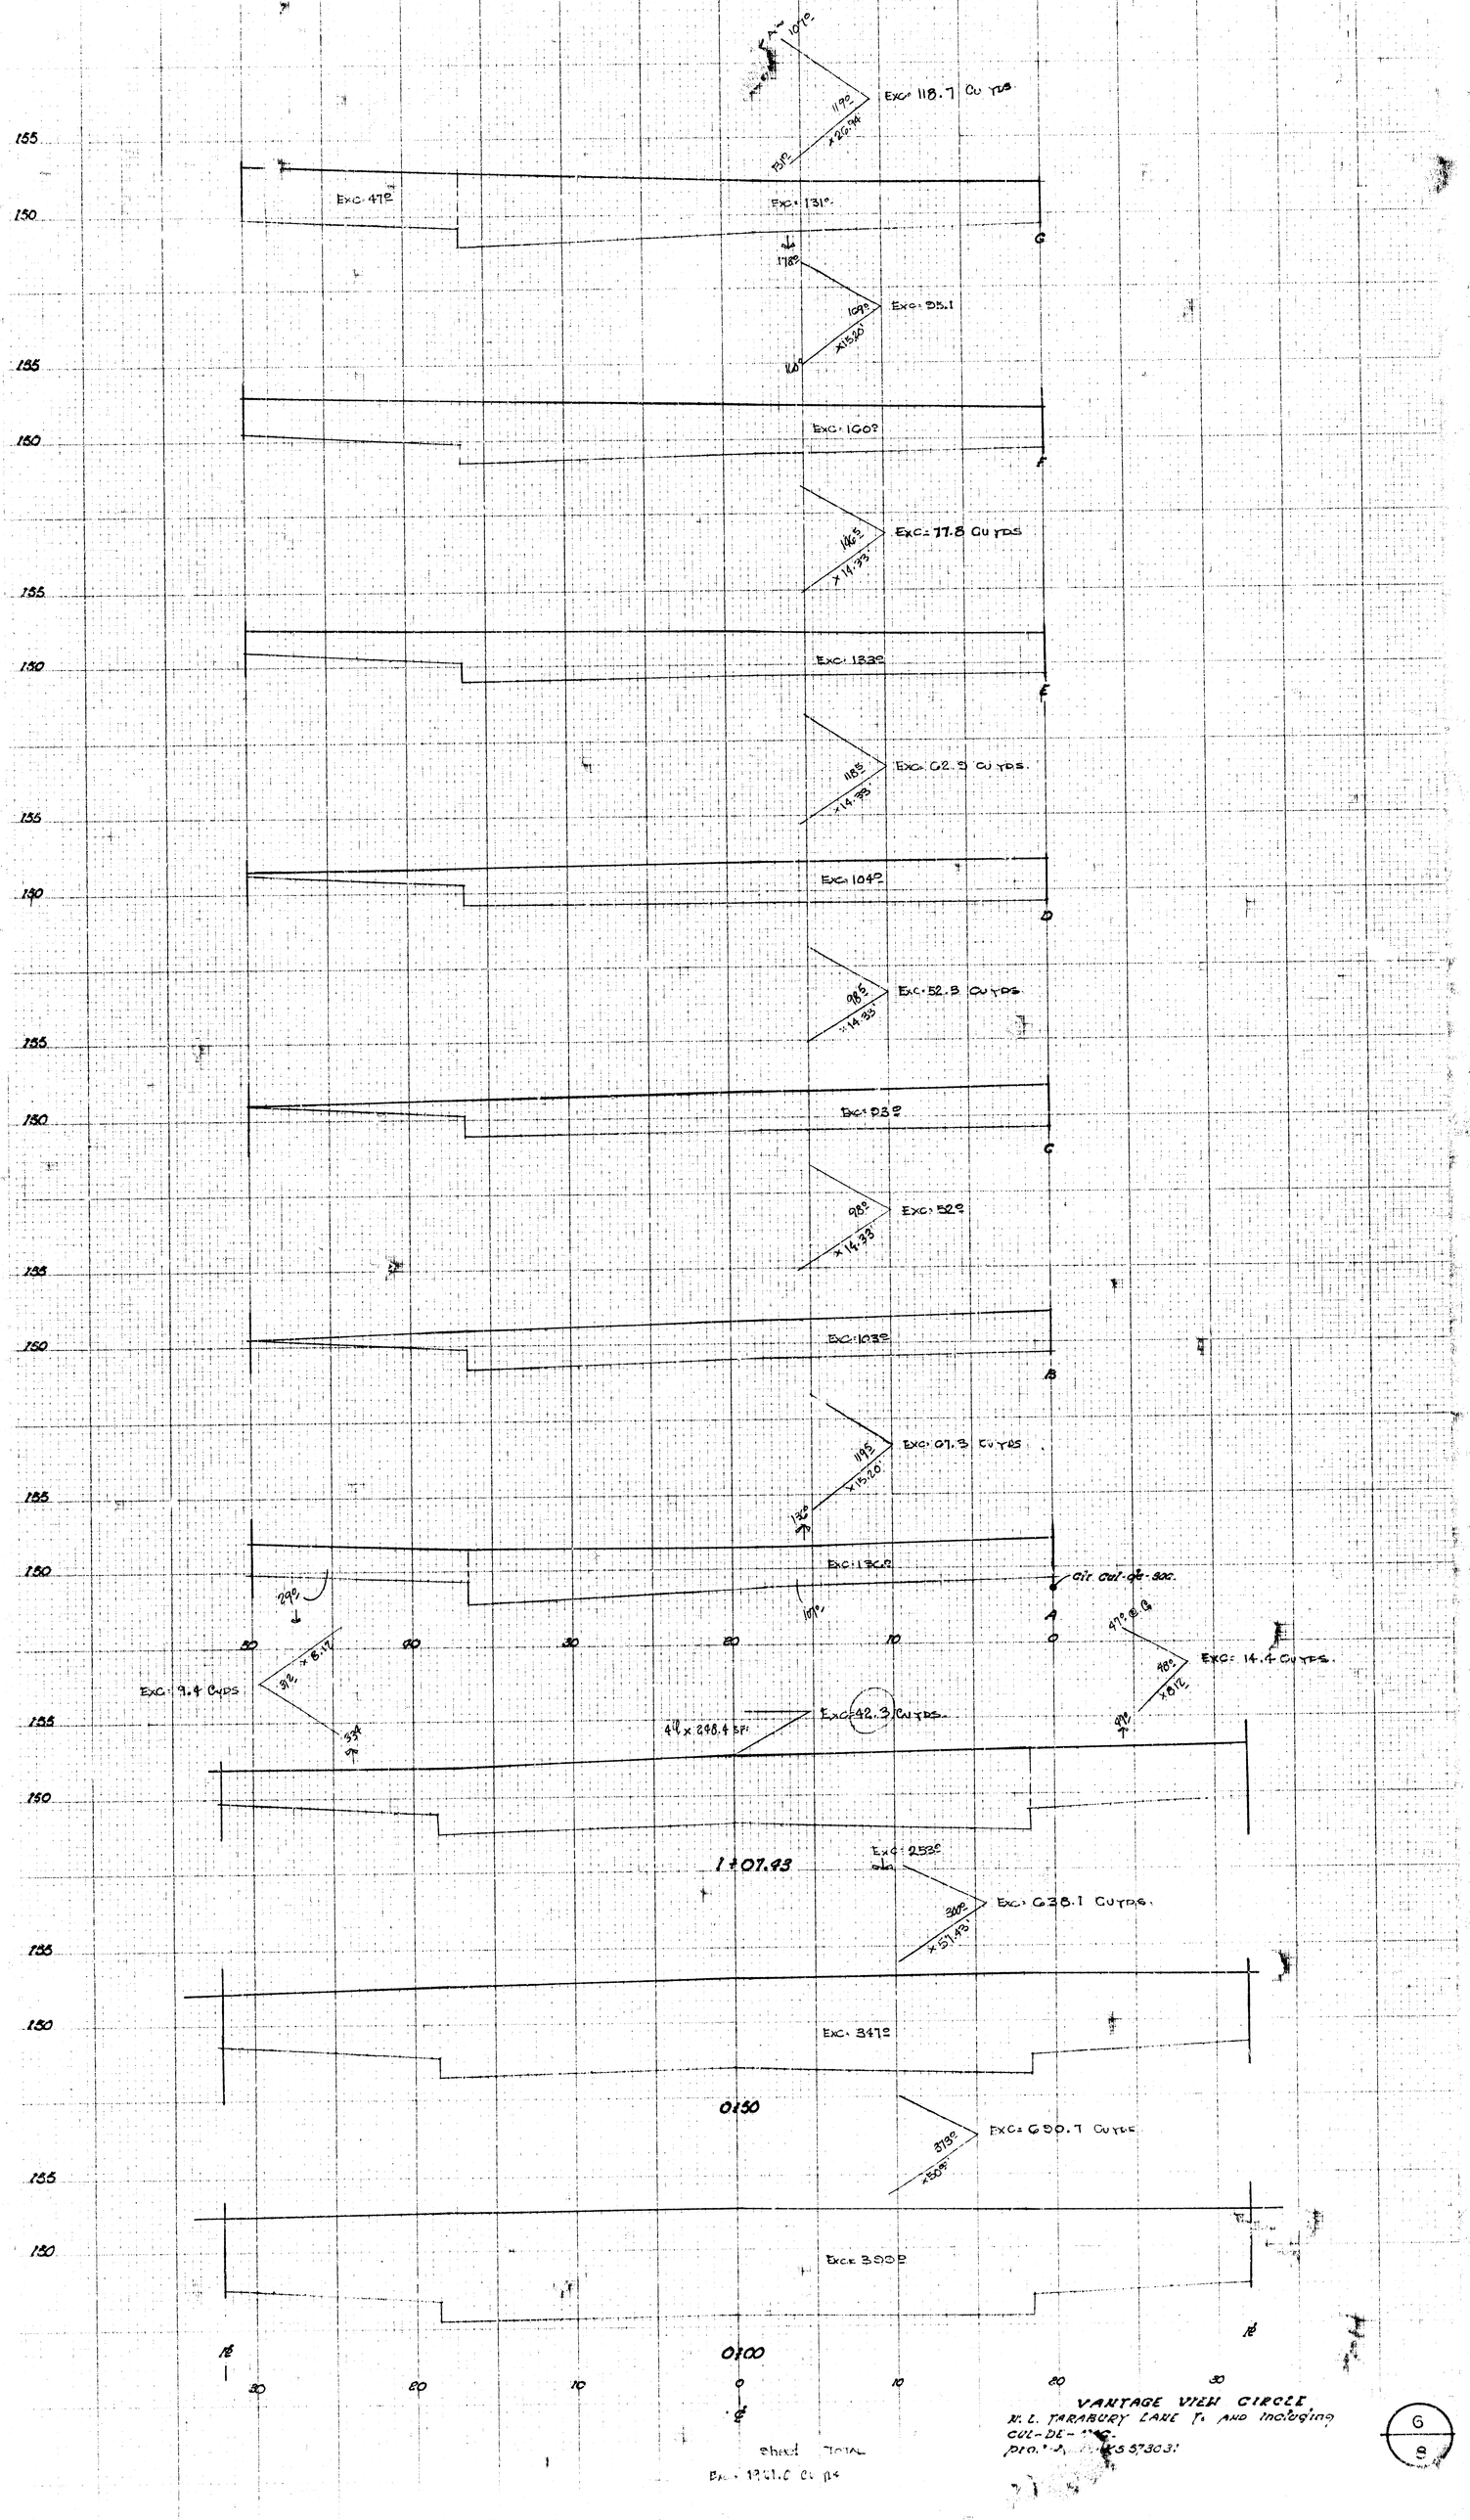
Exc. 118.7 Cu Yds
Exc. 47°
Exc. 131°
G
Exc. 35.1
Exc. 160°
F
Exc. 77.8 Cu Yds
Exc. 133°
E
Exc. 62.3 Cu Yds.
Exc. 104°
D
Exc. 52.3 Cu Yds
Exc. 93°
C
Exc. 52°
Exc. 103°
B
Exc. 97.3 Cu Yds.
Exc. 136.2
cir. cul-de-sac
A
Exc. 14.4 Cu Yds.
Exc. 9.4 Cyds
Exc. 42.3 Cu Yds.
1+07.93
Exc. 638.1 Cu Yds.
Exc. 347°
0+50
Exc. 690.7 Cu Yds
Exc. 390°
0+00
VANTAGE VIEW CIRCLE
N. L. TARABURY LANE [illegible] AND including
CUL-DE-[illegible]
PRO. [illegible] 5,730.3'
Sheet Total
Exc. 1761.0 Cu Yds
6
8

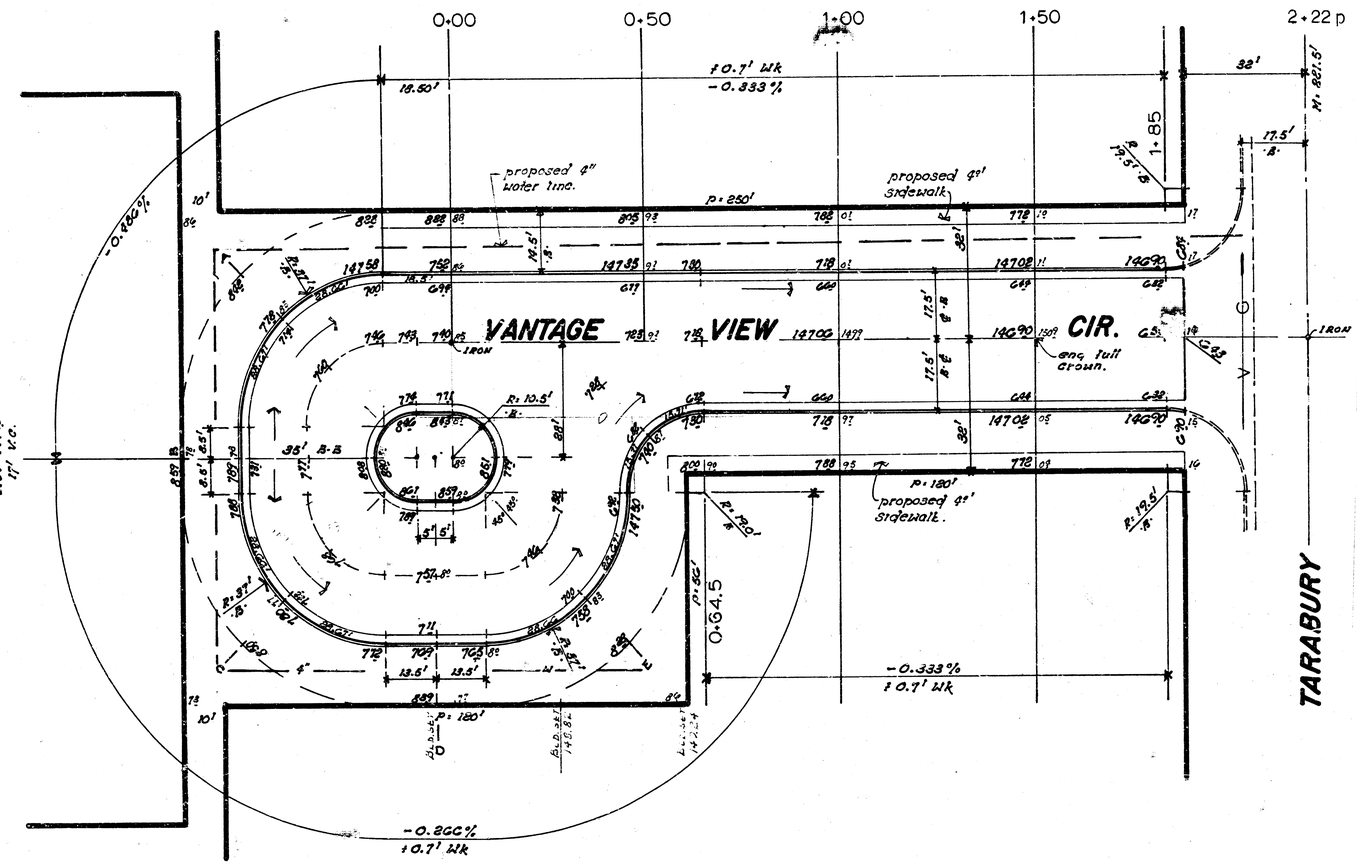

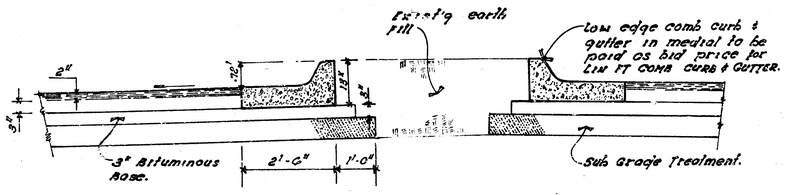

MEDIAL DETAIL

"EARTHWORK"

EXCAVATION		COMP FILL	
1726.2 CU YDS		8.3 CU YDS	
+10% 172.6	"	+10% .8	"
1898.6 CU YDS		9.1 CU YDS	

VANTAGE VIEW CIRCLE

S.L. TARABURY LANE TO AND INCLUDING CUL-DE-SAC.


CITY of WICHITA, KANSAS

(35' bk-bk 6" Bituminous Base 2" Asph Conc Surface w/ Comb Curb & Gtr.)

R.W. LINN CITY ENGINEER

DATE Sept. 1976 Proj No. DAKS 573031

7/8

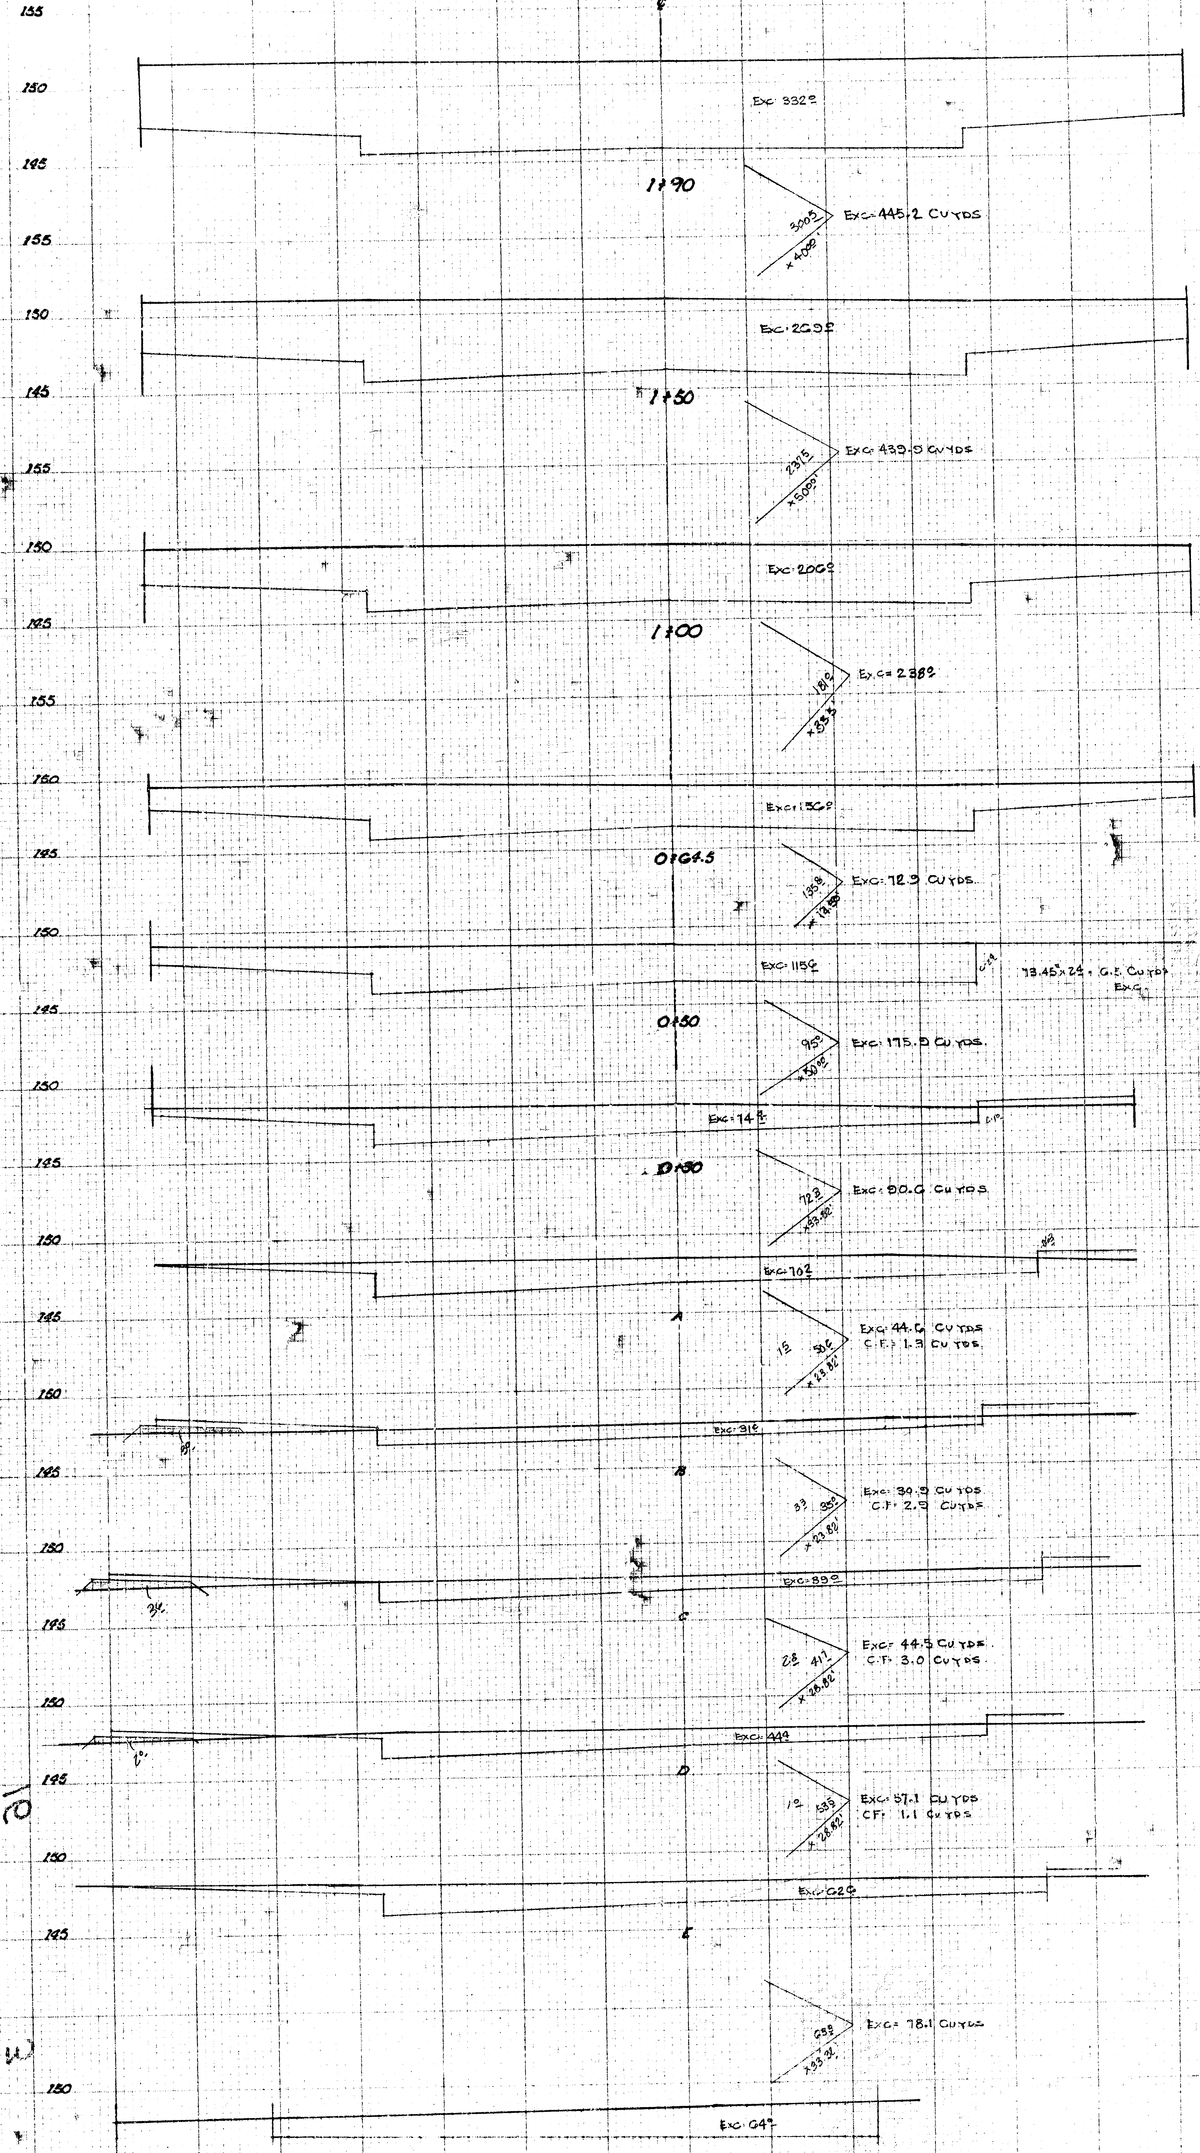

SHEET TOTALS

Exc = 1724.2 CU YDS

CF = 8.3 CU YDS.

VANTAGE VIEW CIRCLE
S.L. TARABURY LANE To AND IN-
CLUDING CUL-DE-SAC.
PROJ No. 0485373331

8/8