B.M.=128.53 R.R. Spike N. Side P. Pole on S.E. Cor West Lynn & Ott.
B.M.=128.44 "G" in Globe. W.L. Sabin on N. Curb Ott.
B.M.=129.23 R.R. Spike W. Side P. Pole. S. Side 16th St. at E.L.
Womers West Lynn 2nd Add.

Base Line is on Center Line.

Scale 1"= 20'

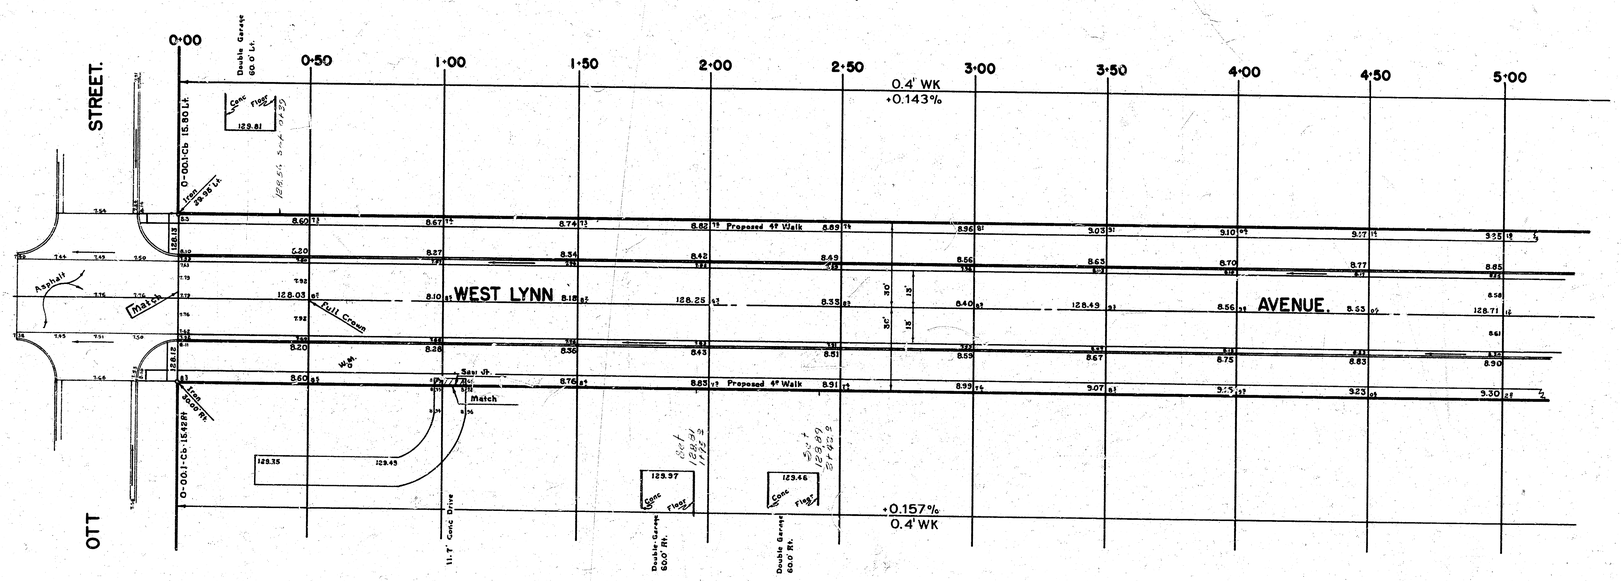


| NOTE | To Field Engineer and Contractor |
|---|---|
| Grade parking for proposed sidewalk. Compact fill in sidewalk area. | |
| Sidewalk to be constructed by others. | |

**PROPERTY**

| EXCAVATION | COMP - FILL |
|---|---|
| 1,839.6 Cu Yds | 126.7 Cu Yds |
| +10% 184.0 - - | +10% 12.7 - - |
| TOTAL 2,023.6 Cu Yds | TOTAL 139.4 Cu Yds |

Survey Chiefs: BM-JDG (H)
Rod: Elliott
Exc: Elliott
Checked: [illegible]

D. L. EWEN LICENSED 4065 KANSAS PROFESSIONAL ENGINEER

JAMES H. TAYLOR LICENSED 2012 KANSAS PROFESSIONAL ENGINEER

R. W. LINN LICENSED 3684 KANSAS PROFESSIONAL ENGINEER

Sheet 1 of 3

**WEST LYNN AVENUE**
N.L. OTT STREET to S.L. 16TH STREET
**26'-2'-30' ASPHALTIC-CONC**
City of Wichita, Kansas
B.E. Smith City Engineer
Date: JUNE 1966 Proj No. C14-51
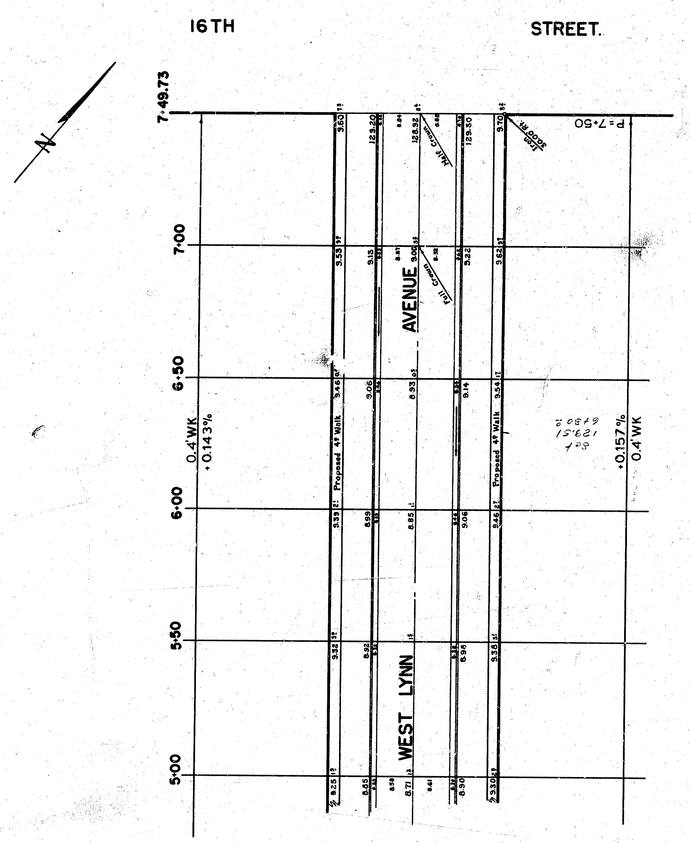
Sheet 2 of 3. Proj No. C14-51