Sta On S R

B.M. 92667 Standard – N.E. Cor 27th St. So. & Meridian Ave.

**Note**

Remove Existing 30" R.C.P.
Install 2-15" R.C.P. 50' Long.
Const. Dirt And Sand Hookup.

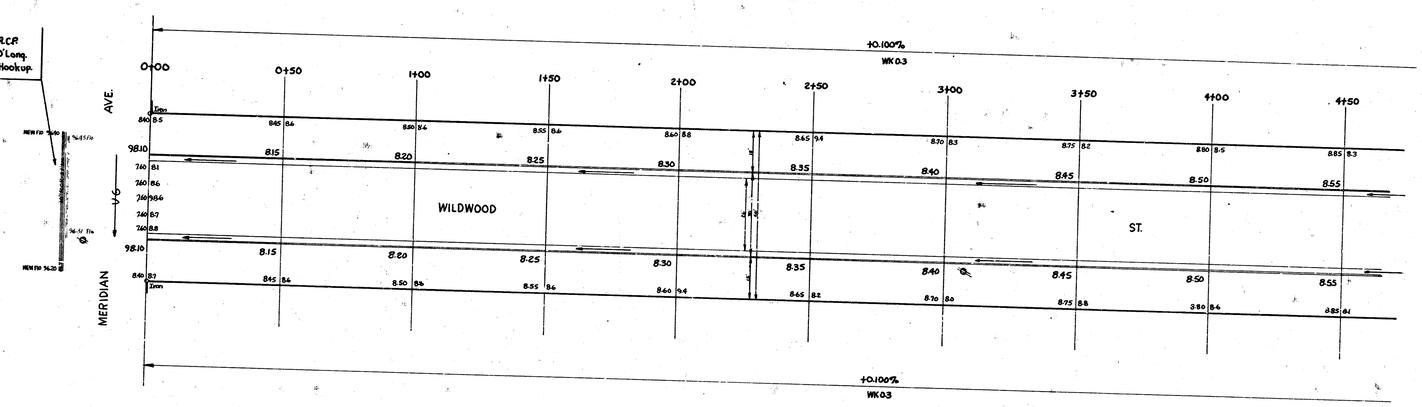


Survey Sawyer, Smith Bk. 5-23
Plan. Robinson
Exc.
Checked

**Wildwood St.**

E.L. Meridian To W.L. Everett

26-2-30 A.C.

City Of Wichita, Kansas

B.E. Smith City Engineer

Aug. 1956 Proj. No. C14-300

B. E. SMITH LICENSED 436 KANSAS PROFESSIONAL ENGINEER

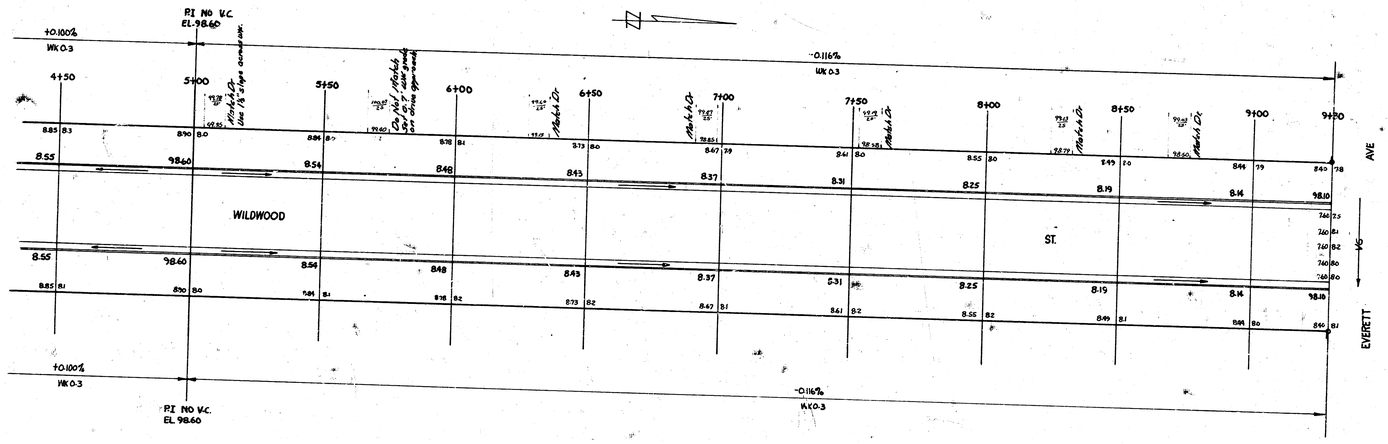


**Wildwood St.**

Proj. No. C14-300