
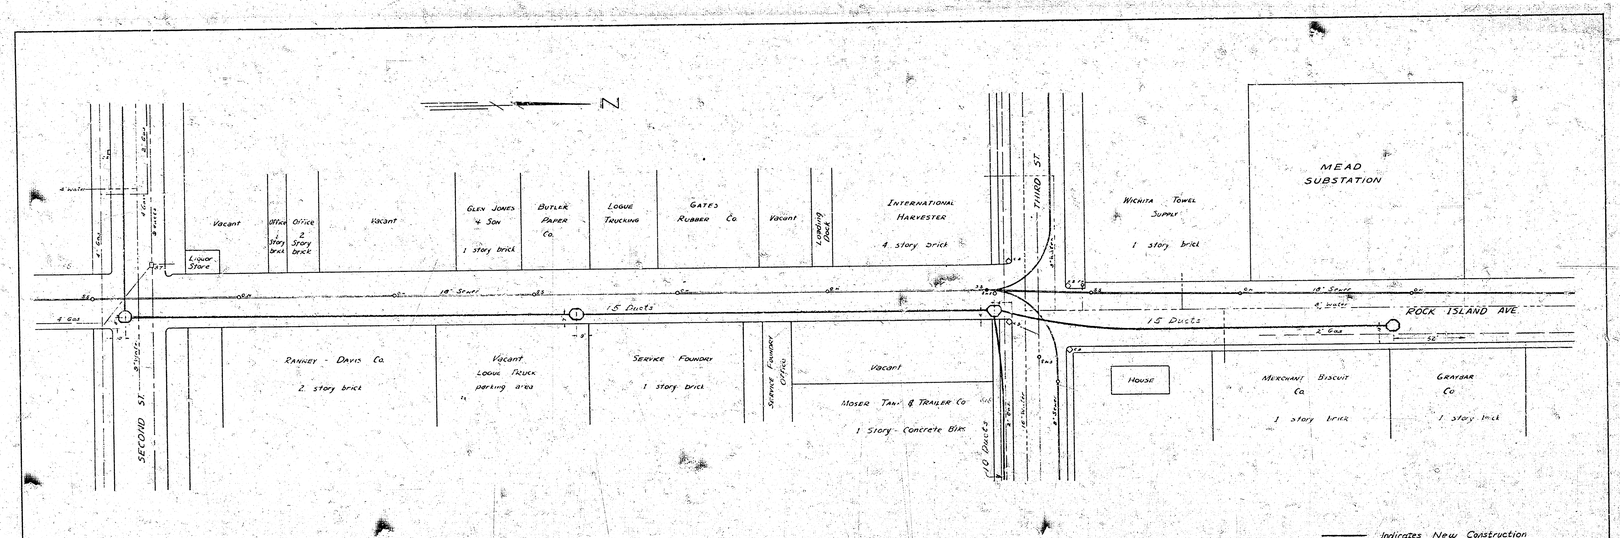


WICHITA UNDERGROUND SYSTEM
— CONDUIT CONSTRUCTION —
ROCK ISLAND AVENUE - BETWEEN SECOND STREET AND MEAD SUBSTATION

KANSAS GAS AND ELECTRIC COMPANY
ENGINEERING DEPT. WICHITA, KANS.

DR. DLM	CK.	SCALE: 1"=40'	DATE 8-1-51
APPROVED			SHT 1 OF 3 SHTS
DATE 8-2-51 CHIEF ENGINEER			KD-3849

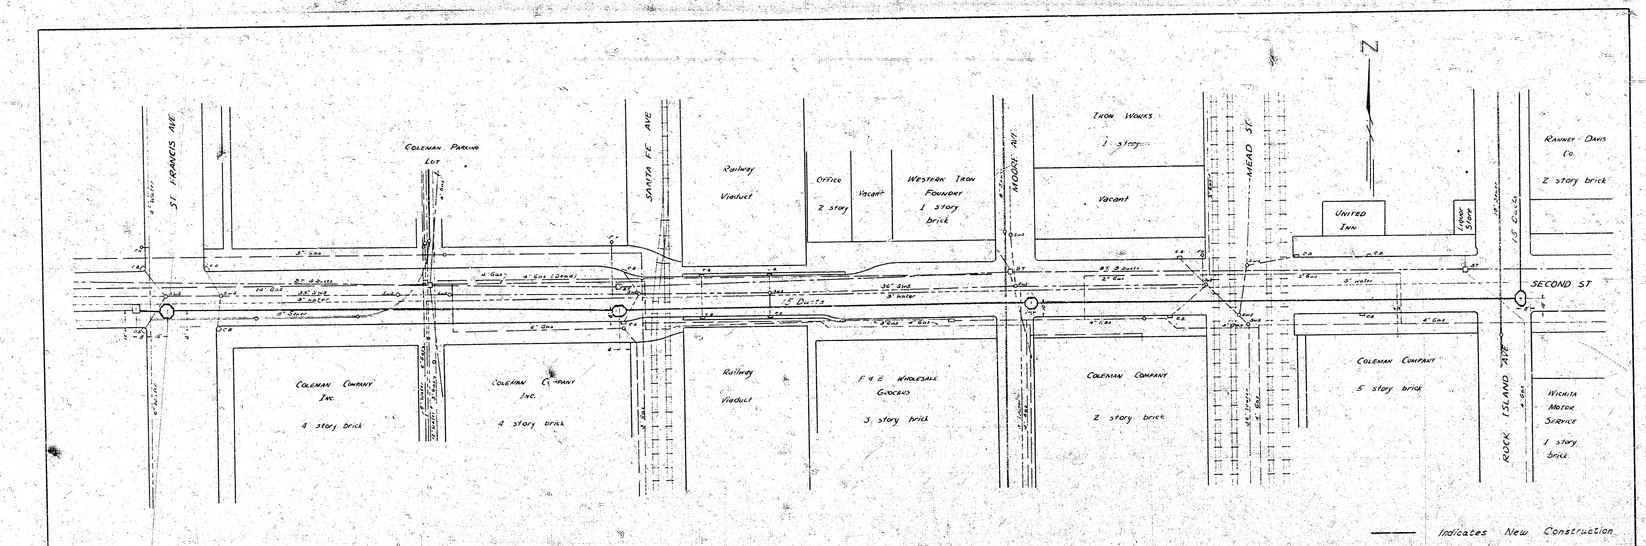


WICHITA UNDERGROUND SYSTEM
— CONDUIT CONSTRUCTION —
SECOND STREET — BETWEEN ST. FRANCIS AVENUE AND ROCK ISLAND AVENUE.

KANSAS GAS AND ELECTRIC COMPANY
ENGINEERING DEPT. WICHITA, KANSAS

DR D.L.M. CK Ehf SCALE 1"=40'-0" DATE 8-1-27

APPROVED
Edgar J. Kaiser
DATE 10-28-27 CHIEF ENGINEER

SHT. 2 OF 3 SHTS
KD-3849

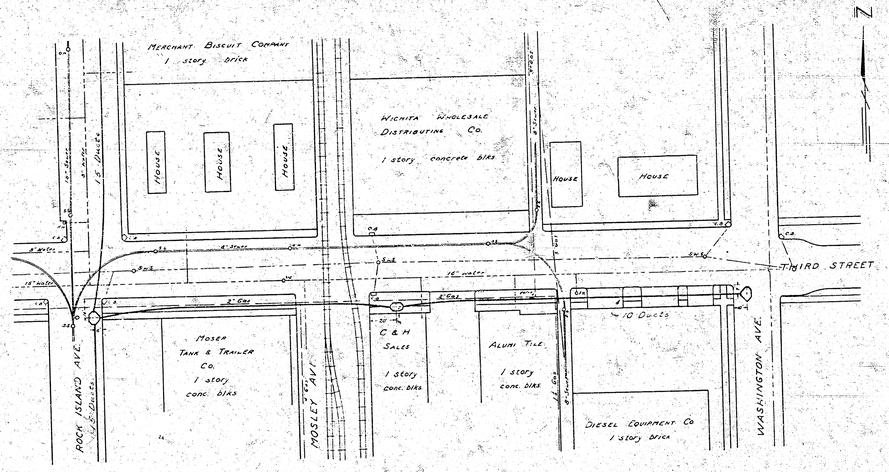

—— Indicates New Construction

WICHITA UNDERGROUND SYSTEM
— CONDUIT CONSTRUCTION —
THIRD STREET — BETWEEN ROCK ISLAND AVENUE AND WASHINGTON AVENUE

KANSAS GAS AND ELECTRIC COMPANY
ENGINEERING DEPT. WICHITA, KANSAS

DR. J.M.L.	CK. [illegible]	SCALE 1" = 40'-0"	DATE 8-6-51
APPROVED			SHT 3 OF 3 SHTS.
[signature]			KD - 3849
DATE 8-6-51	CHIEF ENGINEER		