B.M.: 163.3 R.R. Spike S. S. HLP SE 27th & Bluff.

Base = ℄ Bluff Ave. North of 27th St.

1" = 20'

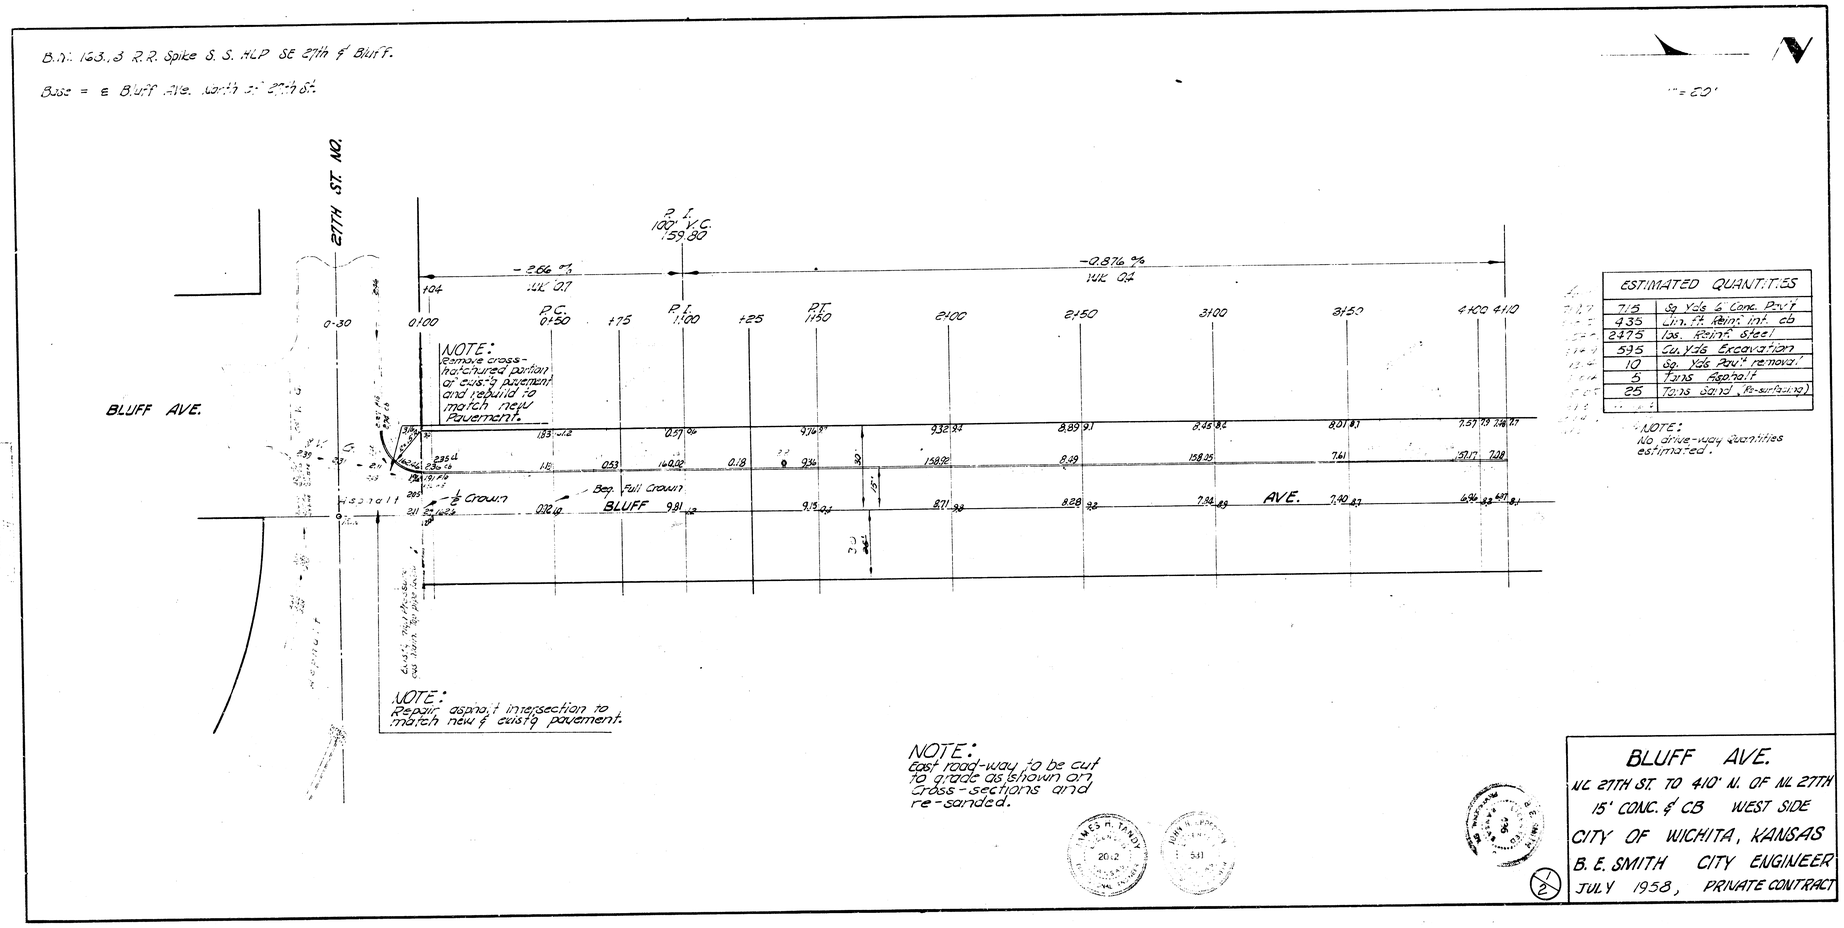

ESTIMATED QUANTITIES	
715	Sq. Yds. 6" Conc. Pav't
435	Lin. ft. Reinf. inf. cb
2375	lbs. Reinf. Steel
595	Cu. Yds. Excavation
10	Sq. Yds. Pav't removal
5	Tons Asphalt
25	Tons Sand (Re-surfacing)

NOTE:
No drive-way quantities estimated.

BLUFF AVE.
NL 27TH ST. TO 410' N. OF NL 27TH
15' CONC. & CB WEST SIDE
CITY OF WICHITA, KANSAS
B. E. SMITH CITY ENGINEER
JULY 1958, PRIVATE CONTRACT

1/2